
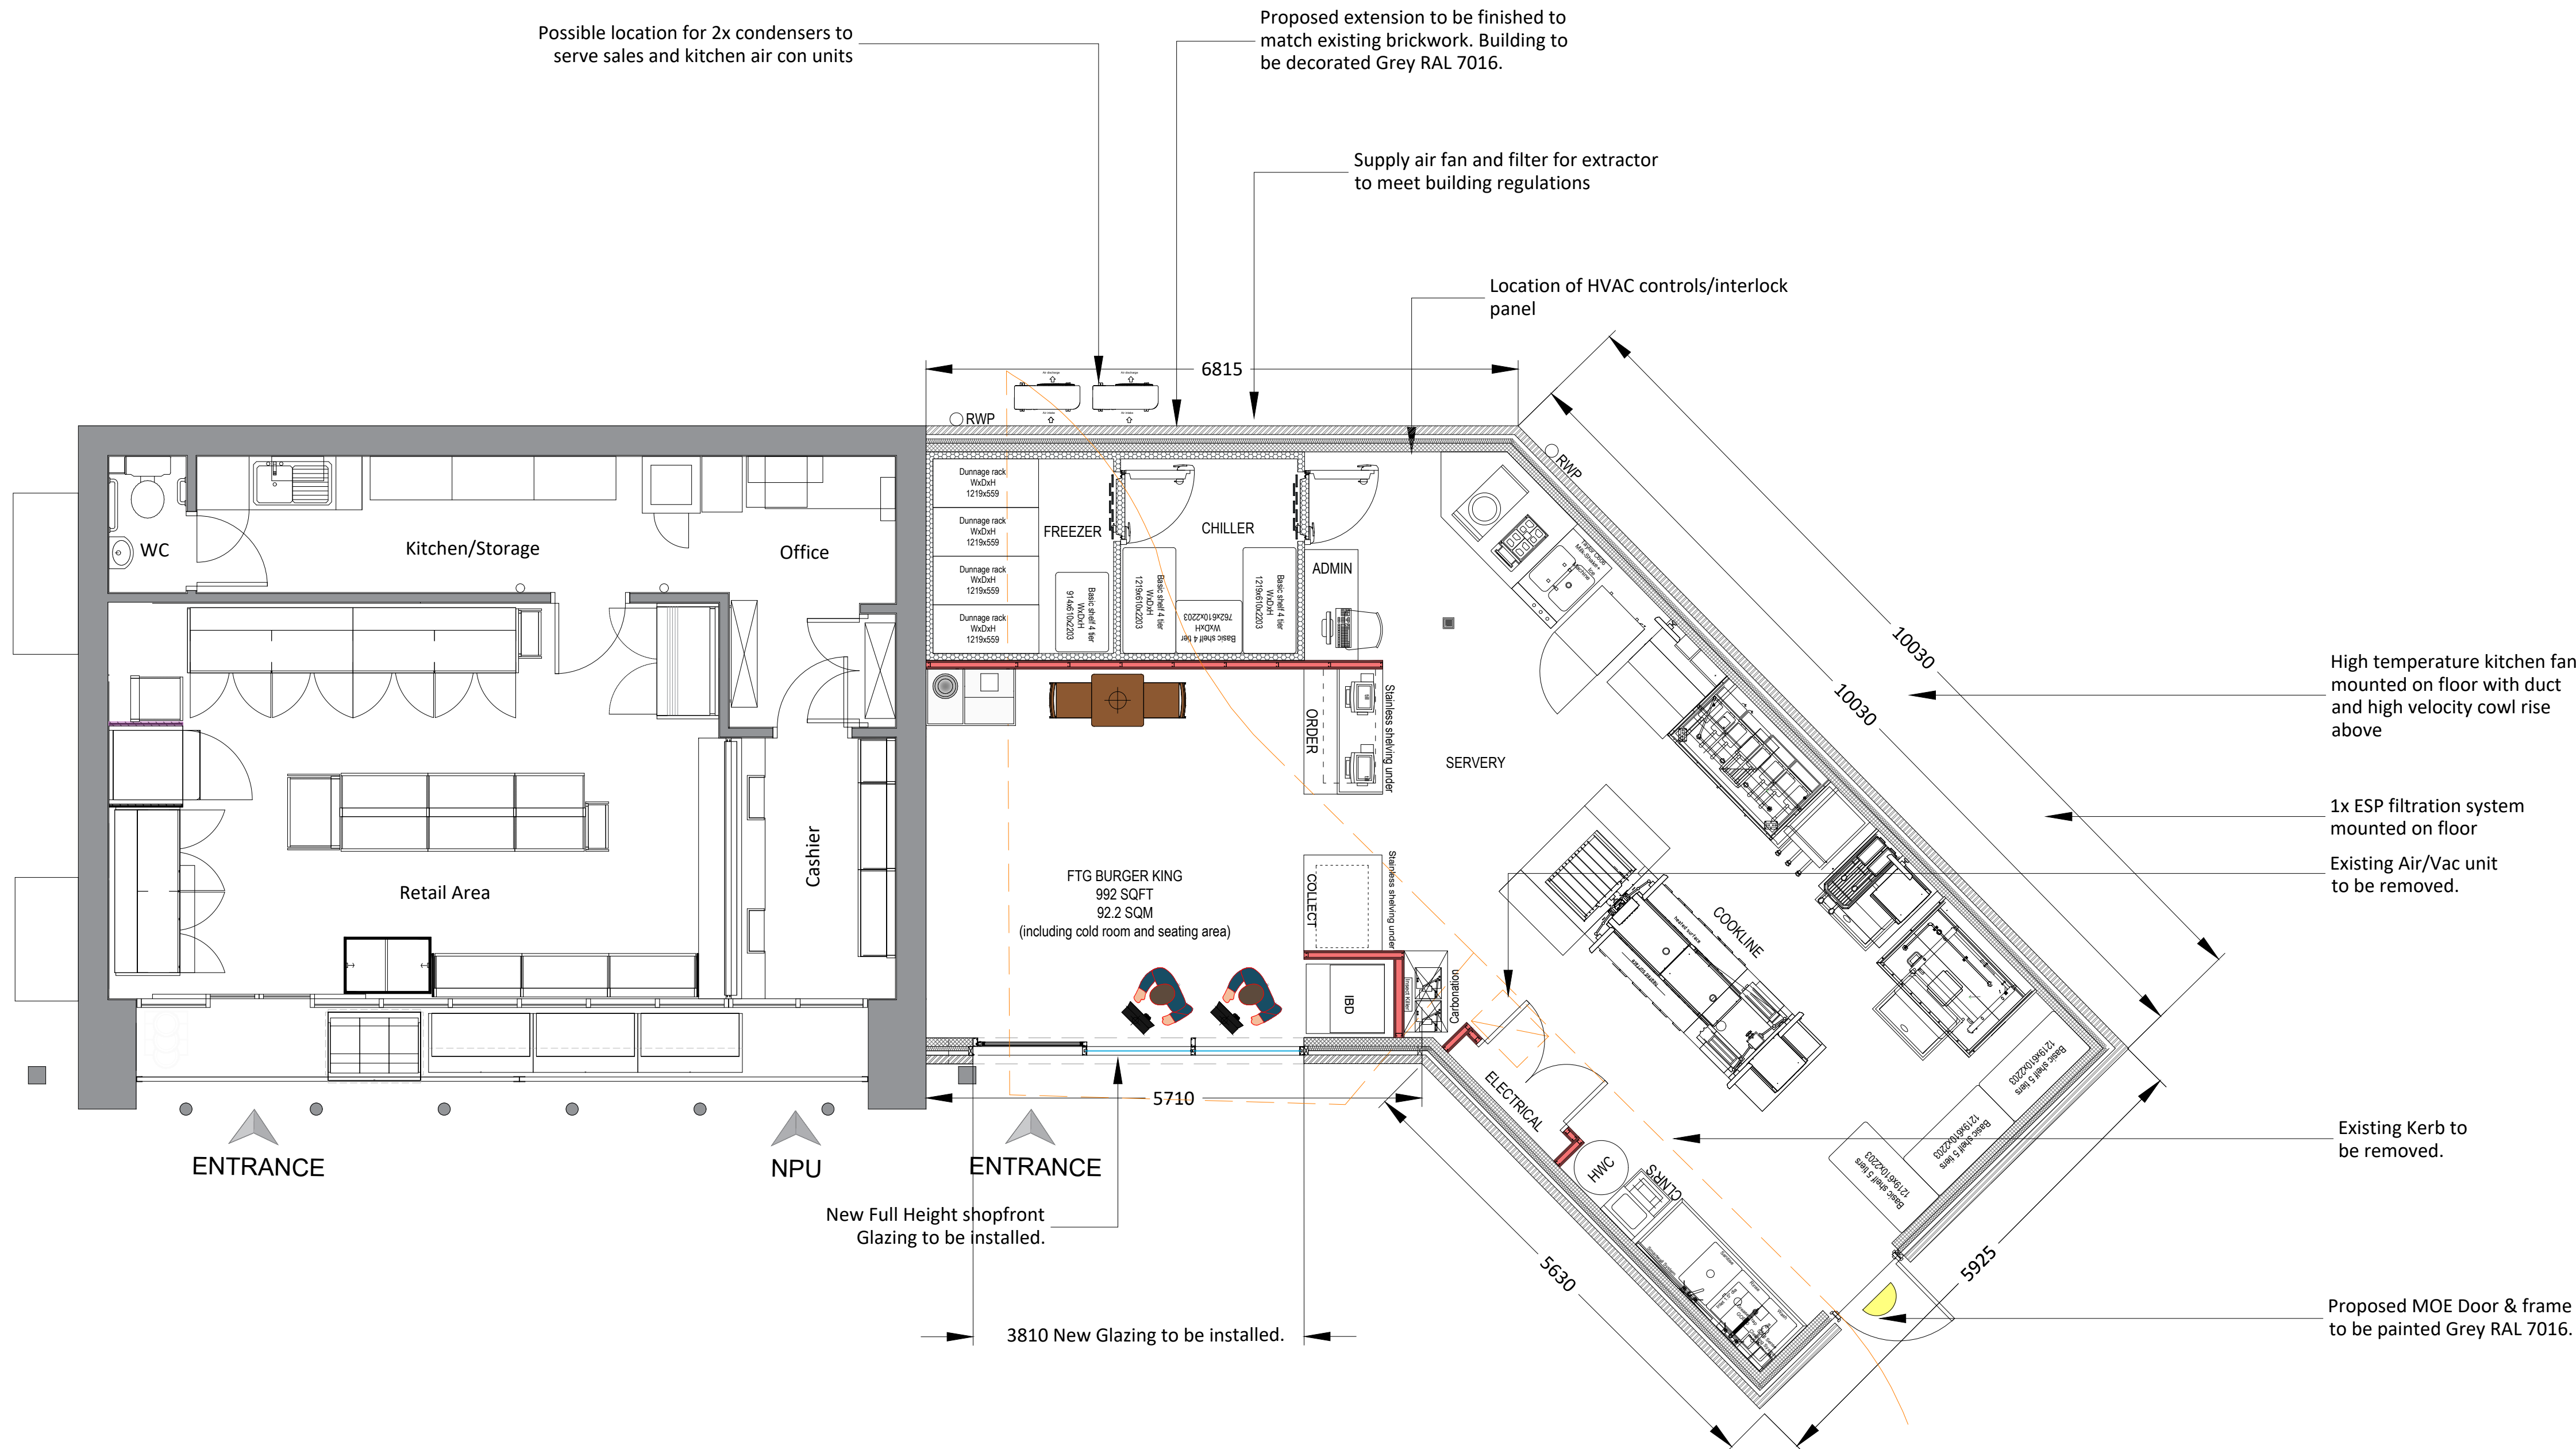


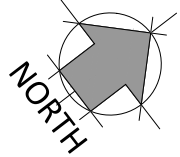


PROPOSED SALES BUILDING LAYOUT
SCALE - 1:50

SCHEDULE OF AREAS (SQM)		
SALES BUILDING	EXISTING	PROPOSED
GROSS EXTERNAL AREA	66 SQM	150 SQM
GROSS INTERNAL AREA	56 SQM	138 SQM
BACK OF HOUSE AREA	6.4 SQM	6.4 SQM
DEMOLISHED AREA	-	

- DRAWING NOTES**
- COPYRIGHT ©
This drawing and the details herein are the copyright of MBH Design Studio Ltd. and must not be reproduced, altered or passed to any third party without prior written consent.
- This drawing has been produced for the project listed below, is submitted in support of this application to the Local Planning Authority and is not intended for use by any other person or for any other purpose.
- Every effort has been made to ensure the accuracy of these drawings, however MBH Design Studio Ltd. accept no responsibility for any discrepancies arising from the reuse of survey information and preliminary drawings commissioned by the Applicant from others.
- GENERAL NOTES**
- This drawing has been prepared for the sole purpose of obtaining planning permission.
 - This drawing is to be read in conjunction with drawings numbered:

14314-2096-LP	Location Plan
14314-2096-BP	Block Plan
14314-2096-200	Existing Site Plan
14314-2096-201	Proposed Site Plan
14314-2096-202	Existing Sales Building Layout
14314-2096-203	Existing Sales Building Elevations
14314-2096-204	Proposed Sales Building Layout
14314-2096-204-1	Proposed HVAC Layout
14314-2096-205	Proposed Sales Building Elevations
 - Any advertisements are indicative and are subject to a separate advertisement application
 - Any neighbouring buildings shown on the elevations are diagrammatic and have been extrapolated from site photographs. They have not been measured.

- SCHEDULE OF PROPOSED FINISHES**
- BUILDING EXTERNAL WALLS**
Masonry brickwork to match existing external finish. Entire building to be decorated Grey RAL 7016
- BUILDING ROOF**
Existing sales building flat roof to be retained. New flat roof to be installed over proposed extension.
- SHOPFRONT**
Part New Shopfront frames to be finished in Grey (RAL7016)
New fully glazed, single auto-sliding door, frames to be finished in Grey (RAL 7016)
- CANOPY**
Traditional steel framed canopy over forecourt w/o signage to be retained as is.
- SURFACING**
Existing forecourt surfacing retained as is. Install Asphalt to new footpath and kerbed areas.

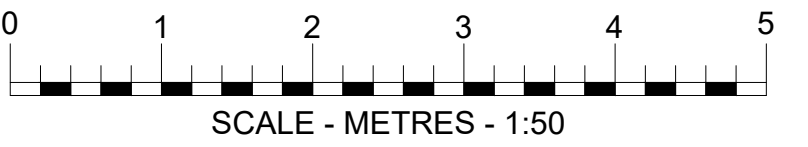

REV	DATE	DESCRIPTION	DRAWN/CHECKED
REVISION NOTES			

PLANNING

mbh

MBH Design Studio Ltd.
Brook House, Apex Court, Camphill Rd, West Byfleet, Surrey, KT14 6SQ
www.mbhLtd.com t: 01932 352 727 f: 01932 351 545

CLIENT

mFg
motor fuel group

PROJECT

FS2096 - BAGLAN MOOR MORRISONS
CHRISTCHURCH ROAD,
BAGLAN INDUSTRIAL PARK, PORT TALBOT
SA12 7DA

DRAWING TITLE

PROPOSED SALES BUILDING
OPTION 2

DRAWN BY	DATE	SCALE	PAPER SIZE
MO	22.07.2025	1:50	A1
CHECKED BY	DRAWING NUMBER	REV.	
KL	14314-2096-204		