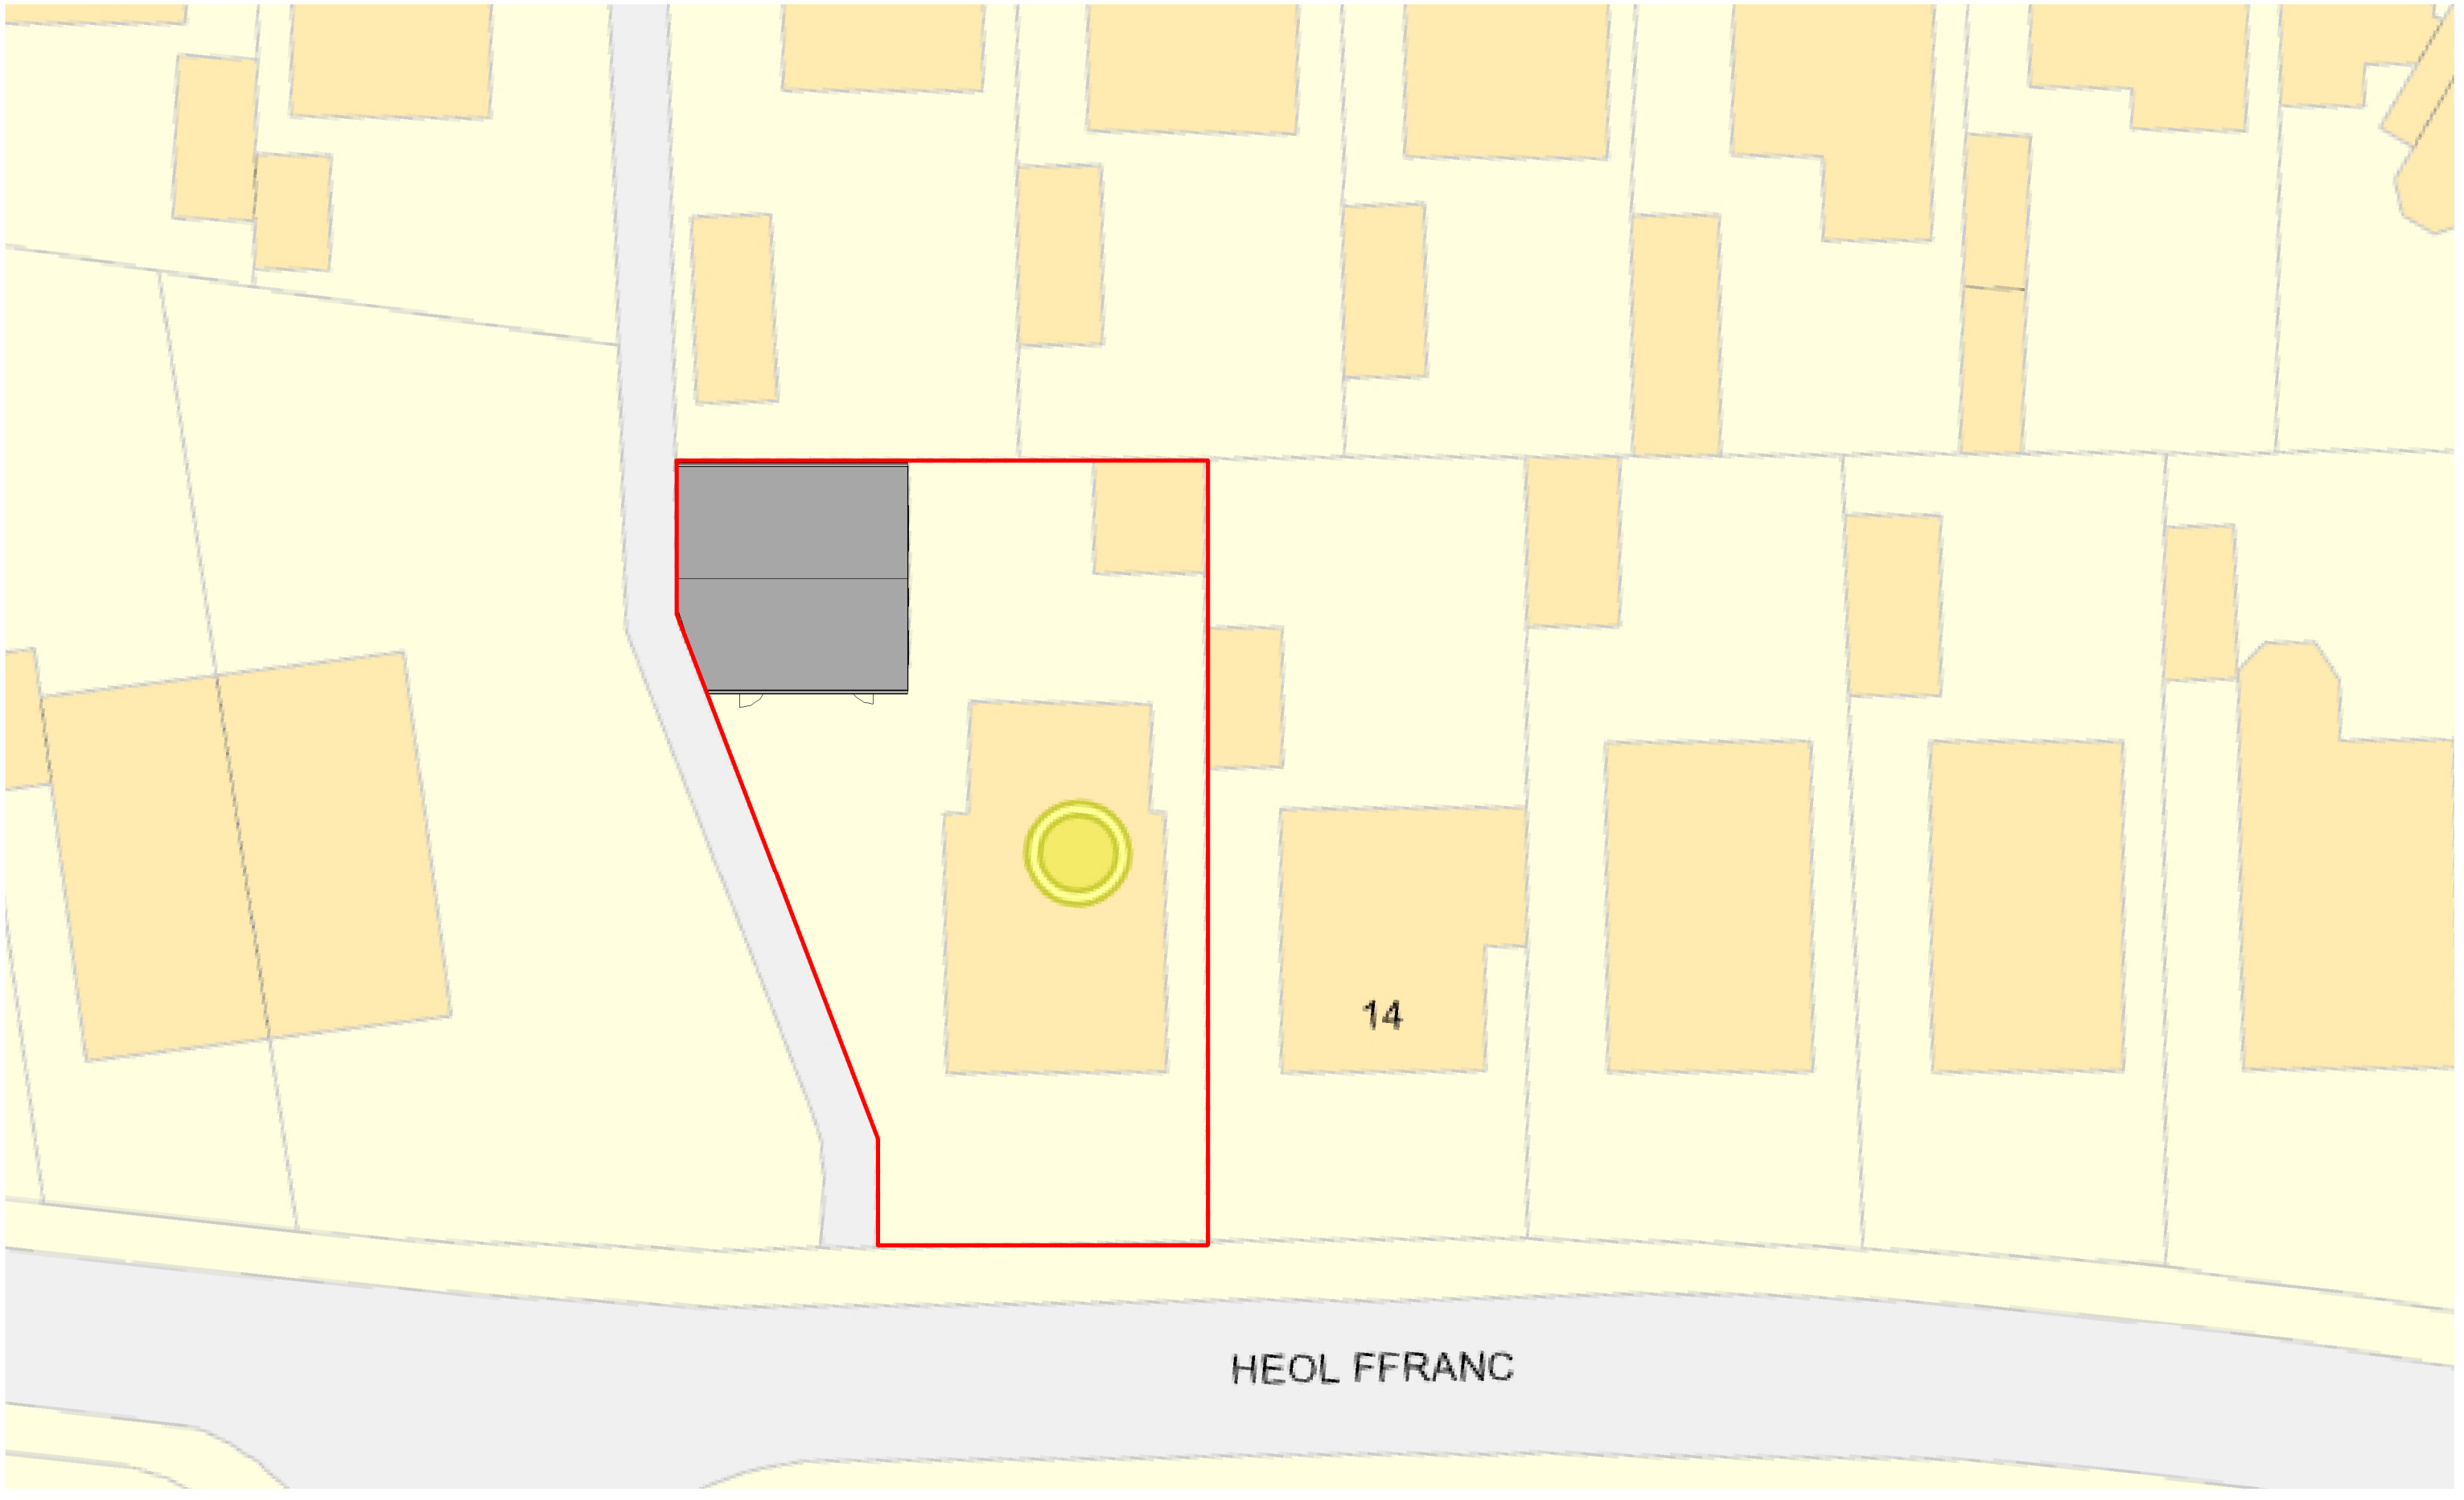


No.	Description	Date

 www.ccs-solutions.co.uk			
CODE	STATUS	SUITABILITY DESCRIPTION	PURPOSE OF ISSUE

PROJECT	16 Heol Ffranc
SHEET	Site Plan

CLIENT Julia Doherty		
Date 21/09/2025	Project number 20092025	Scale (@ A3) 1 : 200
Drawn by CCS	DRAWING NUMBER A303	REV
Checked by Client		