



EXISTING SIDE ELEVATION

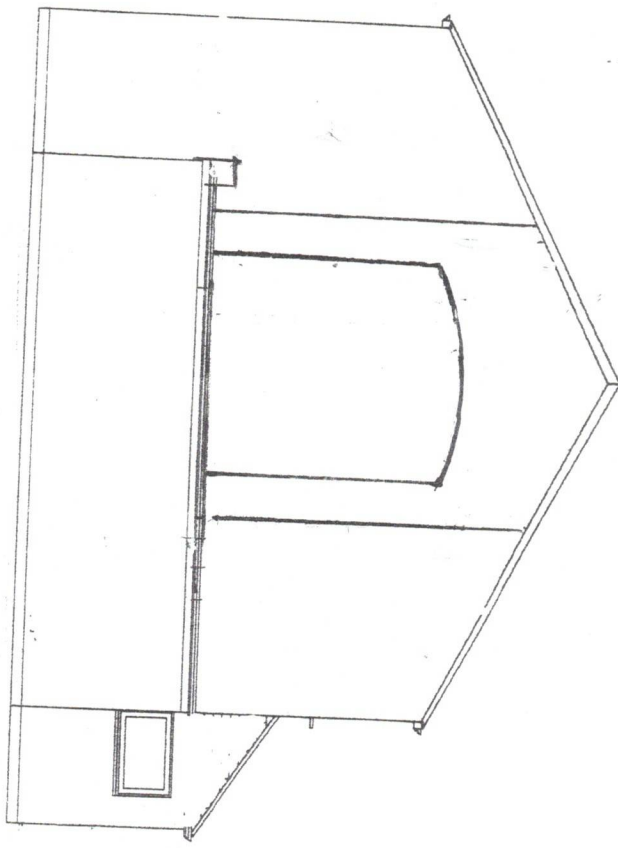

PROPOSED SIDE ELEVATION

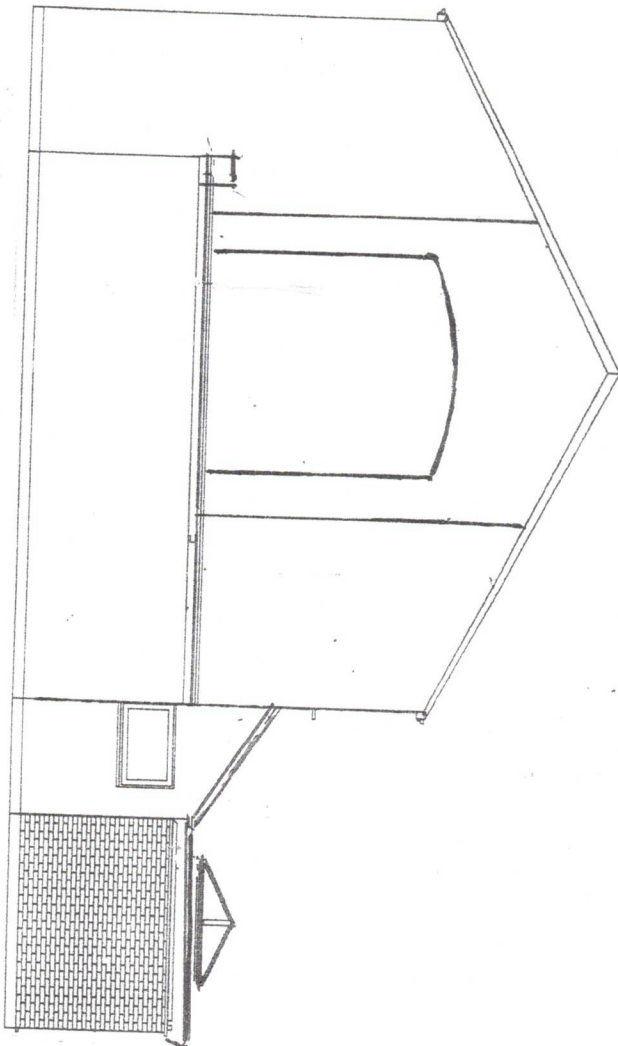

Securahome
improving homes since 1994

I agree to the designs above:

On Behalf of Securahome

Name:

Mr Mrs Middleton

Address

9 Cwm-Nant-Llwyd Rd,
Gellinudd, Pontardawe

SAB 3DT


Scale: 1:100

Drawn by: N Hocking
Date: 07 25


Revision 1




securahome
improving homes since 1994

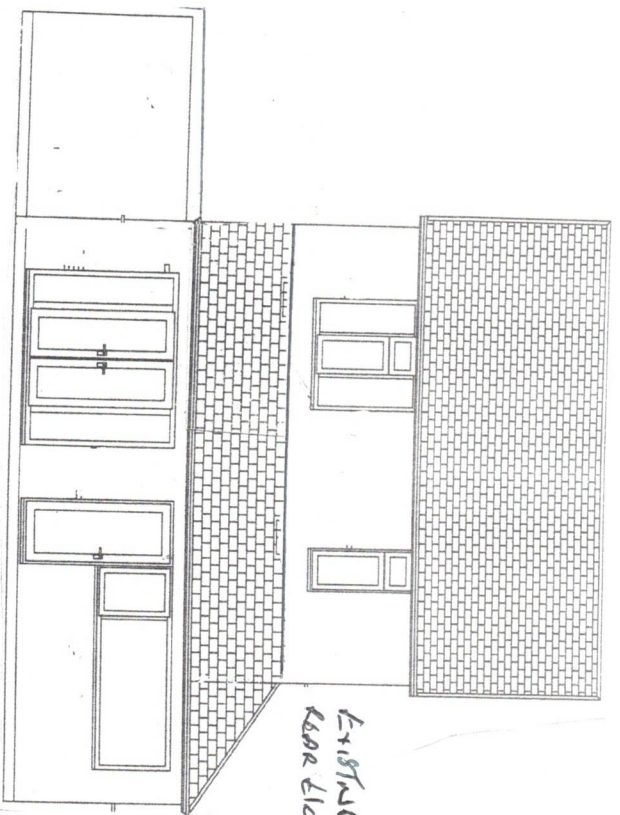


EXISTING
FRONT ELEVATION

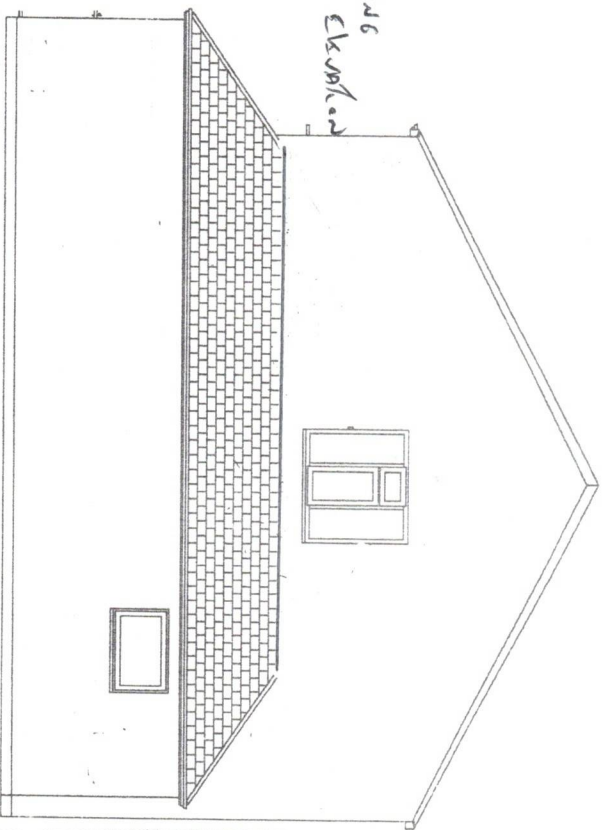

EXISTING
SIDE ELEVATION

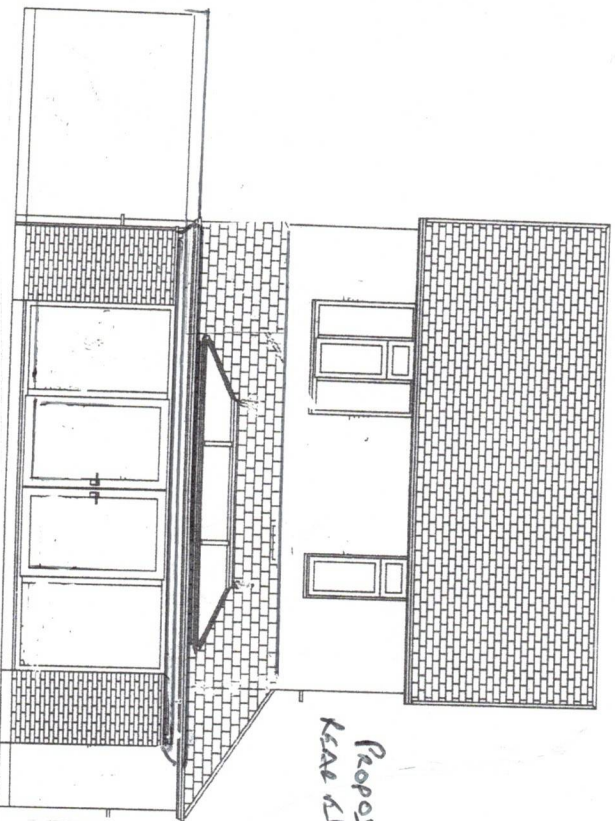

PROPOSED
REAR ELEVATION

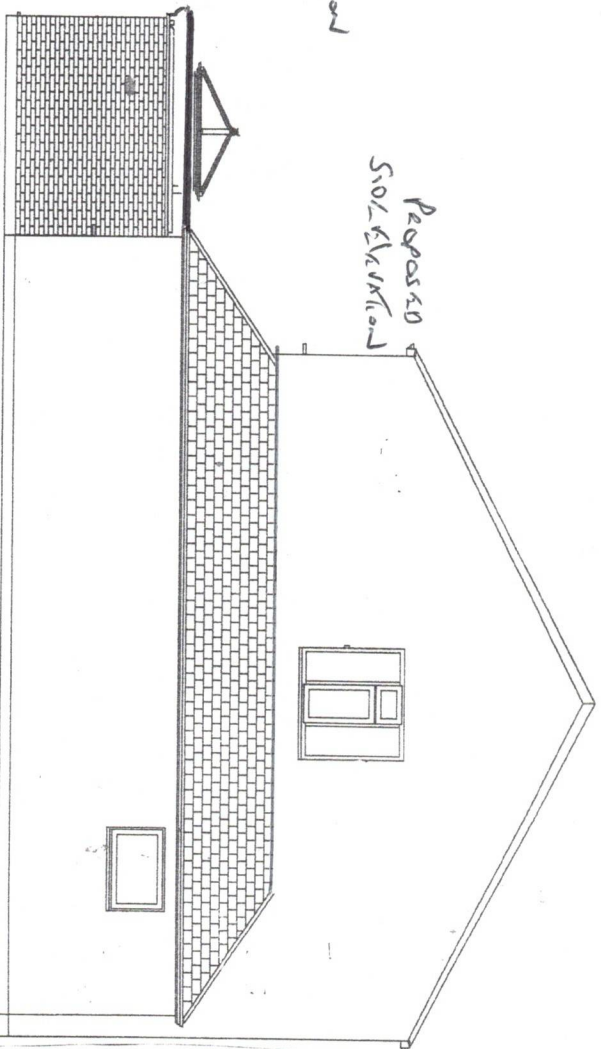

PROPOSED
SIDE ELEVATION

I agree to the designs above:

On Behalf of Securahome

Name:

Mr Mrs Middleton

Address

9 Cwm-Nant-Llwyd Rd,
Gellinudd, Pontardawe

Scale: 1:100

Drawn by: N Hocking
Date:


Revision 1

07 25



SA8 3DT



Securahome
improving homes since 1994

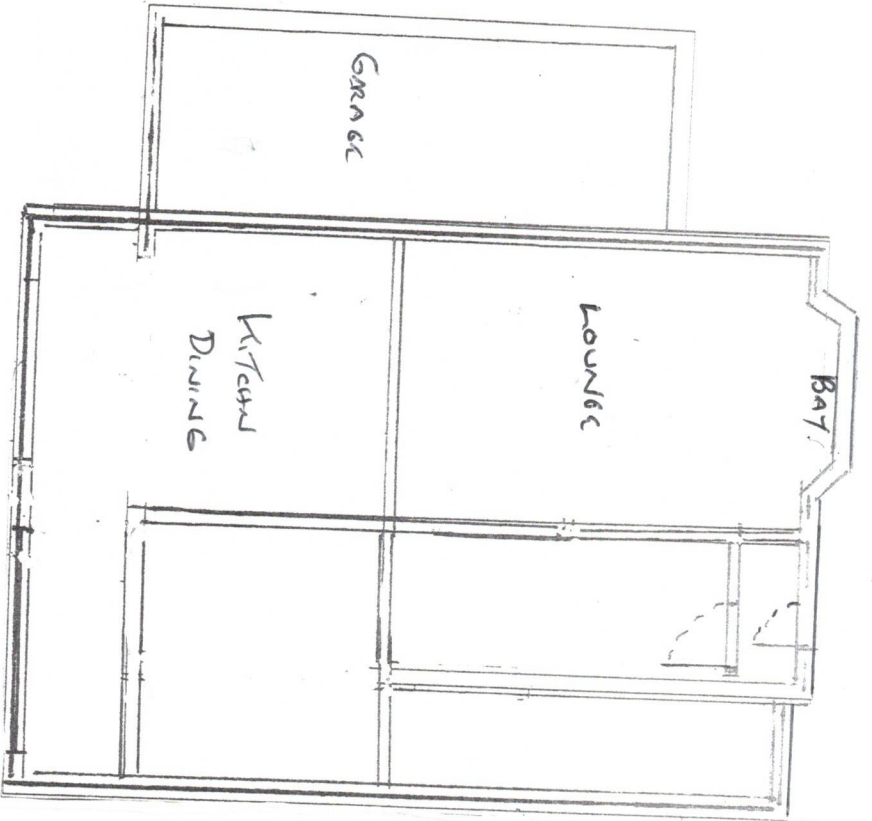

Existing Plan View

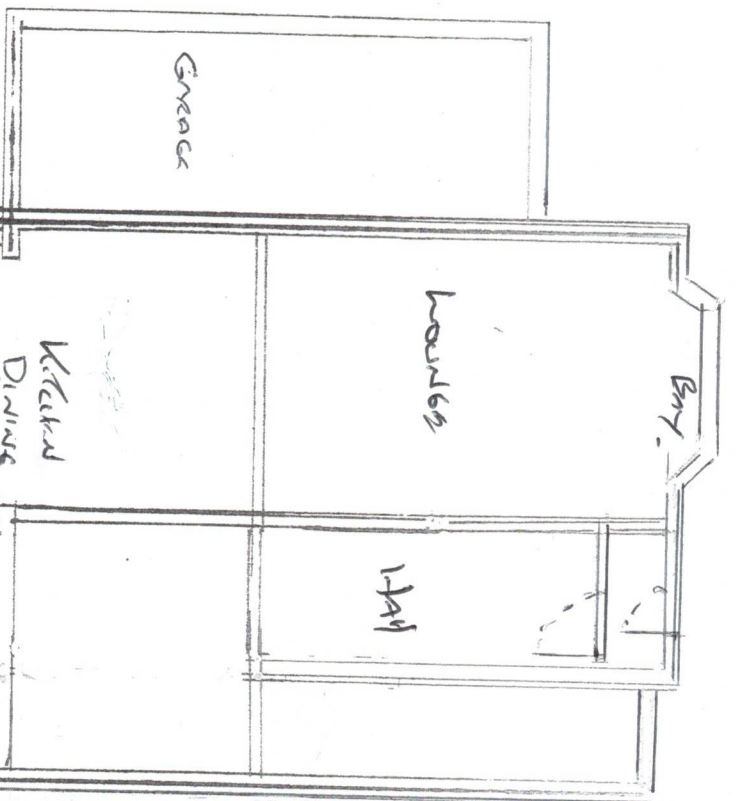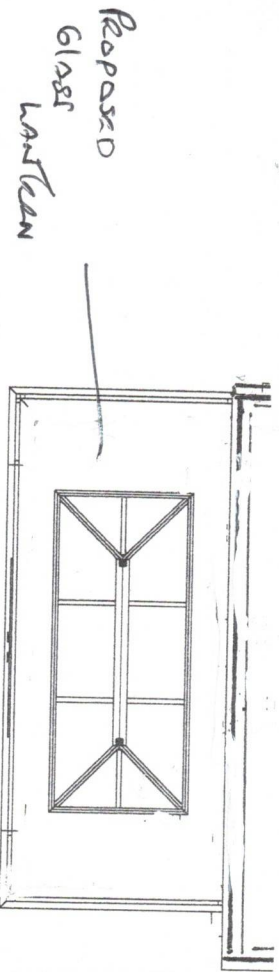

Proposed Plan View

I agree to the designs above:

On Behalf of Securahome

Name:

Mr Mrs Middleton

Address

9 Cwm-Nant-Llwyd Rd,
Gellinudd, Pontardawe

Scale: 1:100

Drawn by: N Hocking

Date:

07 25

Revision 1

SAB 3DT

9, CWM NANT LLWYD ROAD, PONTARDAWE, NEATH PORT TALBOT, SA8 3DT

UPRN: 100100625885

HMLR Title No: CYM365642




© Crown copyright and database rights, 2025. Ordnance Survey
AC0000808122 Created using Plans by Emapsite



Scale: 1:1250 Paper Size: A4

Notes:

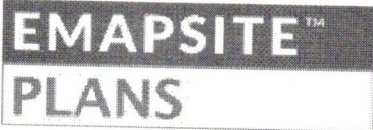

9, CWM NANT LLWYD ROAD, PONTARDAWE, NEATH PORT TALBOT, SA8 3DT

UPRN: 100100625885

HMLR Title No: CYM365642



© Crown copyright and database rights, 2025, Ordnance Survey
AC0000808122 Created using Plans by Emapsite

0m 5m 10m 15m 20m 25m 30m 35m 40m

Scale: 1:500

Paper Size: A4

Notes:

