


TYPICAL SECTION ACROSS PARKING
BAY

SCALE 1:10

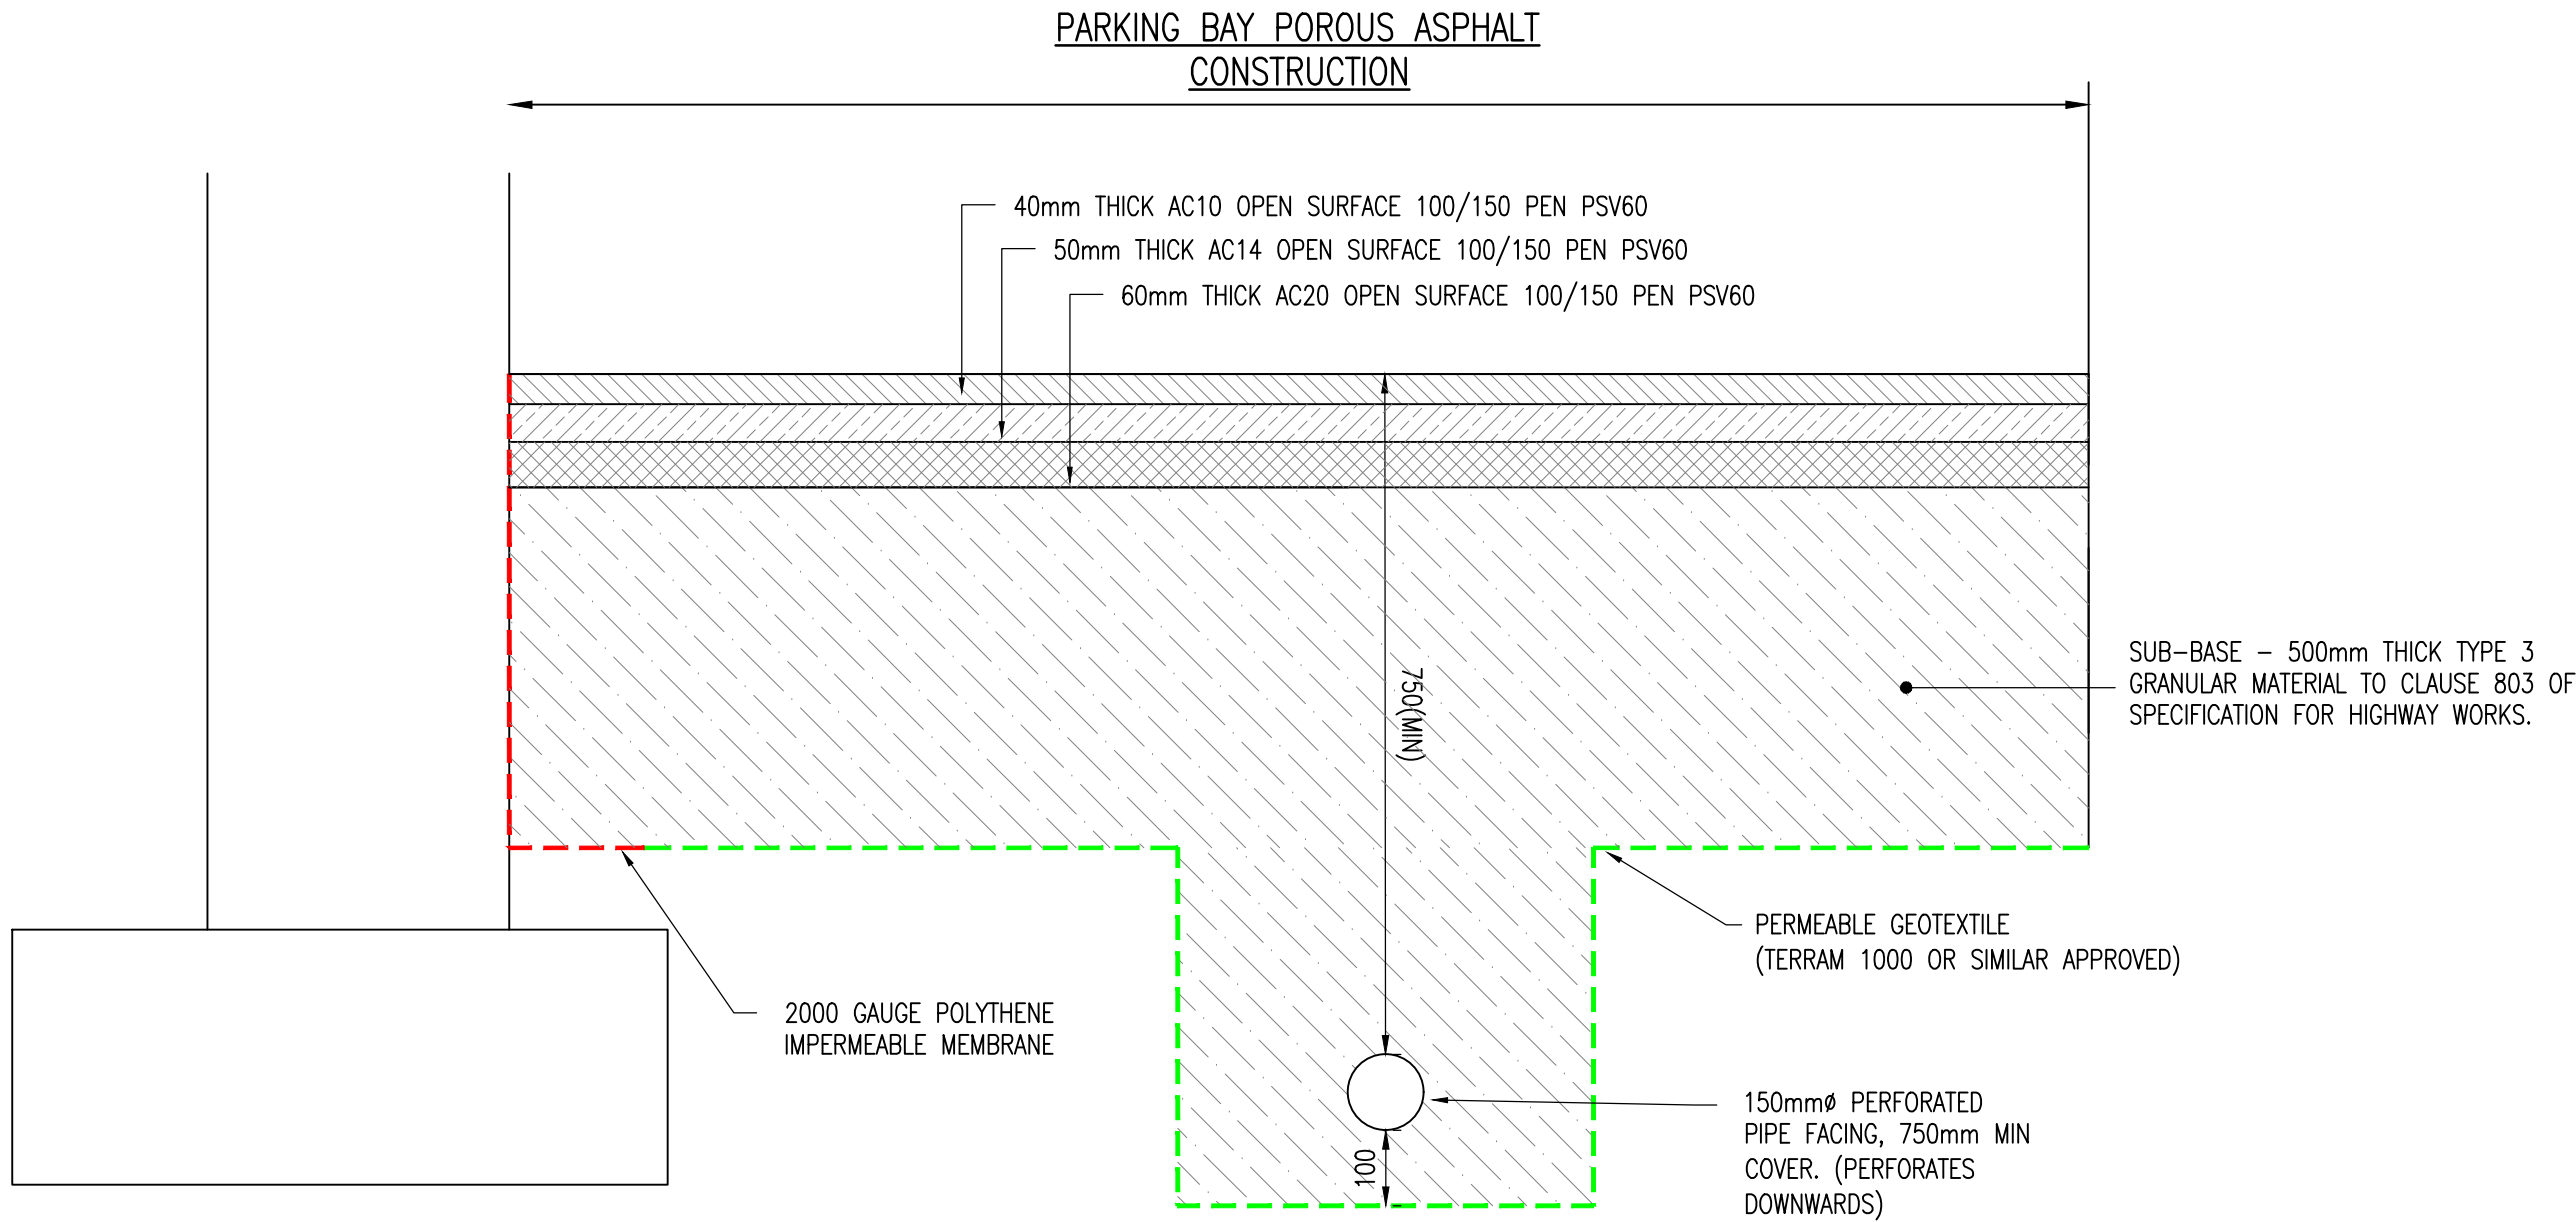

GENERAL NOTES

- DO NOT SCALE THIS DRAWING.
- CONTRACTOR TO CHECK ALL DIMENSIONS AND REPORT ALL ERRORS AND OMISSIONS TO THE ENGINEER.
- ANY DISCREPANCY TO BE REPORTED IMMEDIATELY TO THE ENGINEER.
- THIS DRAWING TO BE READ IN CONJUNCTION WITH ALL RELEVANT ARCHITECTS, SUBCONTRACTORS AND SPECIALISTS DRAWINGS AND SPECIFICATIONS.

Rev.	Detail	By	Date
------	--------	----	------

Revisions

Reinforcement schedules nos.



Structural & Civil Engineering Consultants

First Floor
7 St James Crescent
Swansea
SA1 6DP

Telephone +44 1792 473 182
e-mail admin@cb3consult.co.uk
web www.cb3consult.co.uk



PHASE 5 RESIDENTIAL
DEVELOPMENT AT
CRYMLYN GROVE, SKEWEN

DRAINAGE STANDARD
DETAILS
SHEET 2 OF 2

PRELIMINARY

Project No. C1600		Drawing No. C-SK08	
Scales AS SHOWN	Date 21.07.21	Revision	
Drawn DF	Checked DH	Sheet Size A1	