
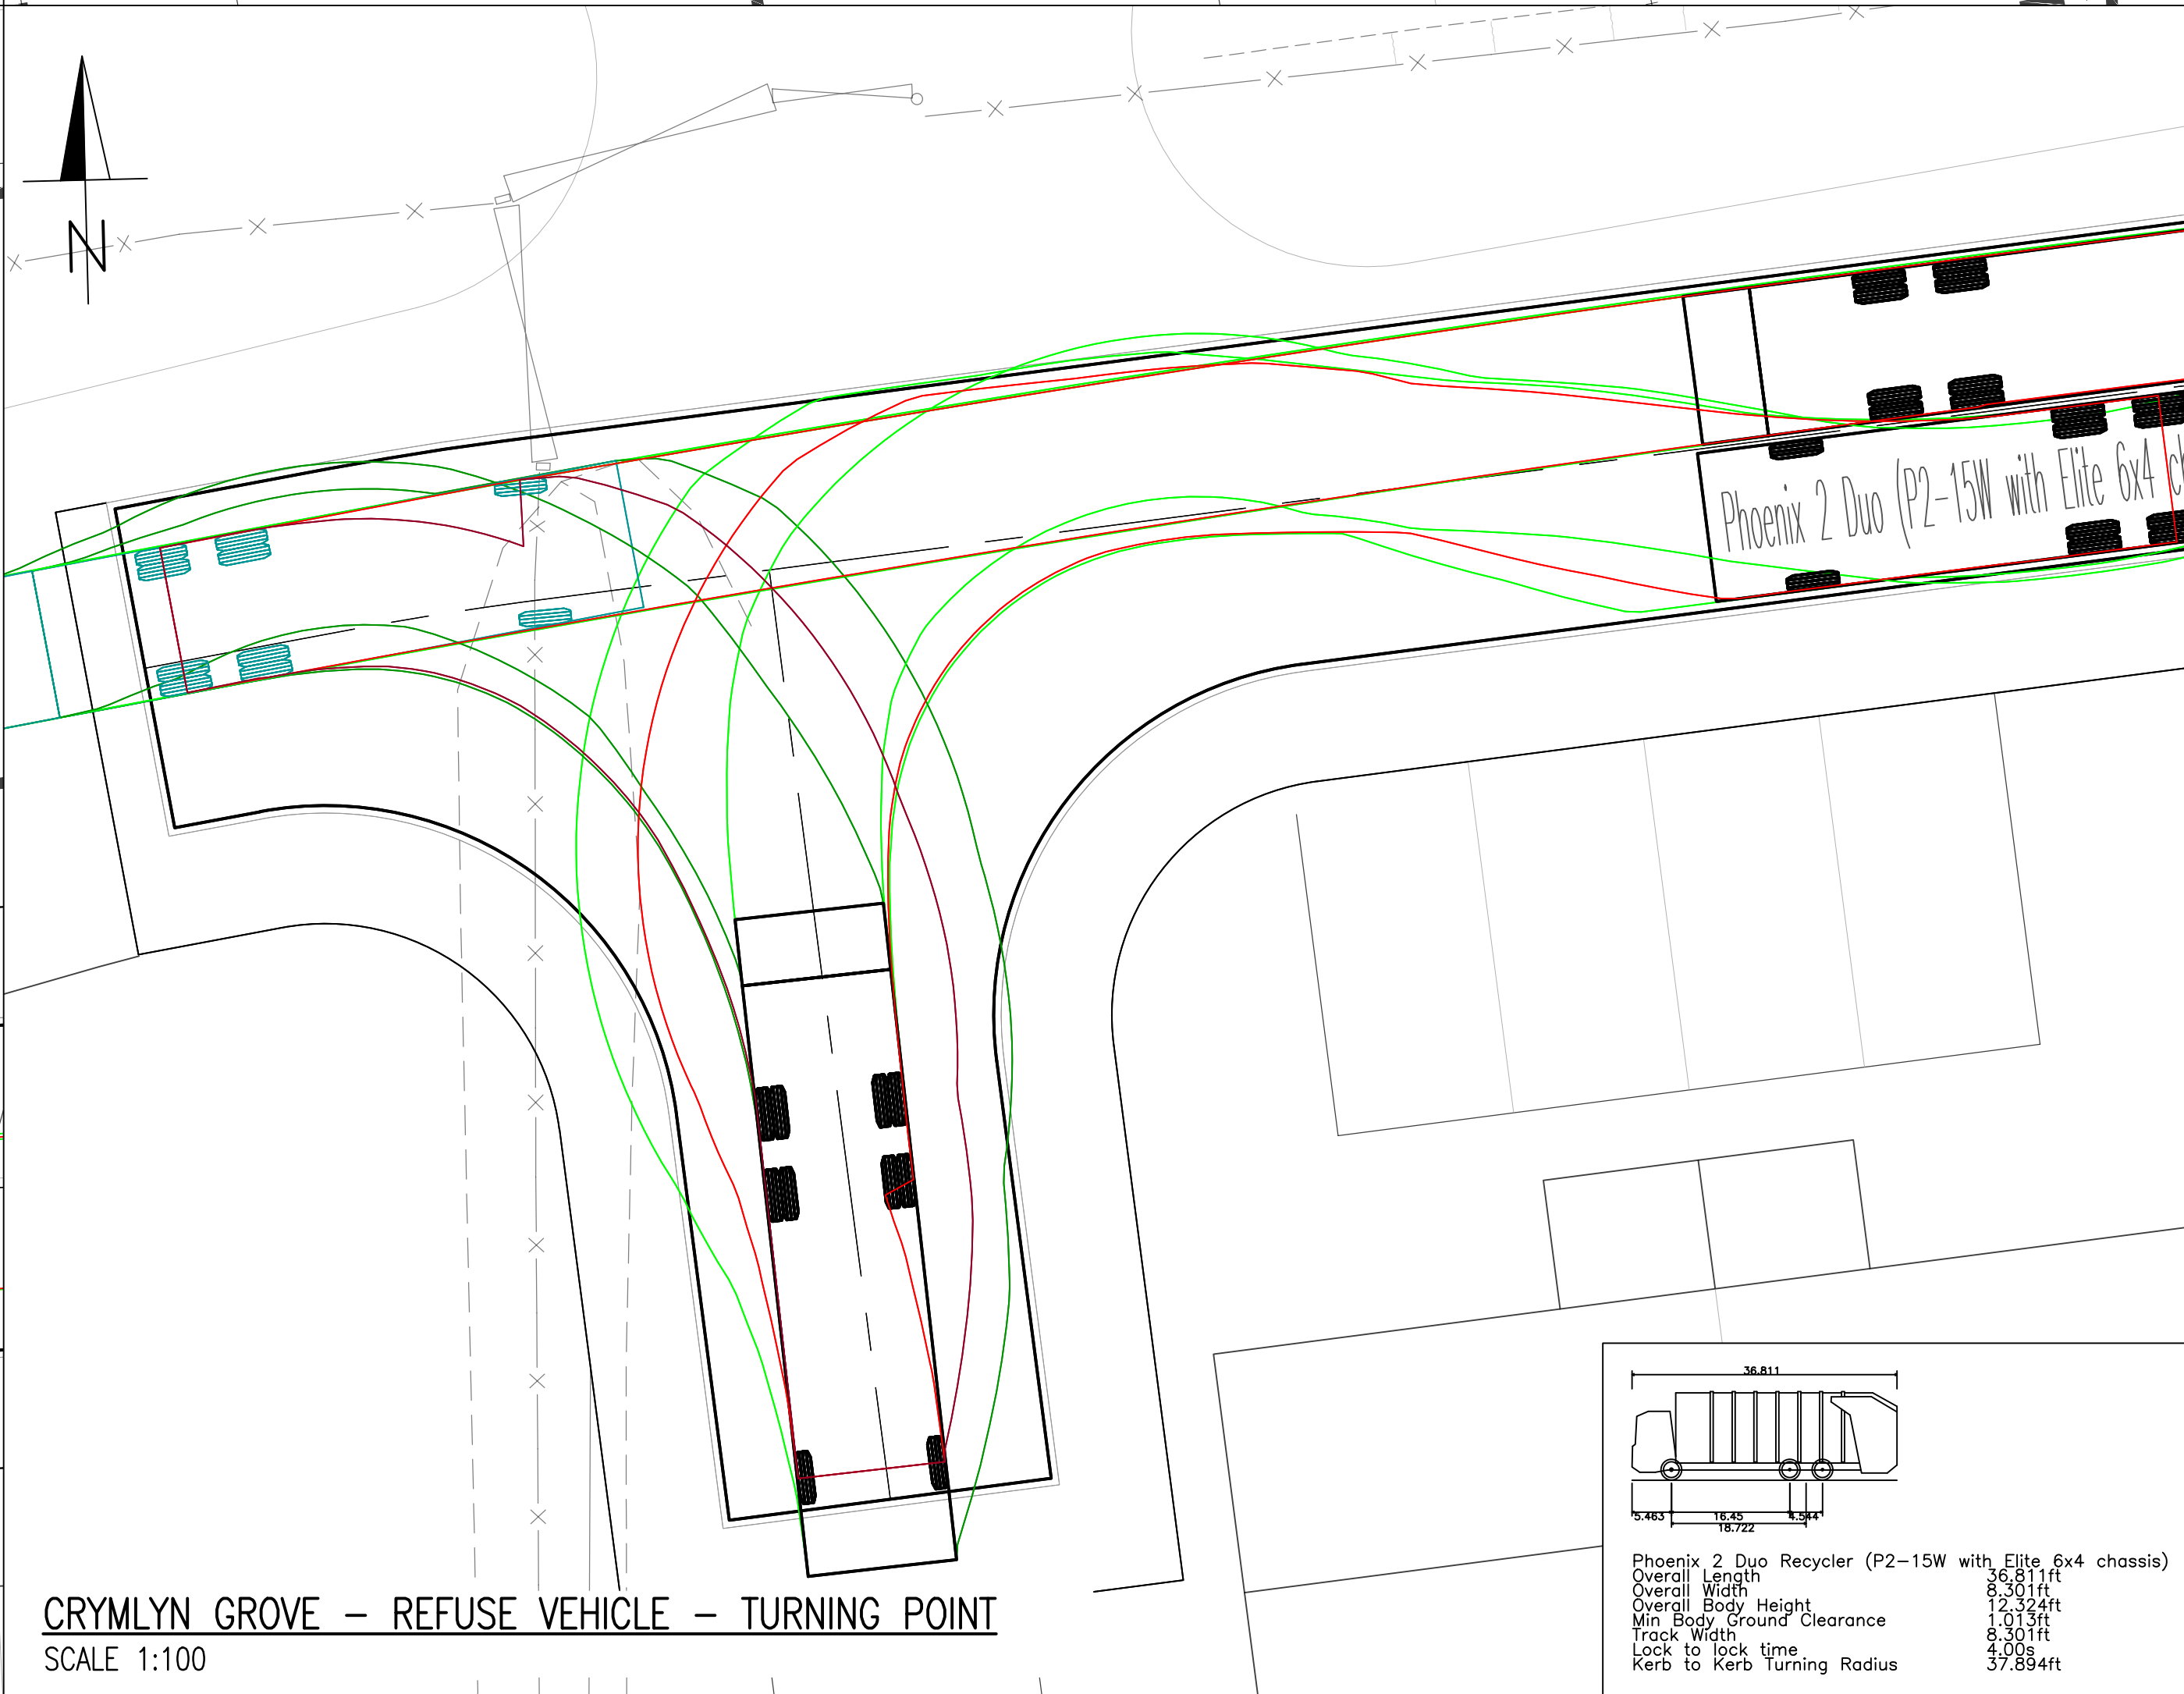
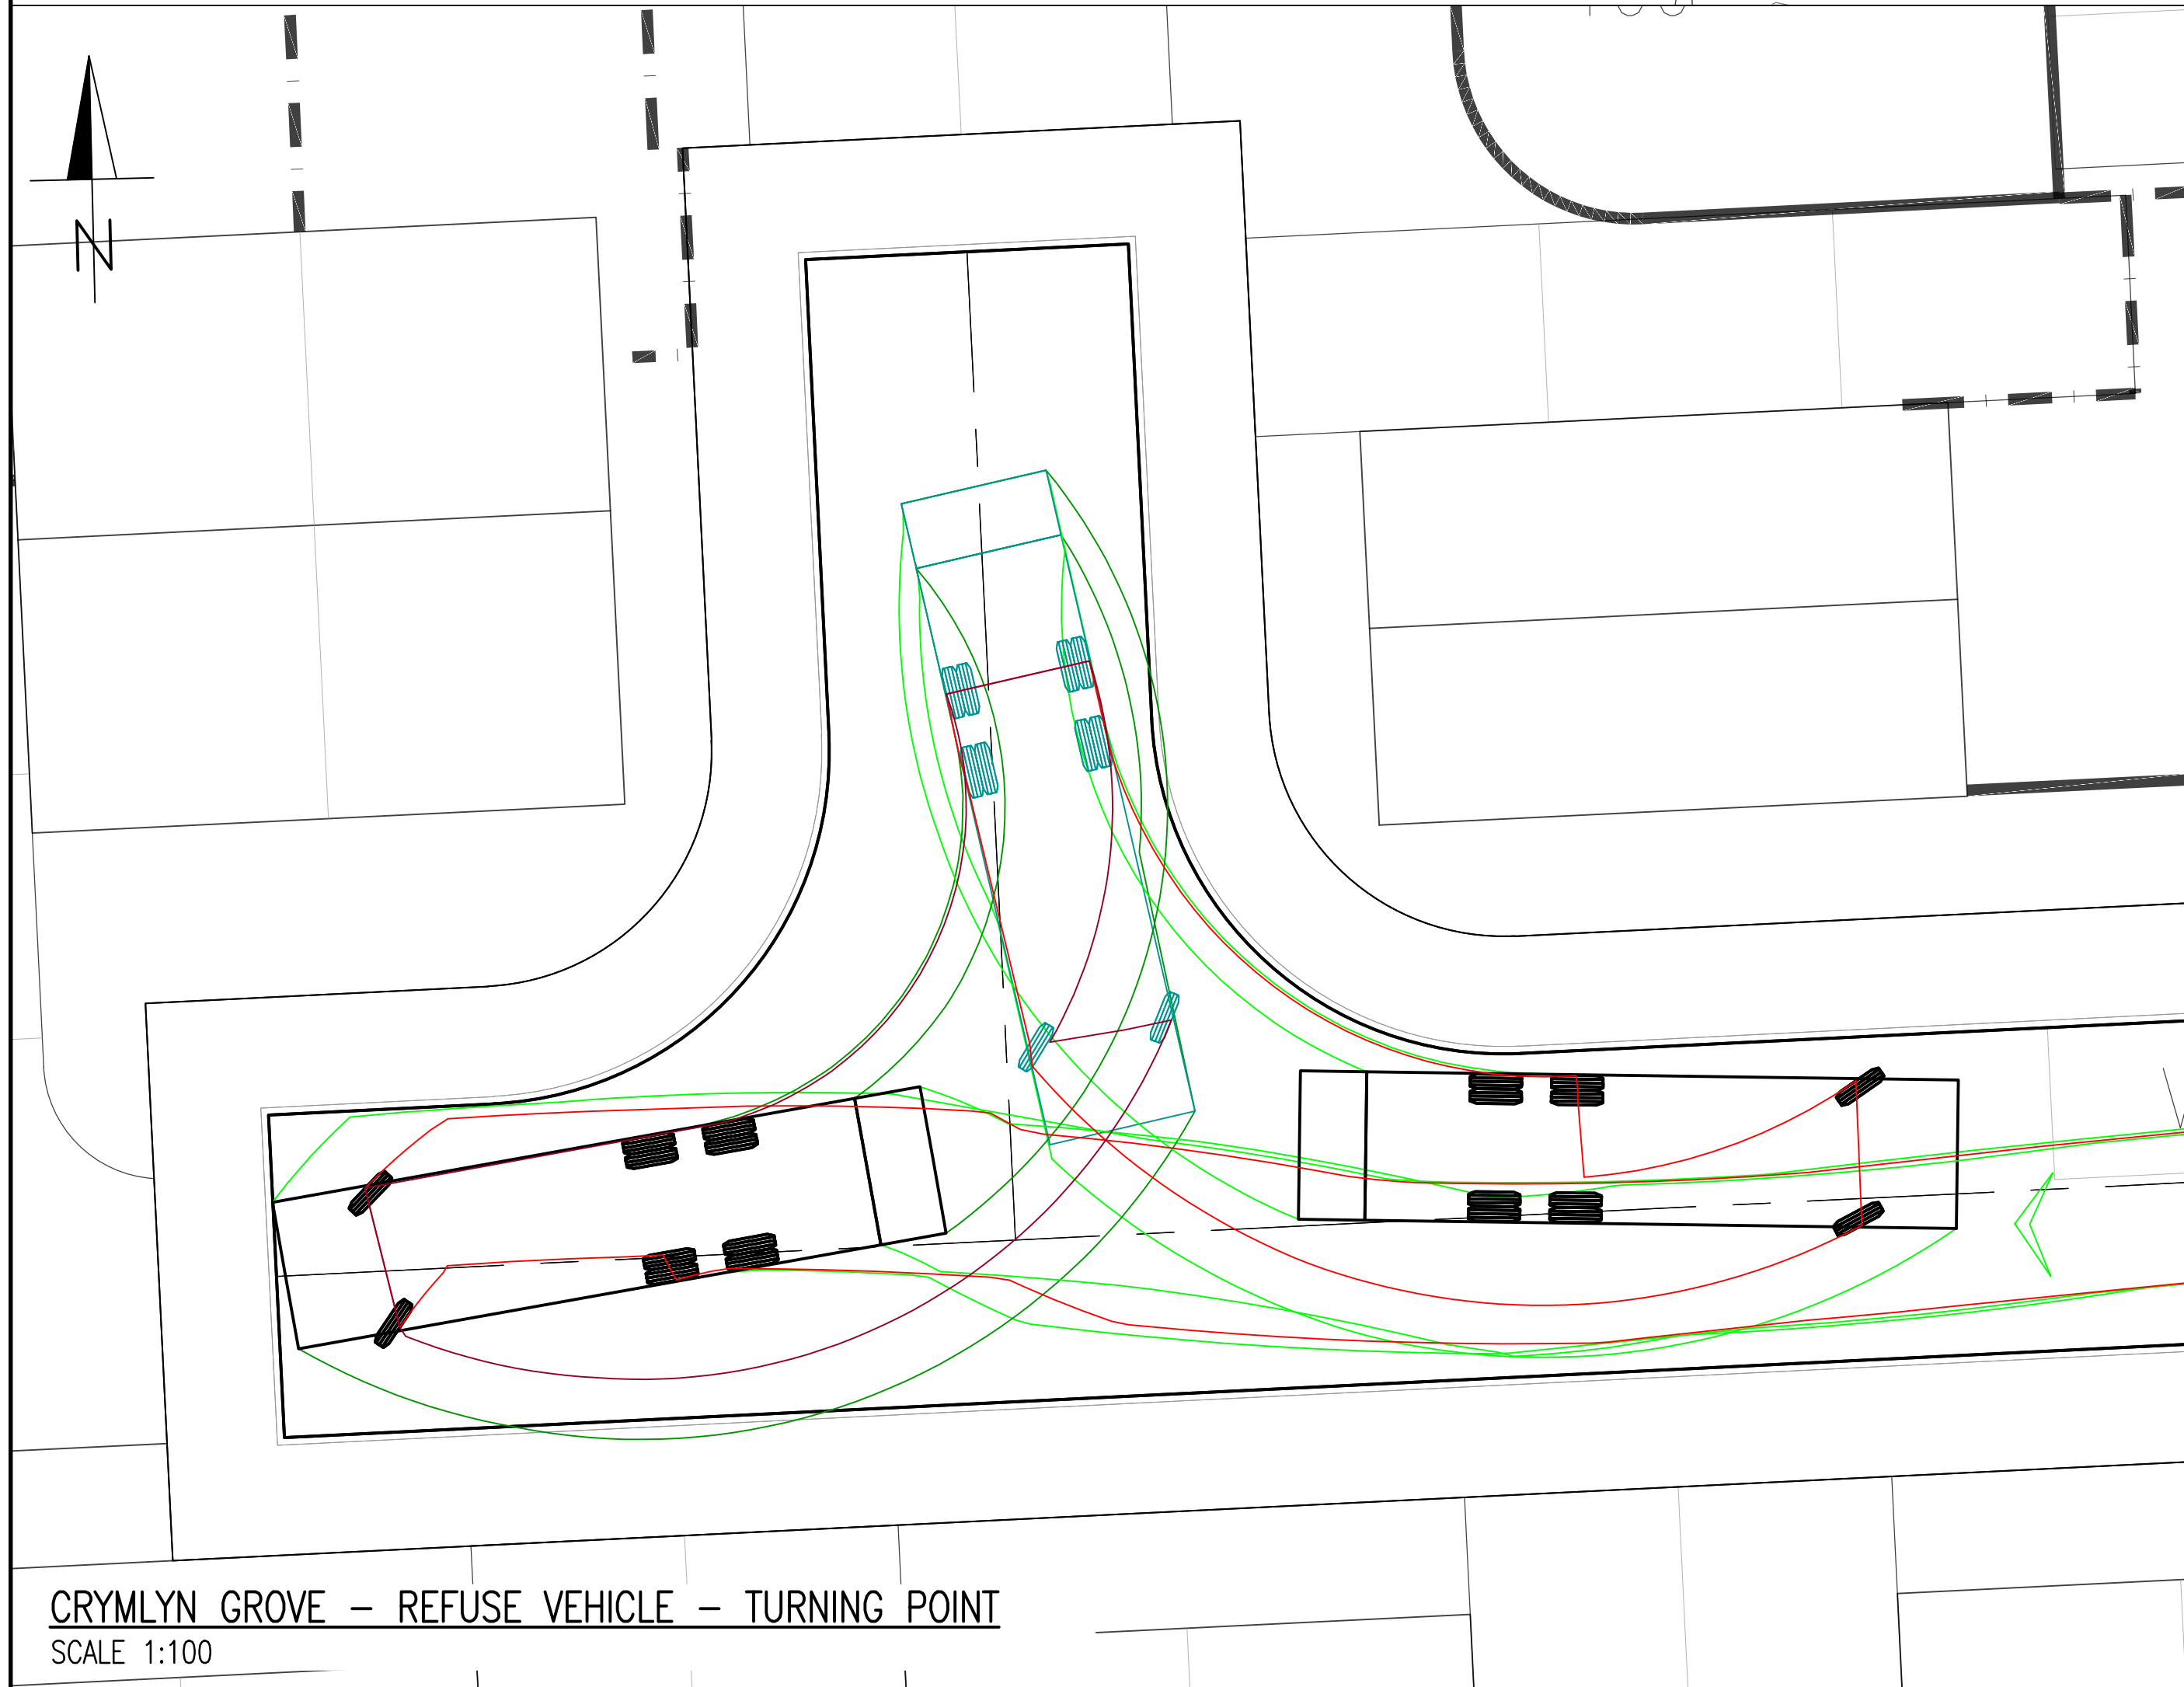
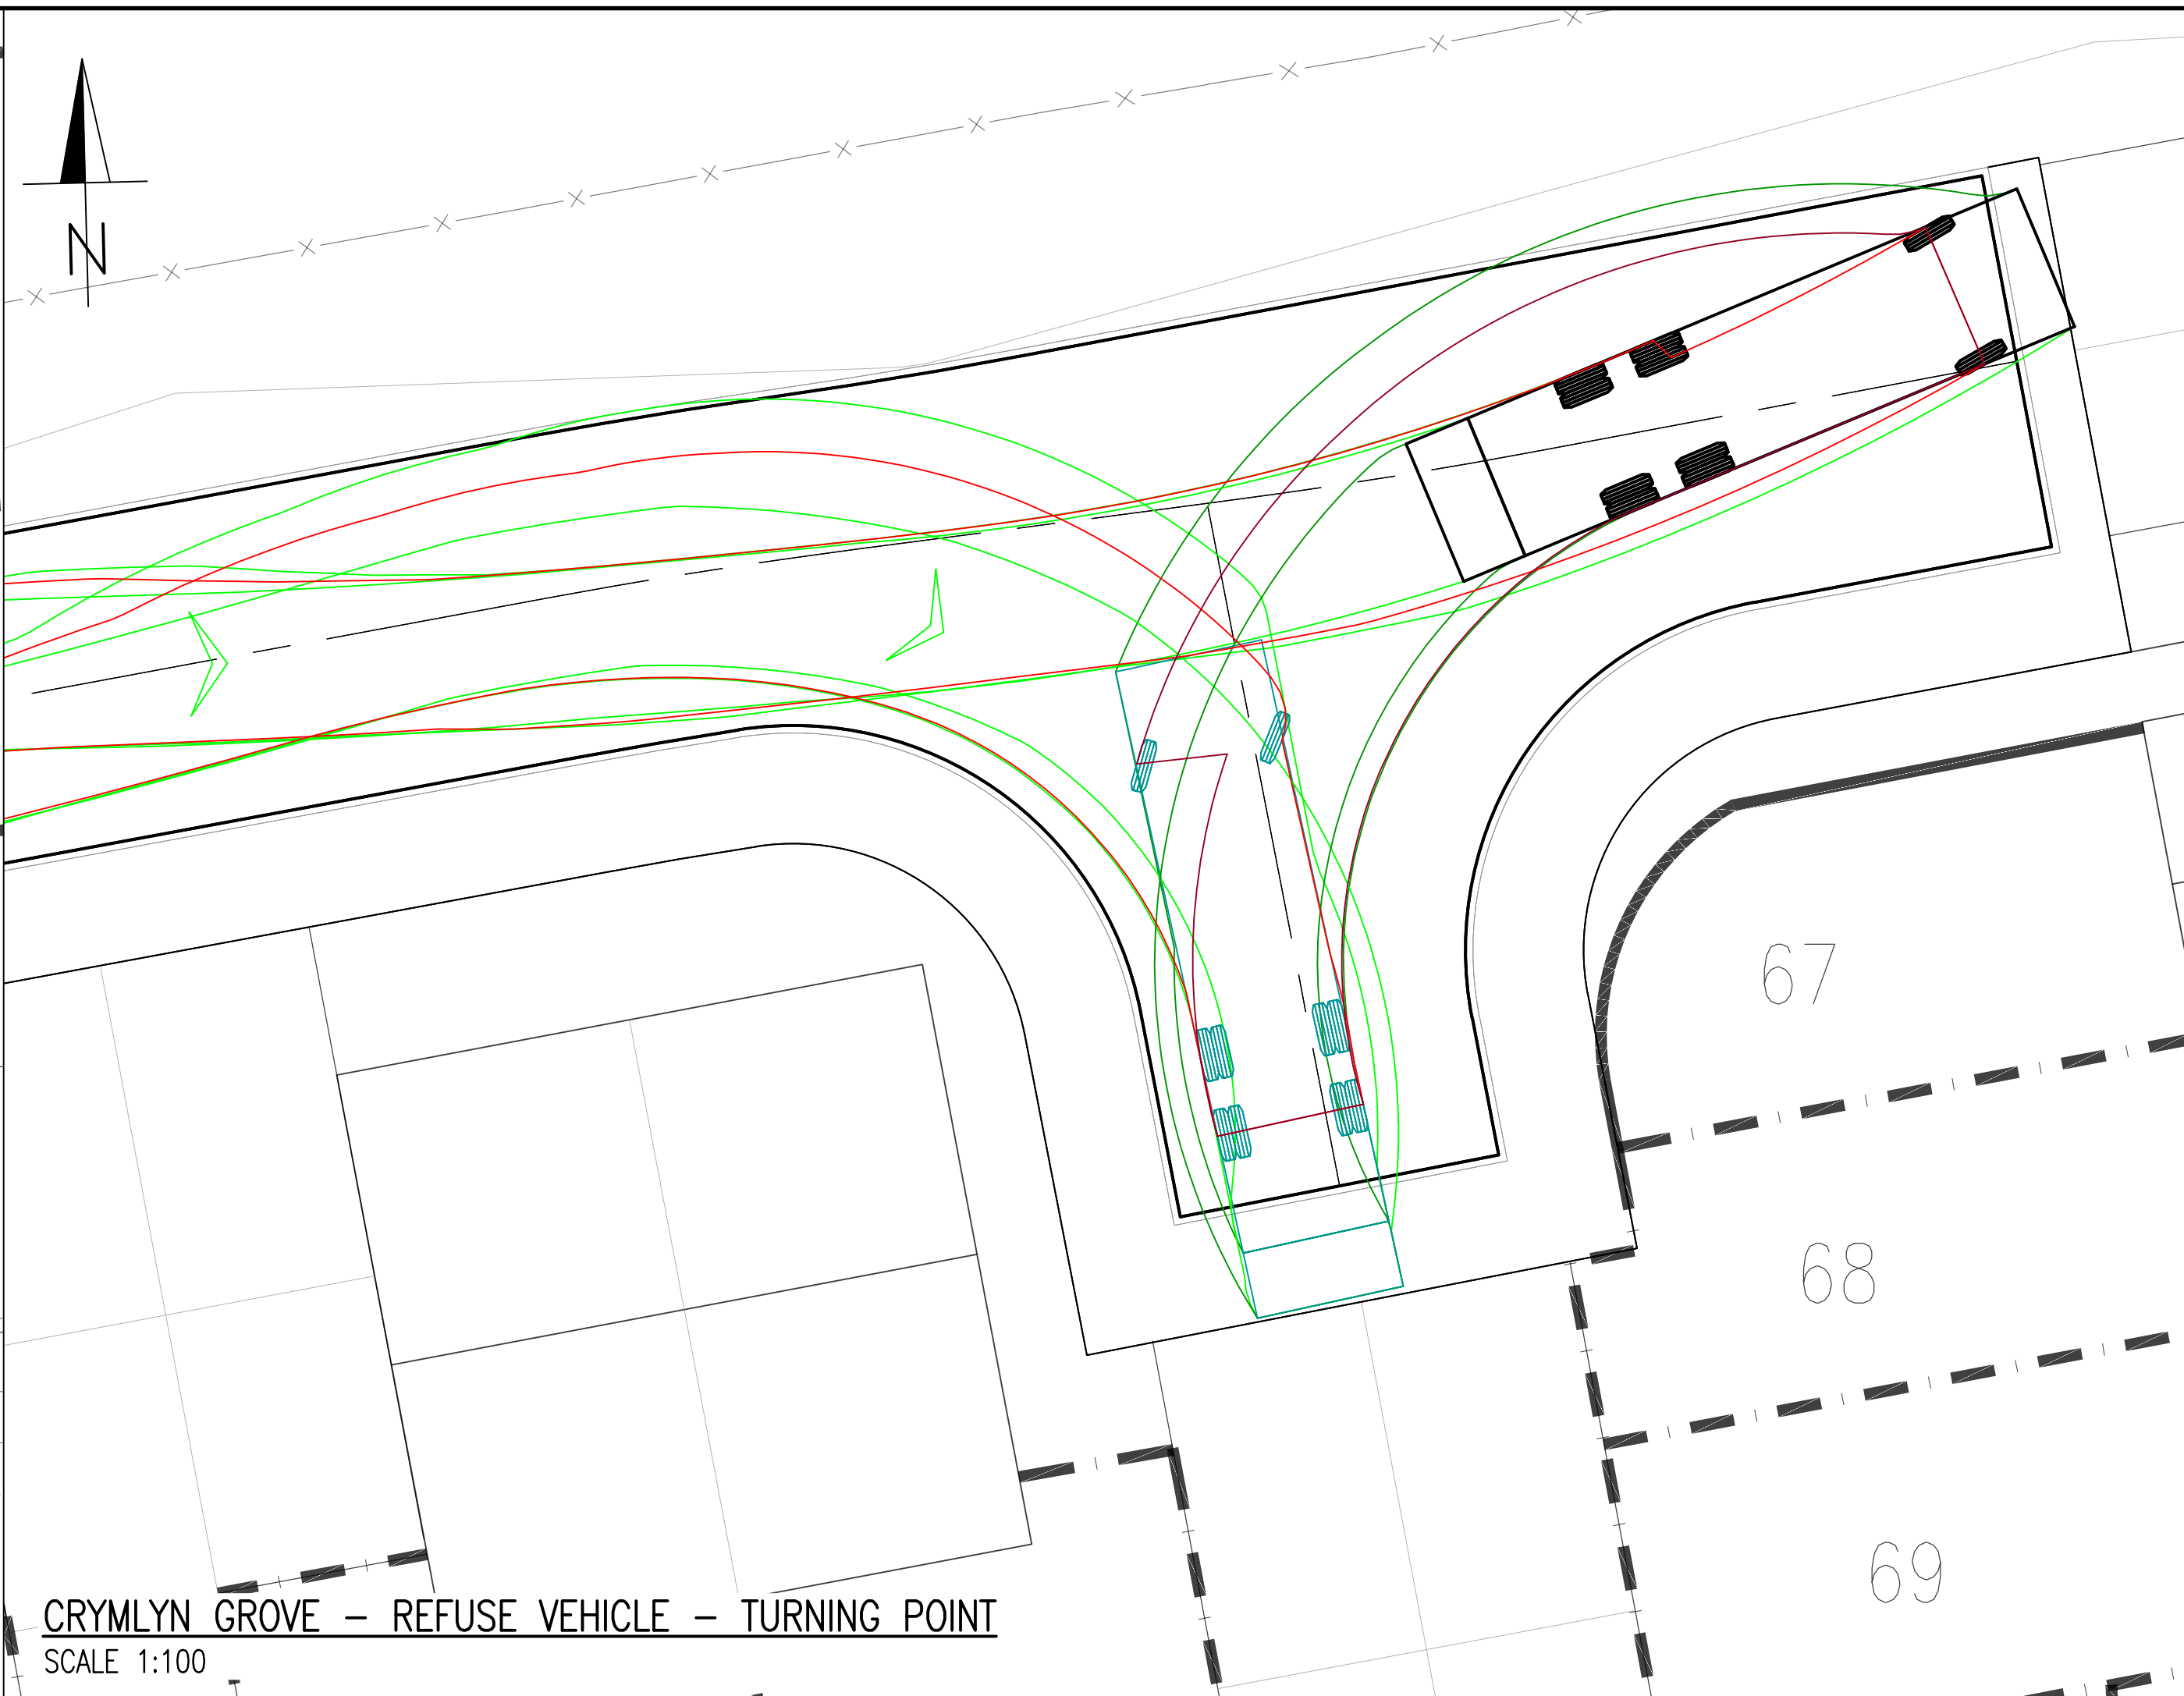


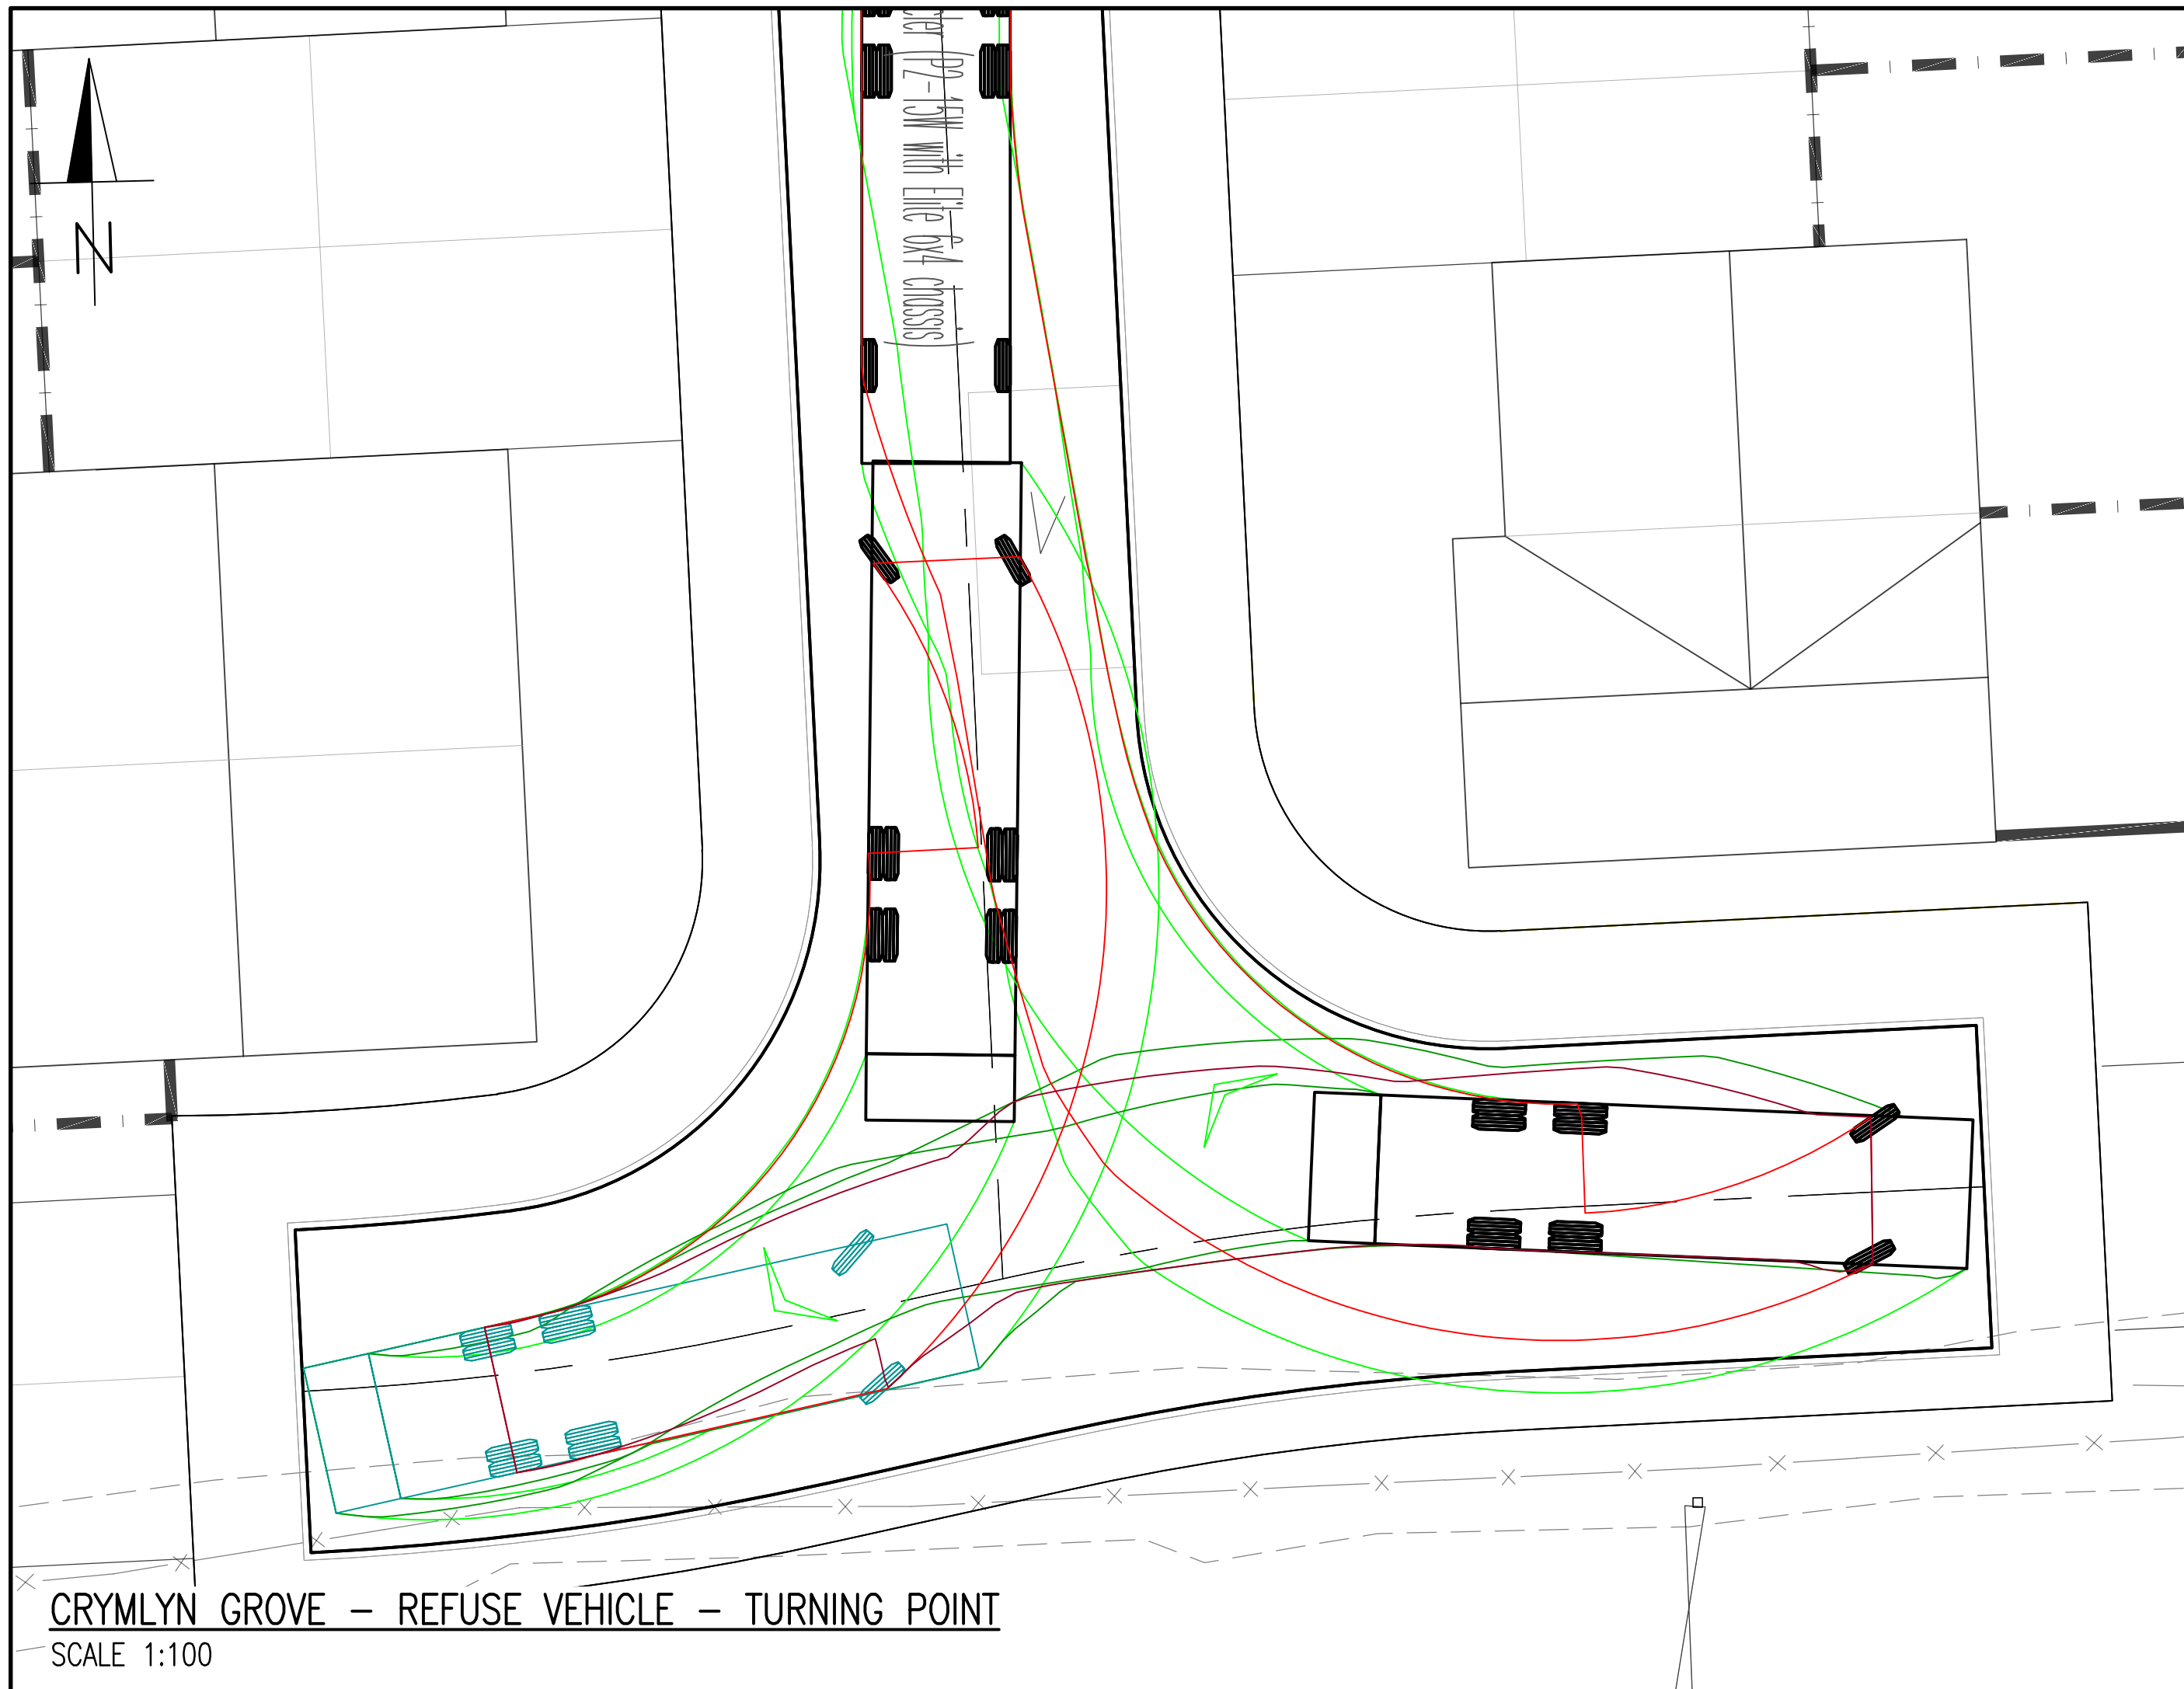

Phoenix 2 Duo Recycler (P2-15W with Elite 6x4 chassis)

Overall length	36.811ft
Overall width	8.301ft
Overall body height	12.324ft
Min. Body Ground Clearance	1.915ft
Track Width	6.301ft
Lock to lock time	4.00s
Kerb to Kerb Turning Radius	37.884ft

GENERAL NOTES

- DO NOT SCALE THIS DRAWING.
- CONTRACTOR TO CHECK ALL DIMENSIONS AND REPORT ALL ERRORS AND OMISSIONS TO THE ENGINEER.
- ANY DISCREPANCY TO BE REPORTED IMMEDIATELY TO THE ENGINEER.
- THIS DRAWING TO BE READ IN CONJUNCTION WITH ALL RELEVANT ARCHITECTS, SUBCONTRACTORS AND SPECIALISTS DRAWINGS AND SPECIFICATIONS.

Rev.	Detail	By	Date
A	REVISED TO SUIT NEW LAYOUT	MK	17.09.25

Revisions

Reinforcement schedules nos.

Structural & Civil Engineering Consultants

First Floor
7 St James Crescent
Swansea
SA14DP

Telephone +44 1792 473 182
e-mail admin@cb3consult.co.uk
web www.cb3consult.co.uk

Client

Project **PHASE 5 RESIDENTIAL DEVELOPMENT AT CRYMLYN GROVE, SKEWEN**

Drawing Title **VEHICLE TRACKING SHEET 2 OF 2**

PRELIMINARY

Project No.	Drawing No.
C1600	C-SK15
Scales	Date
1:500	17.10.24
Drawn JC	Checked DH
Sheet Size A1	Revision A

© This drawing may not be copied without prior written permission