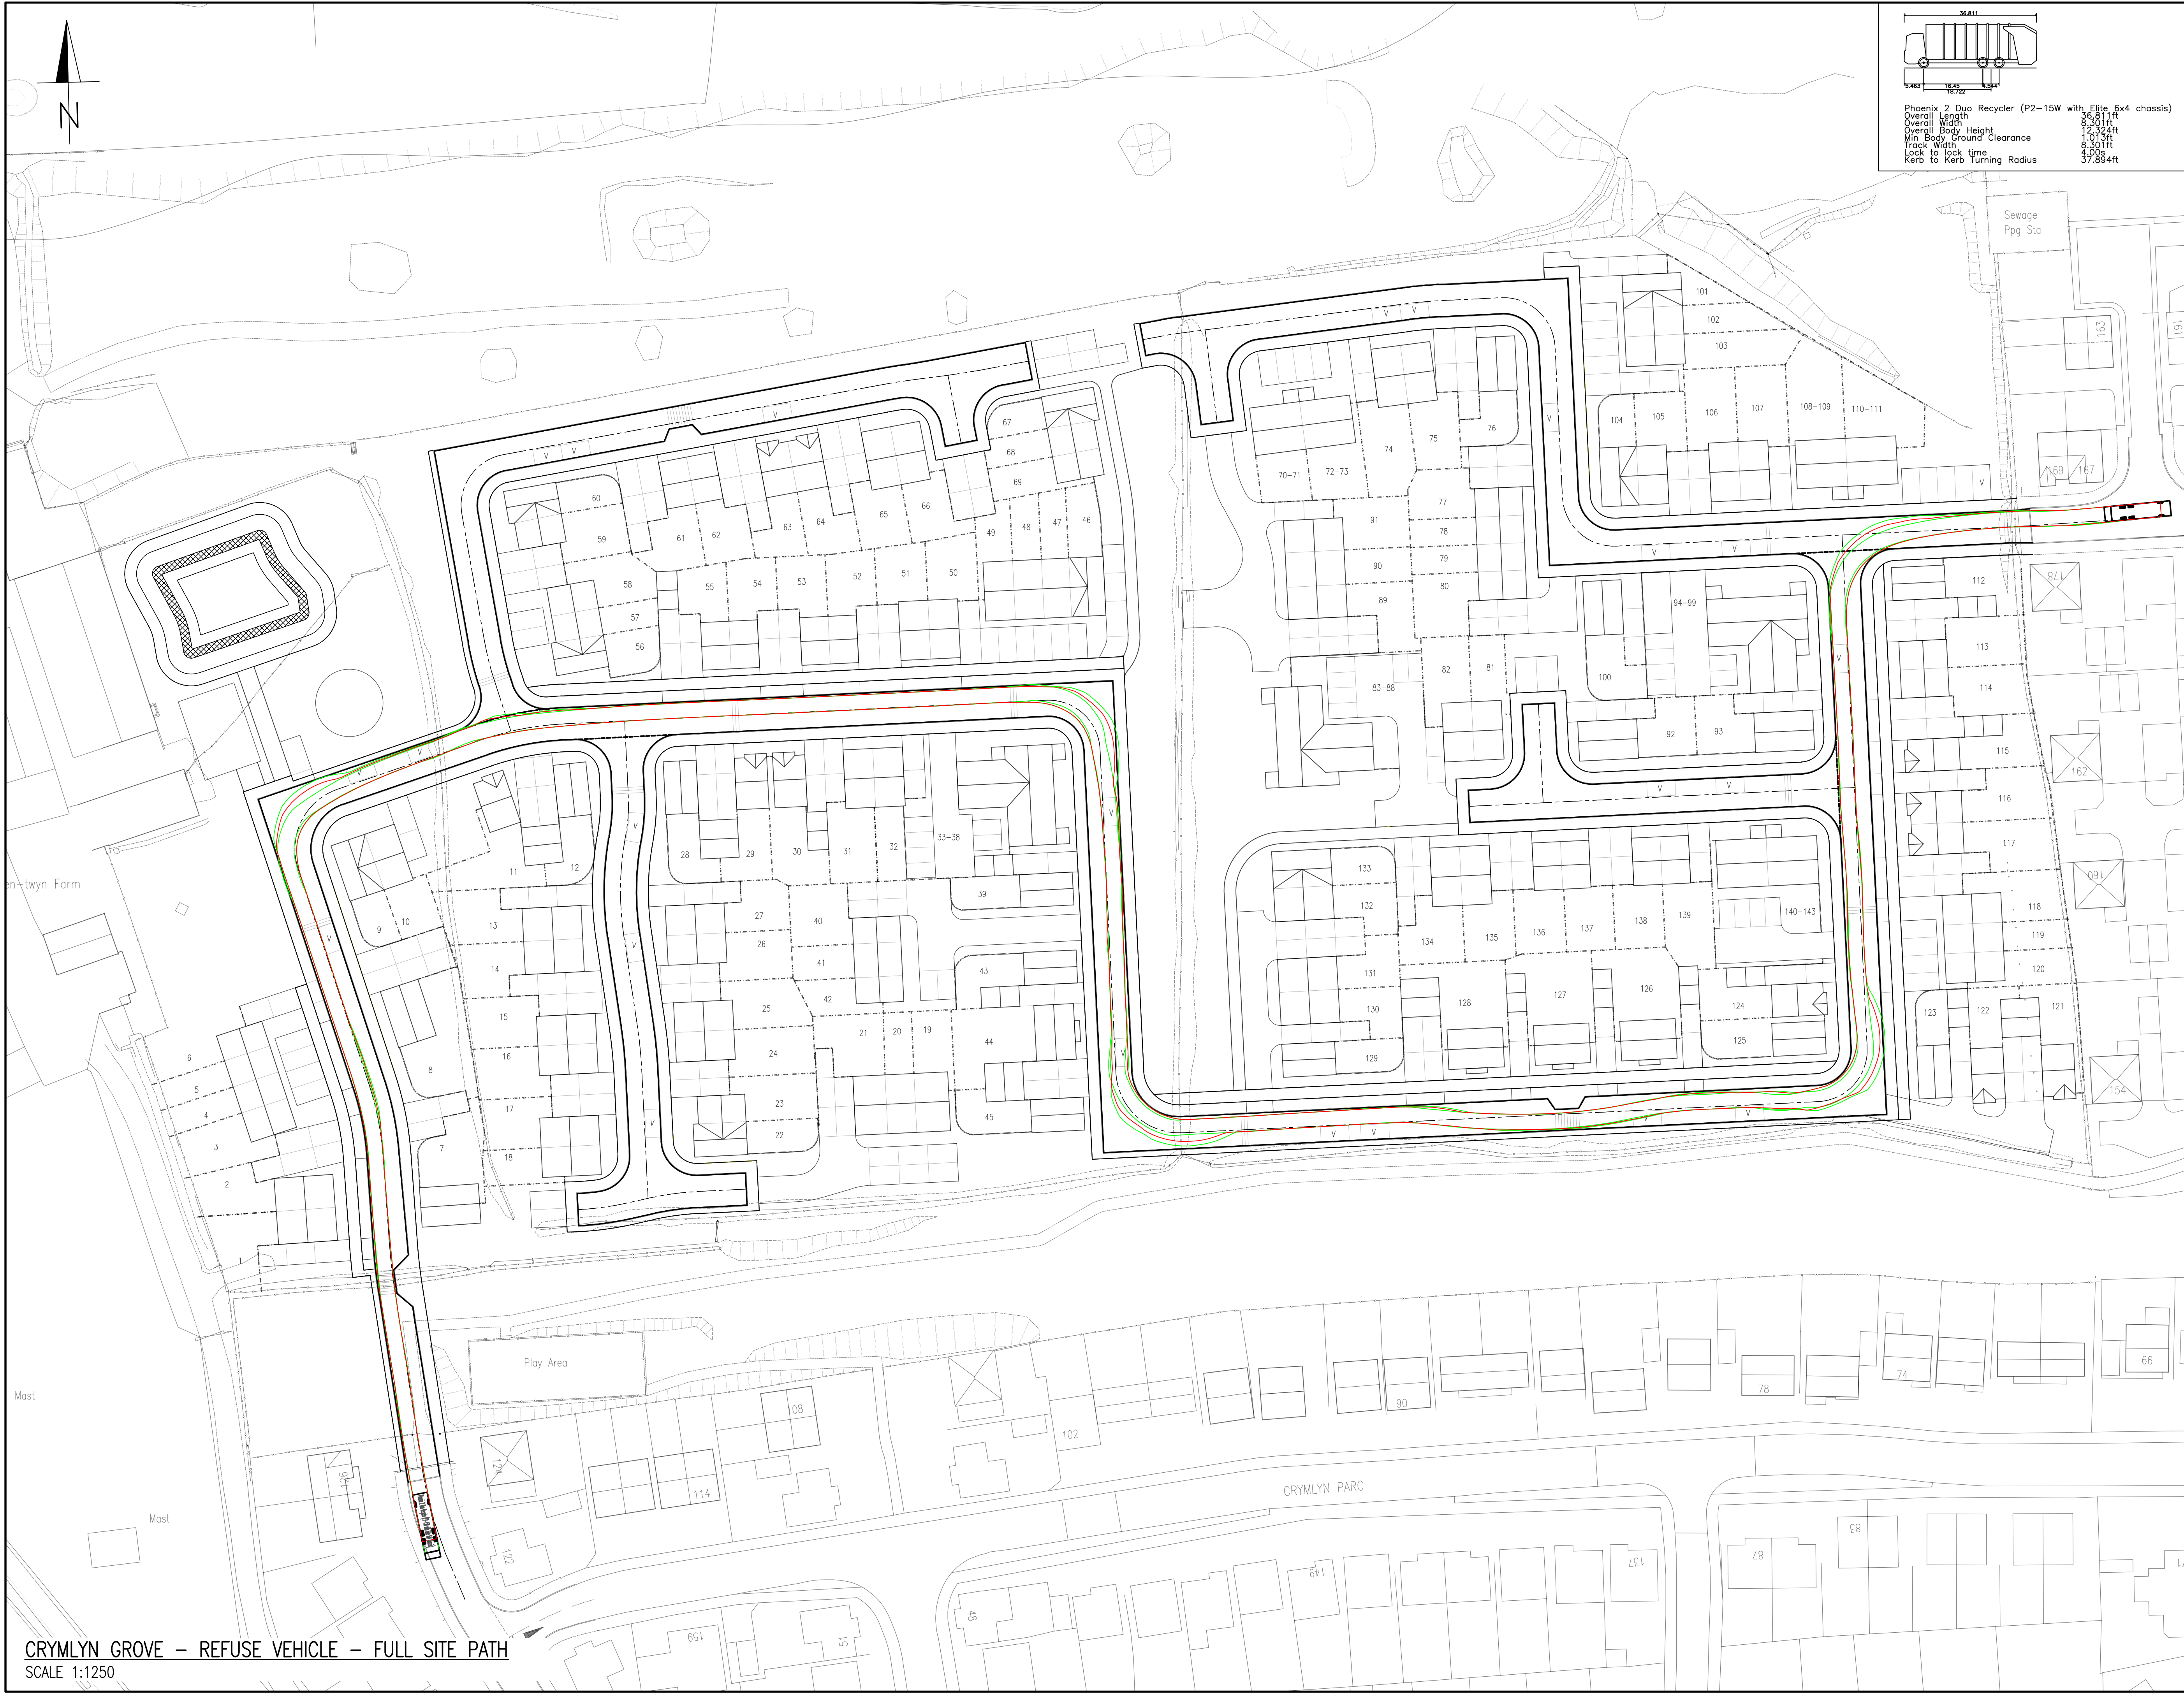


Phoenix 2 Duo Recycler (P2-15W with Elite 6x4 chassis)
Overall Length 16.45m
Overall Width 2.55m
Overall Body Height 3.24m
Min Body Ground Clearance 1.07m
Track Width 2.55m
Lock to lock time 4.00s
Kerb to Kerb Turning Radius 37.894m

GENERAL NOTES

- DO NOT SCALE THIS DRAWING.
- CONTRACTOR TO CHECK ALL DIMENSIONS AND REPORT ALL ERRORS AND OMISSIONS TO THE ENGINEER.
- ANY DISCREPANCY TO BE REPORTED IMMEDIATELY TO THE ENGINEER.
- THIS DRAWING TO BE READ IN CONJUNCTION WITH ALL RELEVANT ARCHITECTS, SUBCONTRACTORS AND SPECIALISTS DRAWINGS AND SPECIFICATIONS.

Rev.	Detail	By	Date
A	REVISED TO SUIT NEW LAYOUT	MK	17.09.25

Revisions

Reinforcement schedules nos.



Structural & Civil Engineering Consultants

First Floor
7 St James Crescent
Swansea
SA14DP

Telephone +44 1792 473 182
e-mail admin@cb3consult.co.uk
web www.cb3consult.co.uk

Client



Project

PHASE 5 RESIDENTIAL
DEVELOPMENT AT
CRYMLYN GROVE, SKEWEN

Drawing Title

VEHICLE TRACKING
SHEET 1 OF 2

PRELIMINARY

Project No. C1600		Drawing No. C-SK14	
Scales 1:500		Date 17.10.24	Revision
Drawn JC	Checked DH	Sheet Size A1	A

CRYMLYN GROVE – REFUSE VEHICLE – FULL SITE PATH
SCALE 1:1250