



TYPICAL SECTION THROUGH BIO-RETENTION
AREA/ VEHICULAR CROSSOVER
SCALE 1:10

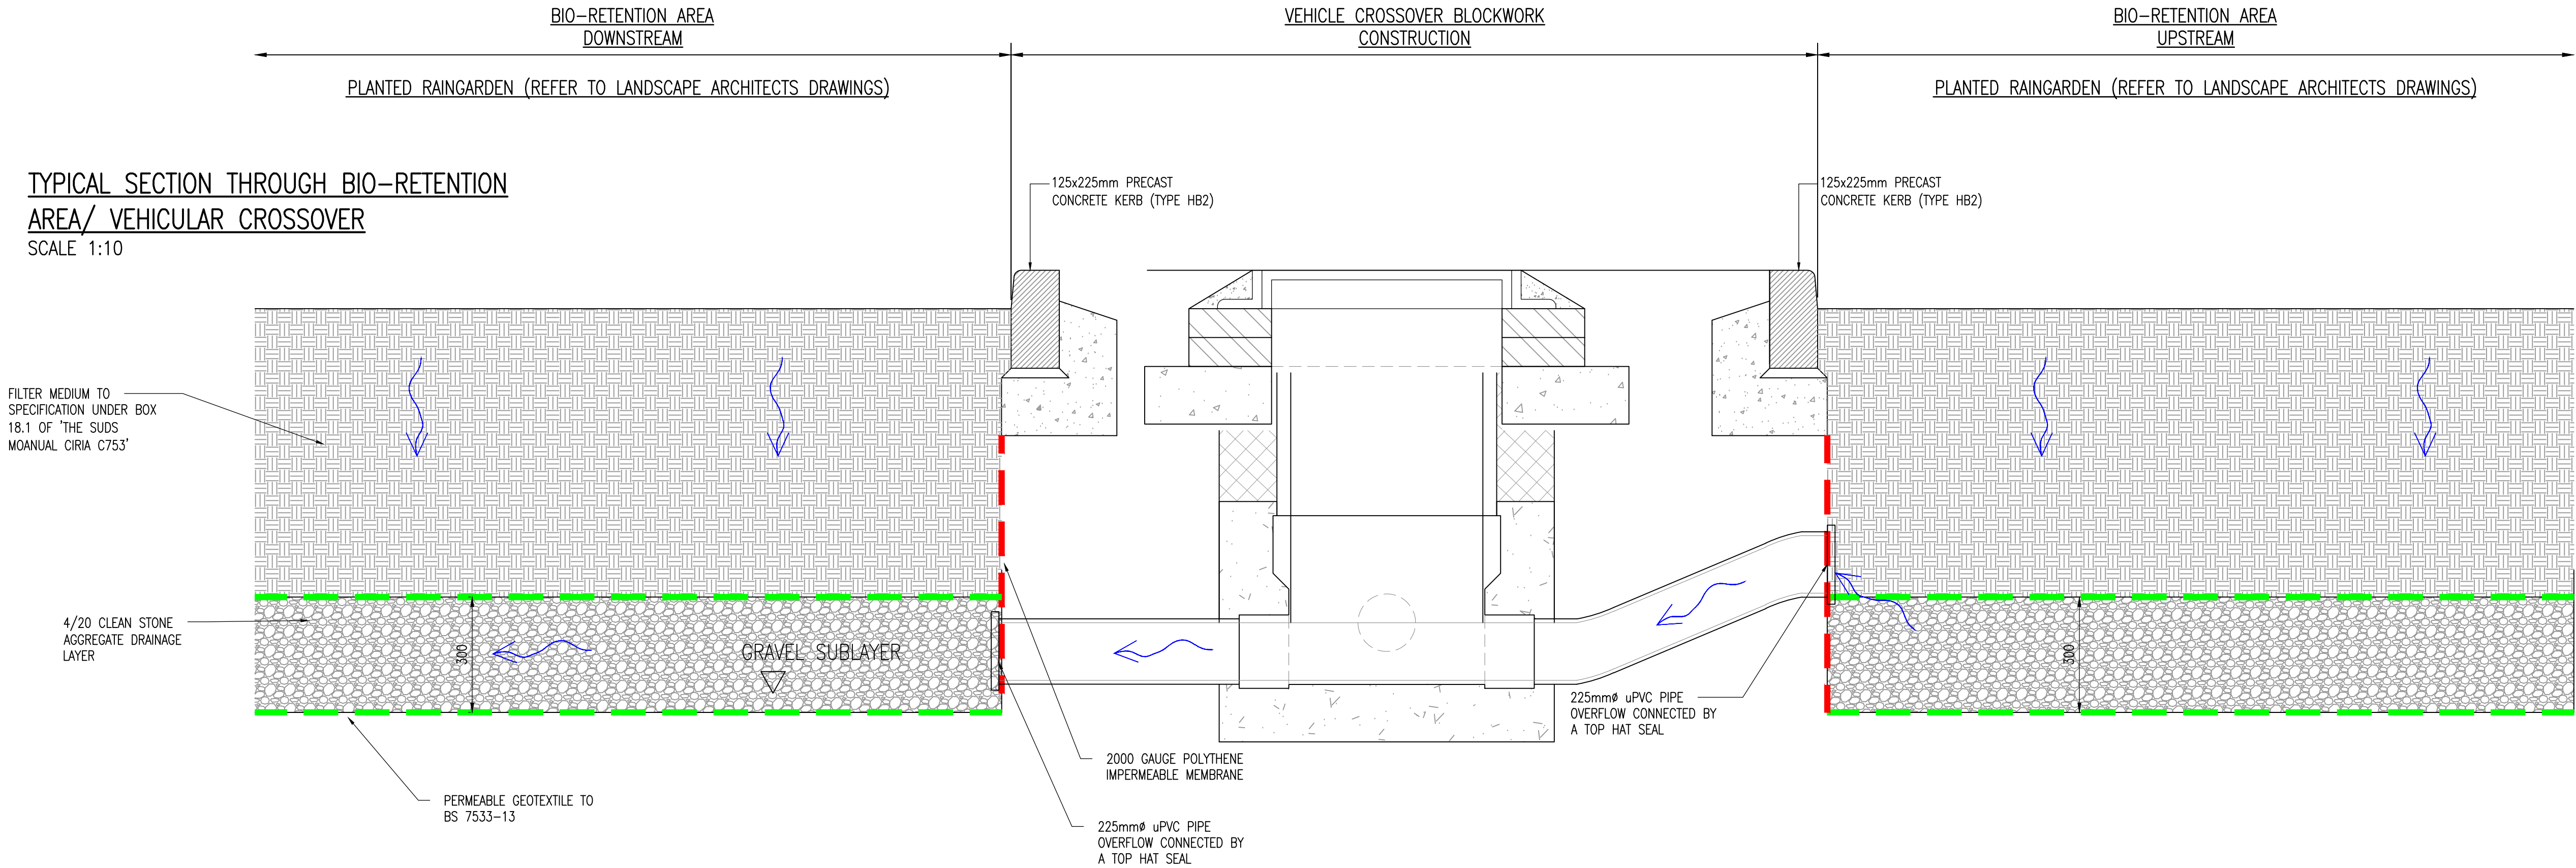

TYPICAL SECTION THROUGH
BIORETENTION AREA
SCALE 1:10

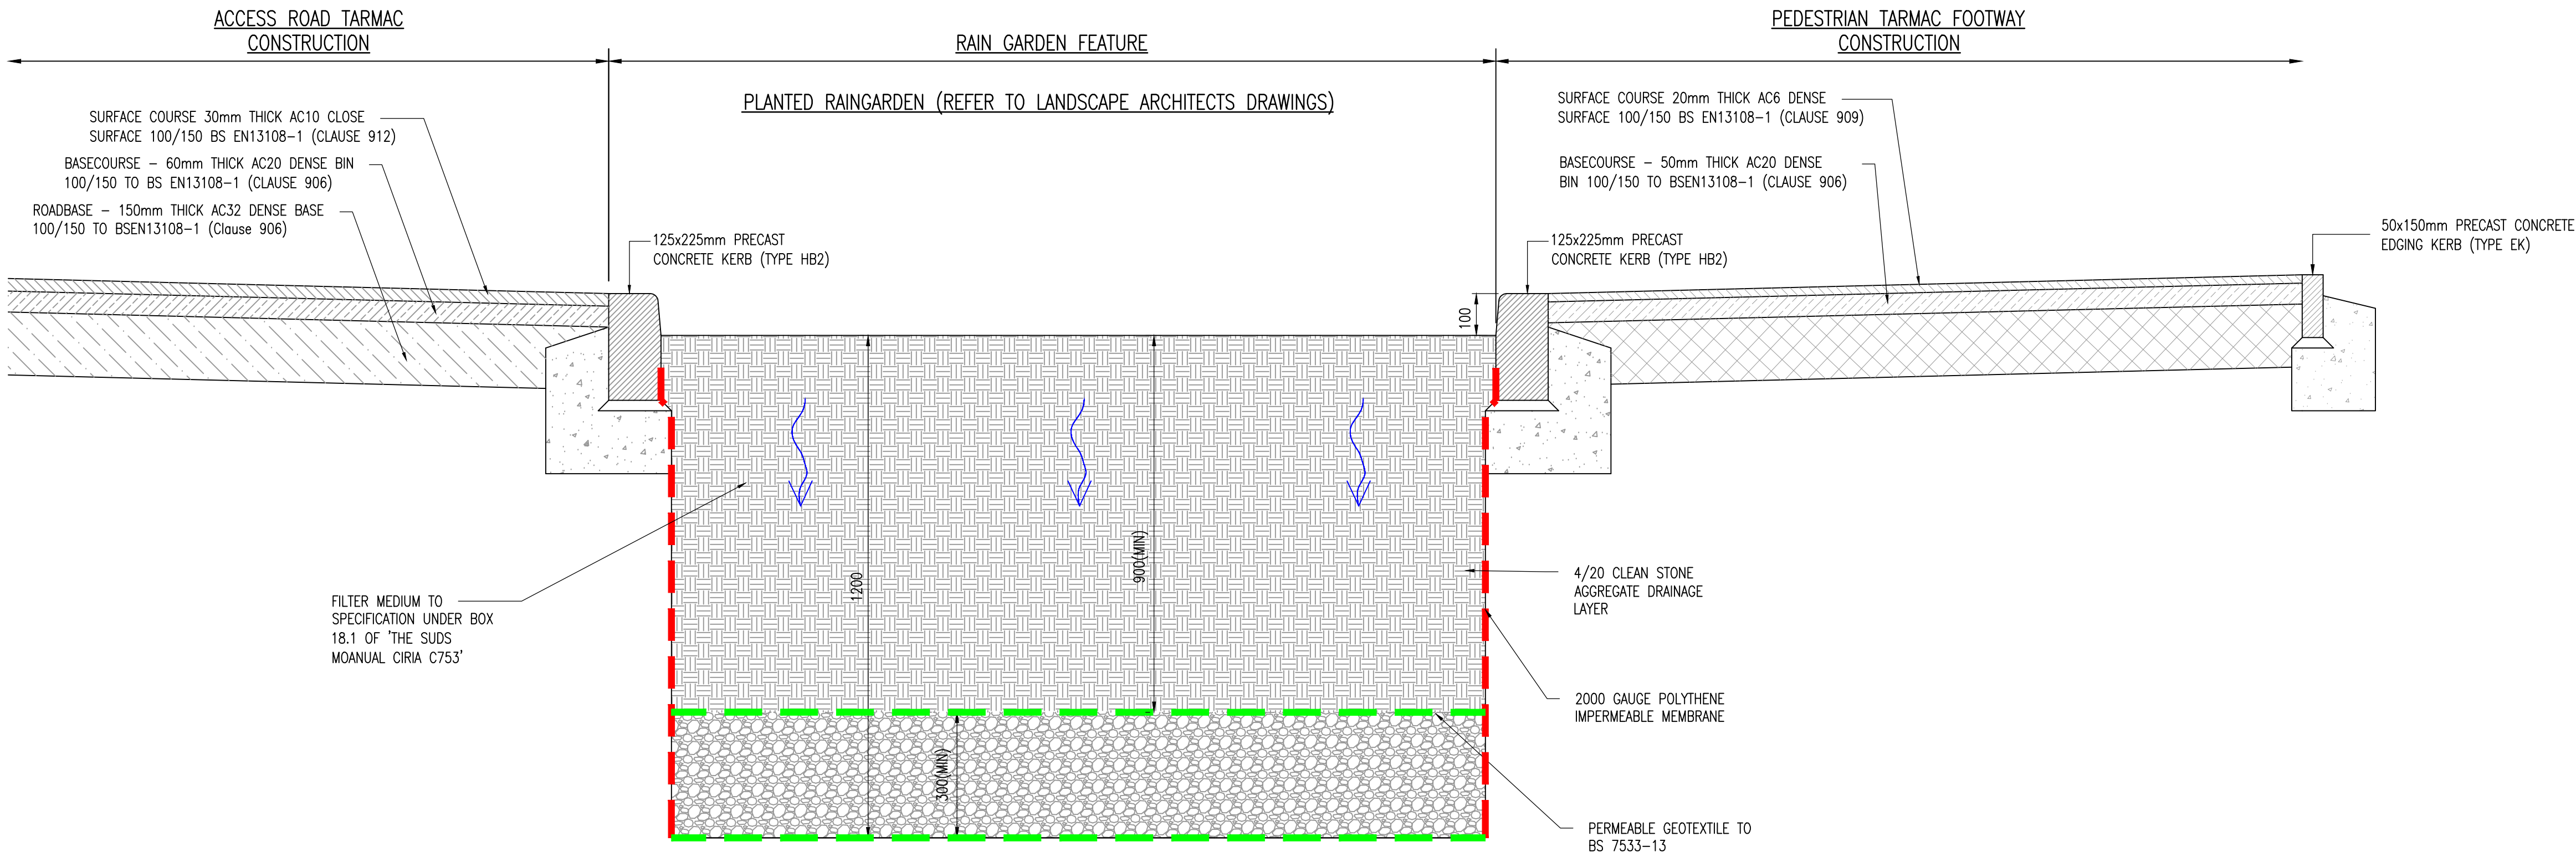

GENERAL NOTES

1. DO NOT SCALE THIS DRAWING.
2. CONTRACTOR TO CHECK ALL DIMENSIONS AND REPORT ALL ERRORS AND OMISSIONS TO THE ENGINEER.
3. ANY DISCREPANCY TO BE REPORTED IMMEDIATELY TO THE ENGINEER.
4. THIS DRAWING TO BE READ IN CONJUNCTION WITH ALL RELEVANT ARCHITECTS, SUBCONTRACTORS AND SPECIALISTS DRAWINGS AND SPECIFICATIONS.

Revisions

Reinforcement schedules nos.



Structural & Civil Engineering Consultants

First Floor
7 St James Crescent
Swansea
SA1 6DP

Telephone +44 1792 473 182
e-mail admin@cb3consult.co.uk
web www.cb3consult.co.uk

Client



Project

PHASE 5 RESIDENTIAL
DEVELOPMENT AT
CRYMLYN GROVE, SKEWEN

Drawing Title

DRAINAGE STANDARD
DETAILS
SHEET 1 OF 2

PRELIMINARY

Project No.

C1600

Drawing No.

C-SK07

Scales

AS SHOWN

Date

21.07.21

Revision

Drawn

DF

Checked

DH

Sheet Size

A1