


PROPOSED FRONT ELEVATION



PROPOSED NORTH ELEVATION

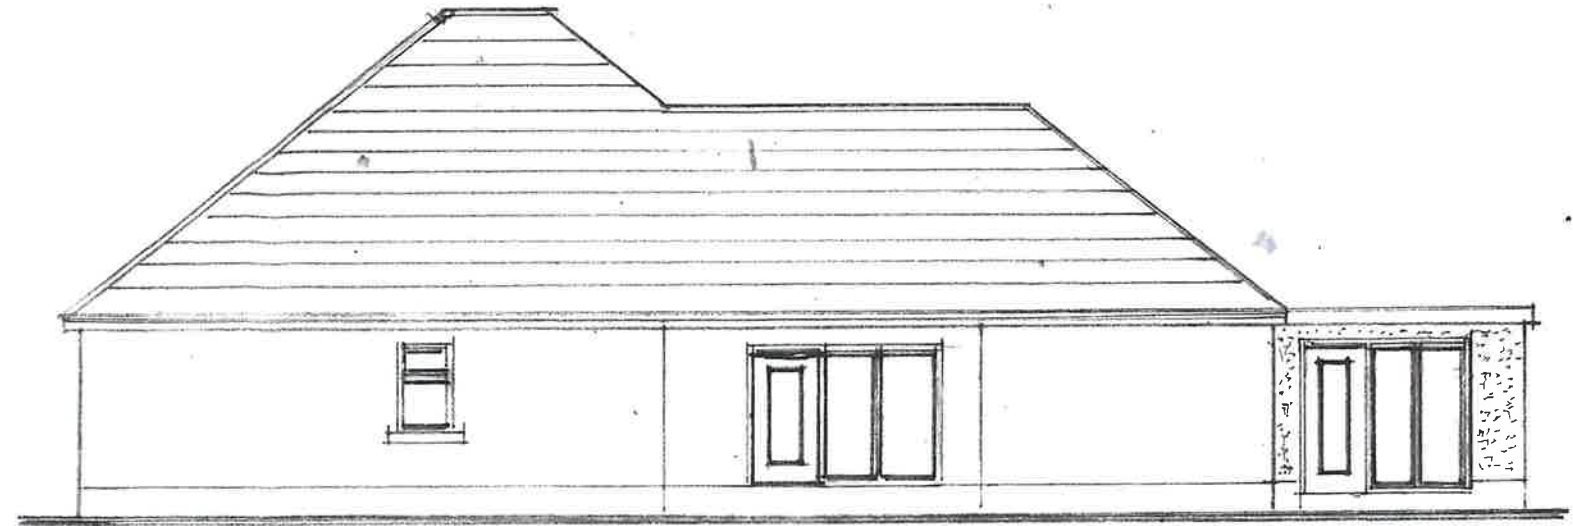

PROPOSED REAR ELEVATION



ALL EXTERNAL RENDER
TO BE SMOOTH
COLOUR: WHITE

PROPOSED SOUTH ELEVATION



Name	A. THOMAS		
Site Address	18 Primrose Lane Rhos Pontardawe SA8 3ES		
Project	Proposed Rear Extension and Remodelling Internally		
Scale	1:100	Drawing No.	AT/25/04