


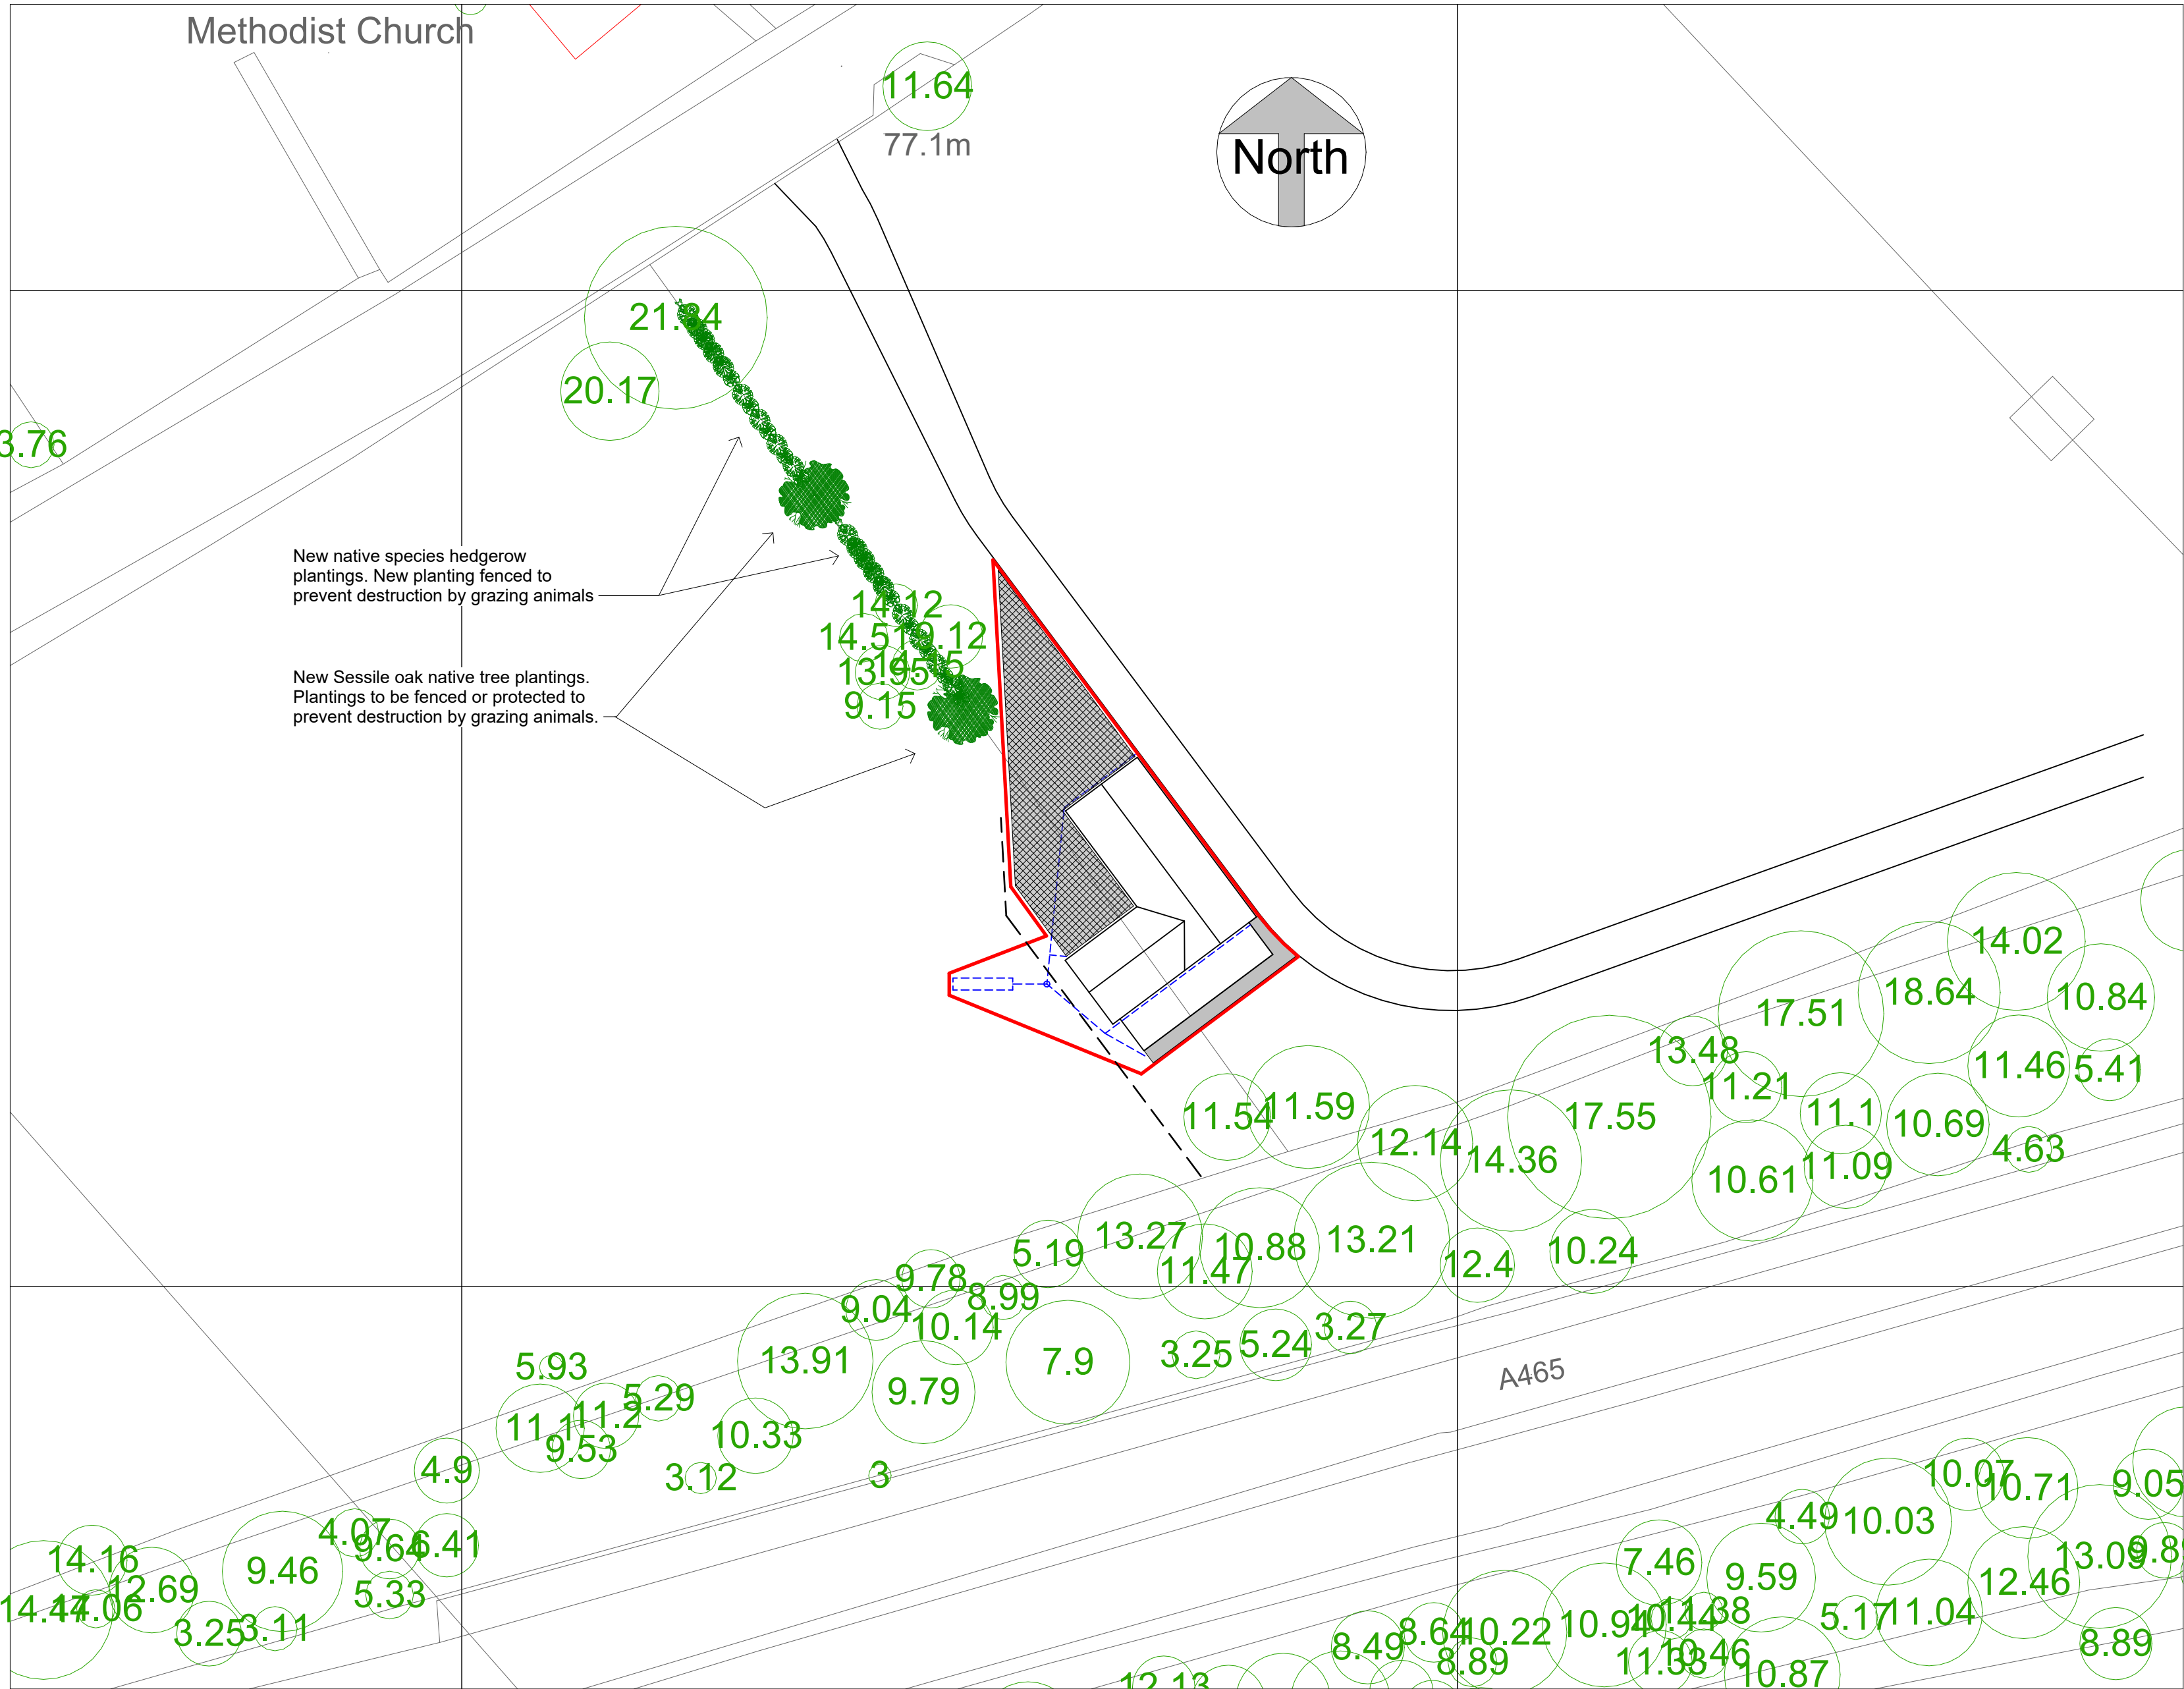

Revision Schedule		
Rev.	Description	Date



ARCHITECTURAL DESIGN & PLANNING

Architectural | Structural | Ecology | Surveying

Rhydywel Fach, Crwbin, Kidwelly,
Carmarthenshire. SA17 5DE
Tel: 01269 870430 Email: info@hmdavies.co.uk

Client: Mr Pat Horgan	
Relocated barns Pontneathvaughan Road Glyneath SA11 5NR	
Project: Proposed relocated barns	
Title: Site plan - tree location	
Job No: 1409	Date: 20/7/25
Drawn: MOD	Choked:
Status: Planning	
Dwg No: A214	Rev:
Scale: 1 : 500	A2