
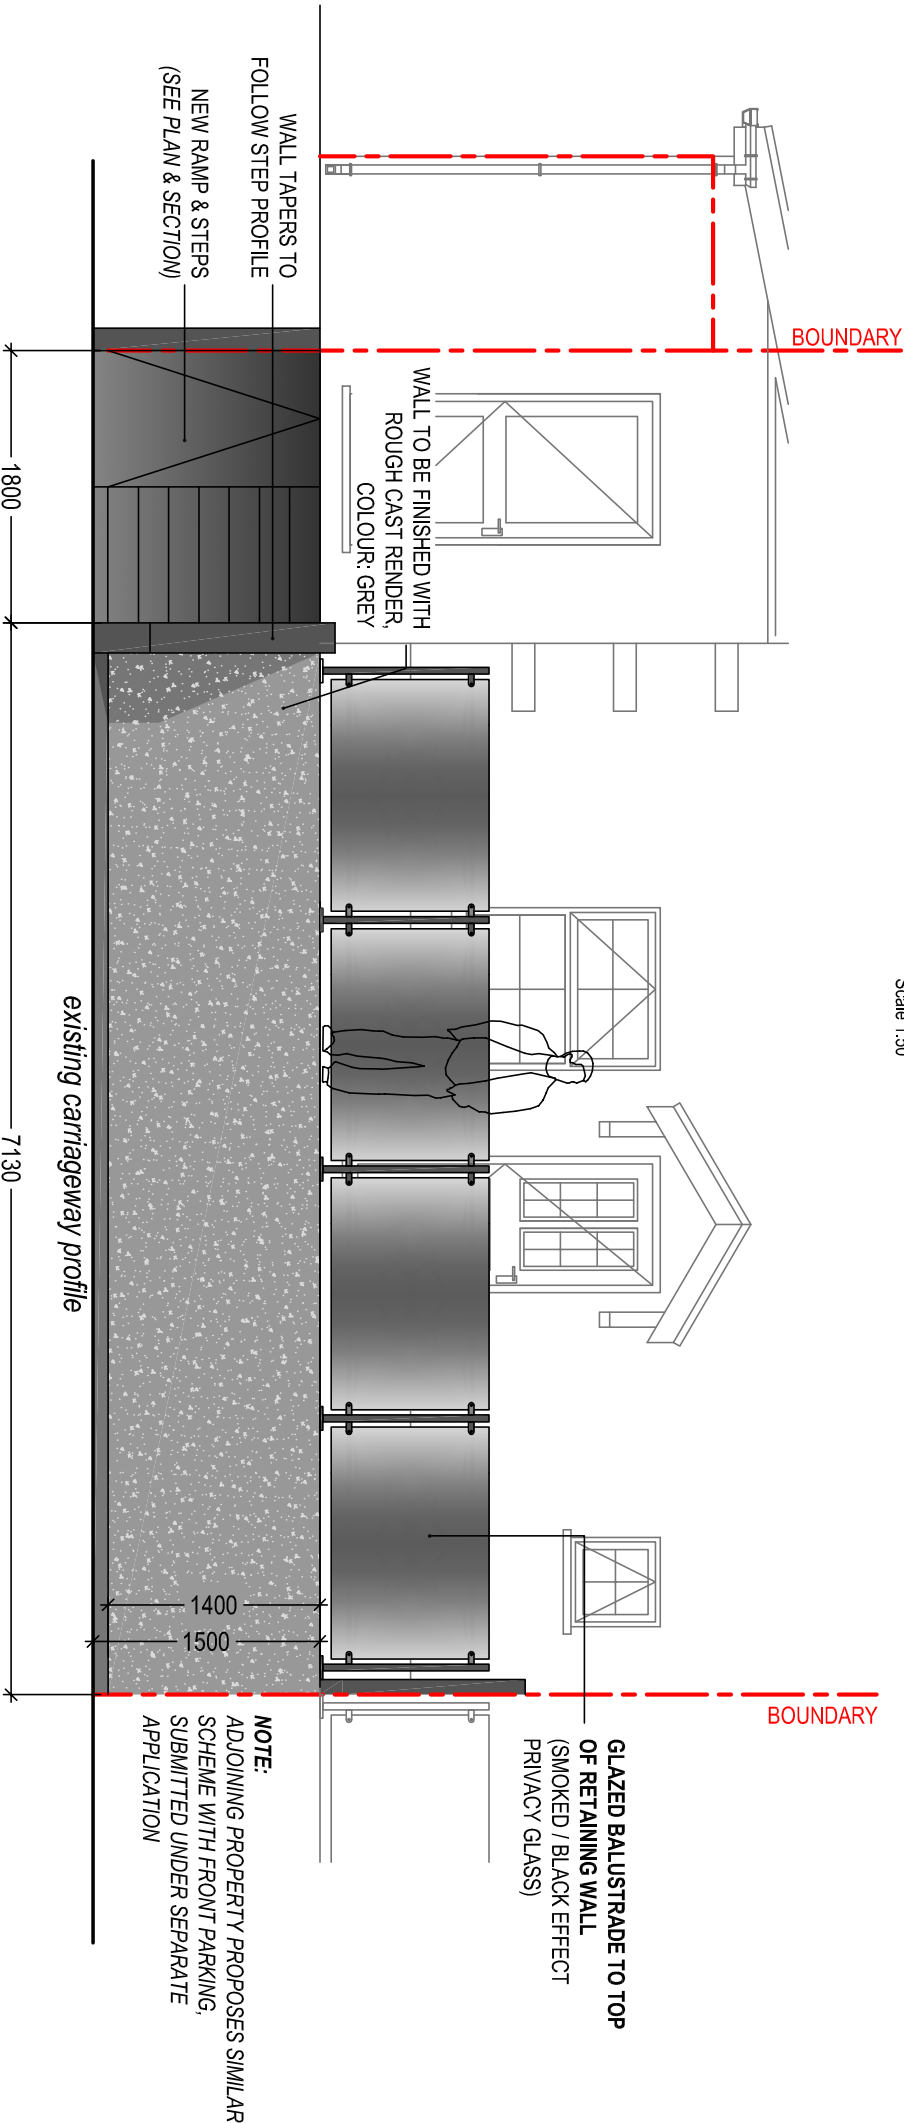


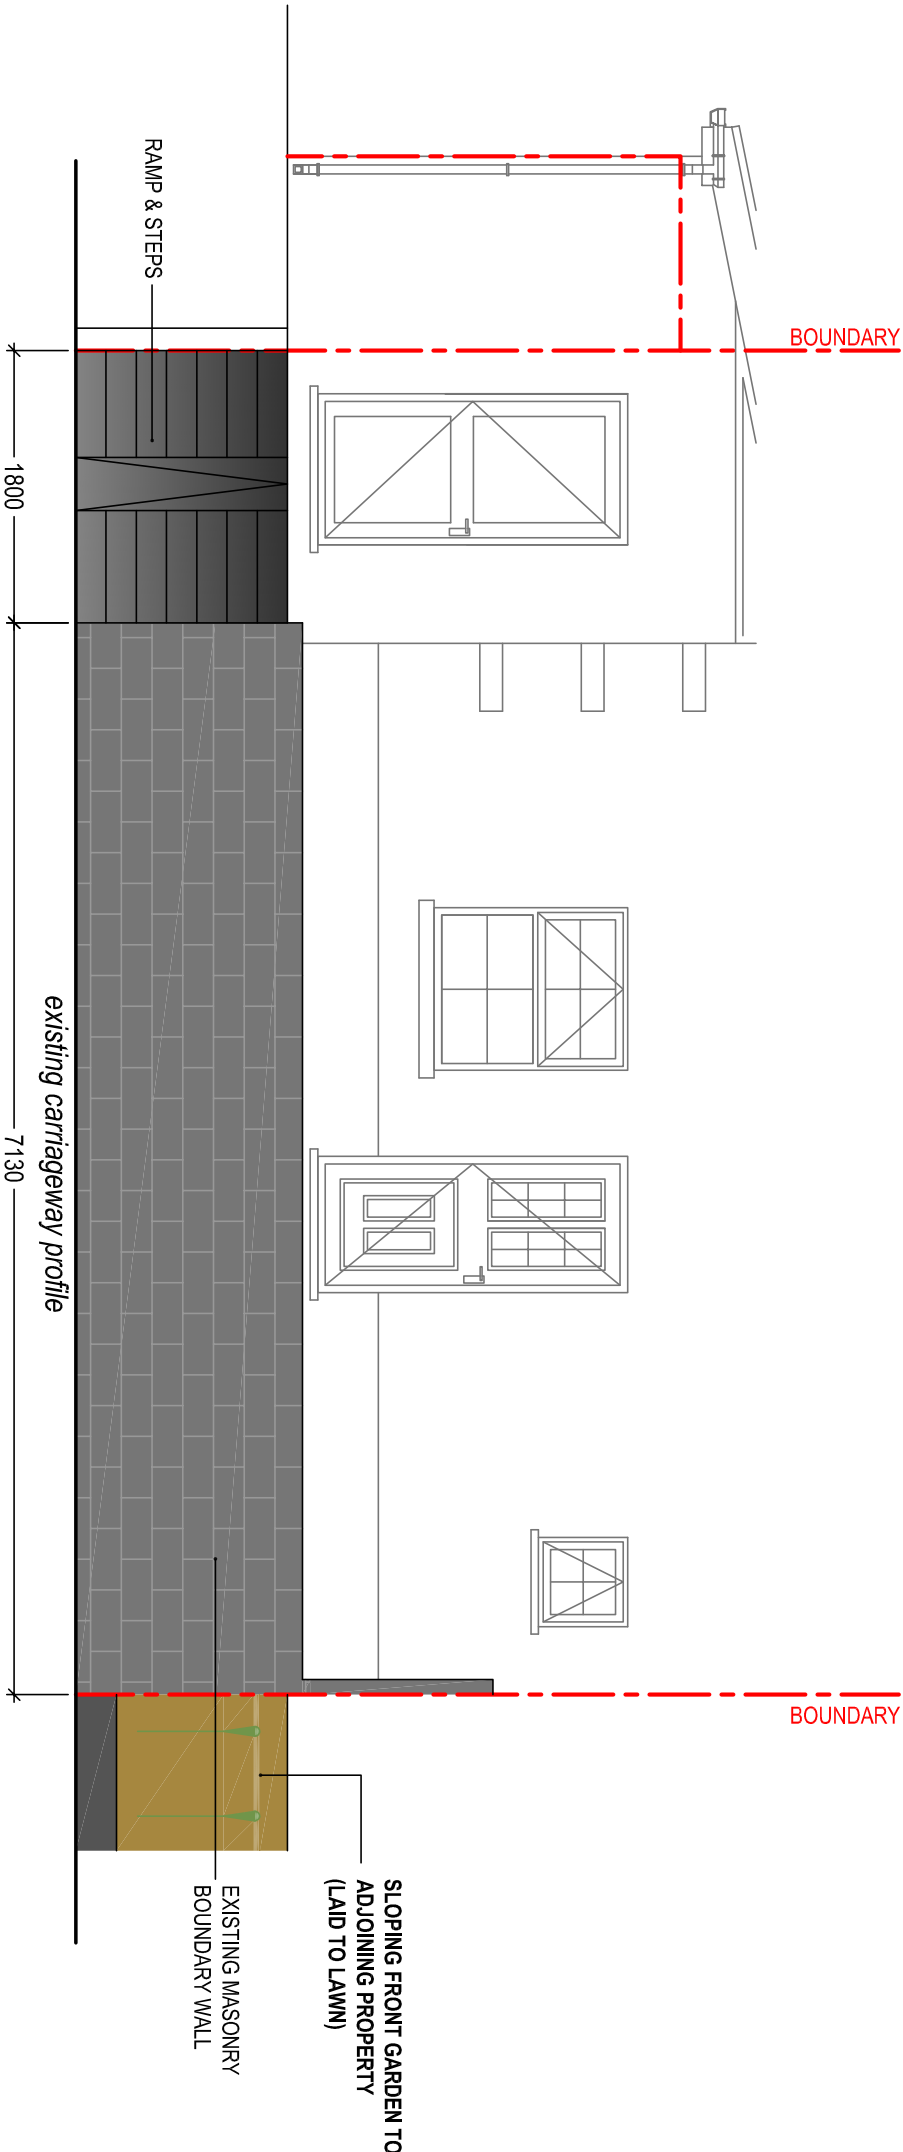

EXISTING FRONT ELEVATION

Scale 1:50

existing carriageway profile

PROPOSED FRONT ELEVATION ON RETAINING WALL AND PARKING AREA

Scale 1:50

Client:	Mr. Paul Thomas 19 Cook Rees Avenue Neath SA11 1UR		
Project Title:	PROPOSED SINGLE STOREY SIDE EXTENSION & PROVISION OF OFF-STREET PARKING AREA		
General Notes:	1. Do not scale from this drawing. Take figures dimensions only. 2. Dimensions are in millimetres unless otherwise stated.		
Drawing Issue:	PLANNING		
Drawing Title:	EXISTING & PROPOSED FRONT ELEVATION		
Drawing No:	CPD-007	Revision:	B
Date:	24-04-2025	Revised:	22-09-2025
Scale(s):	1:50	Paper Size:	A3
 Cwm Planning & Design Ltd. (Civil, Structural & Architectural)			