




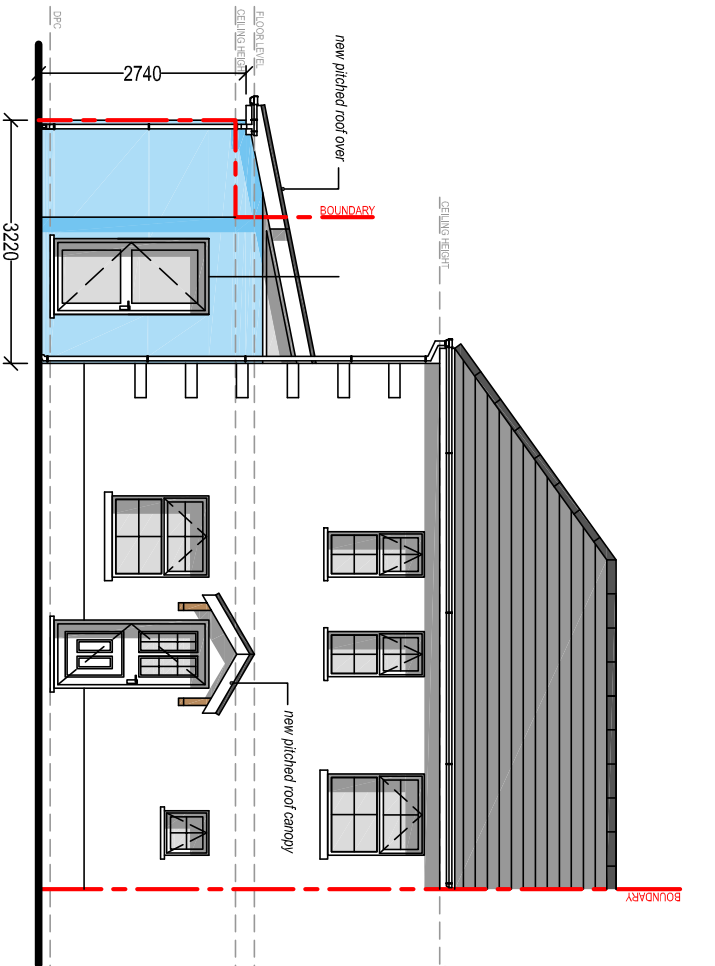


PROPOSED FRONT ELEVATION
Scale 1:100

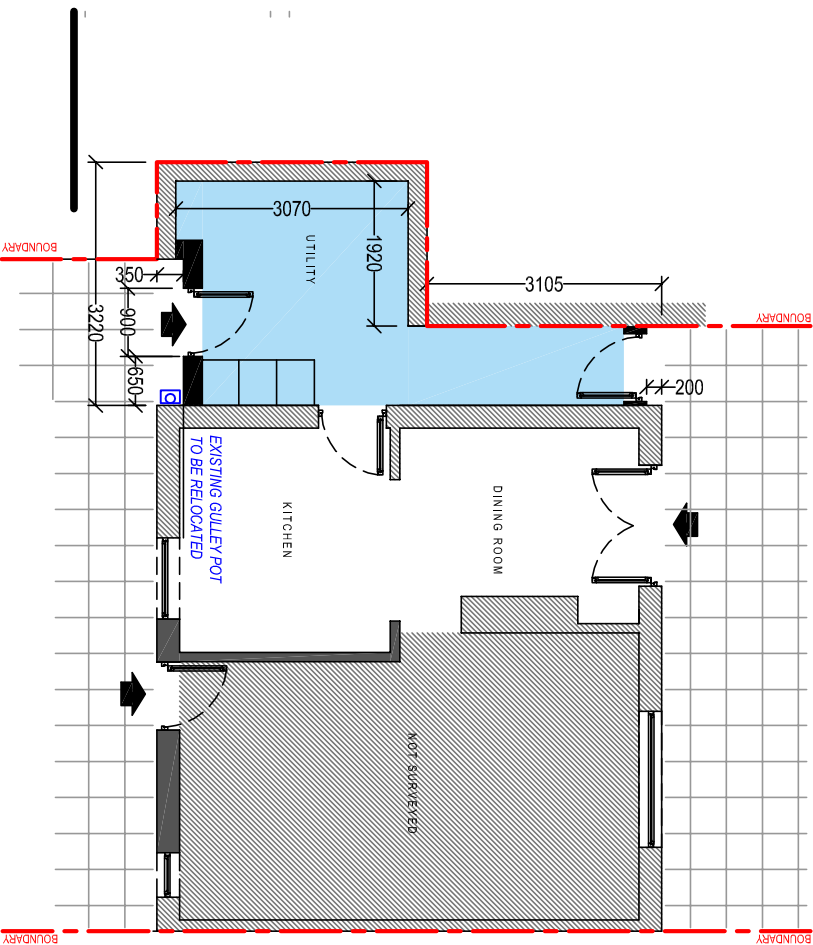

PROPOSED GROUND FLOOR PLAN
Scale 1:100

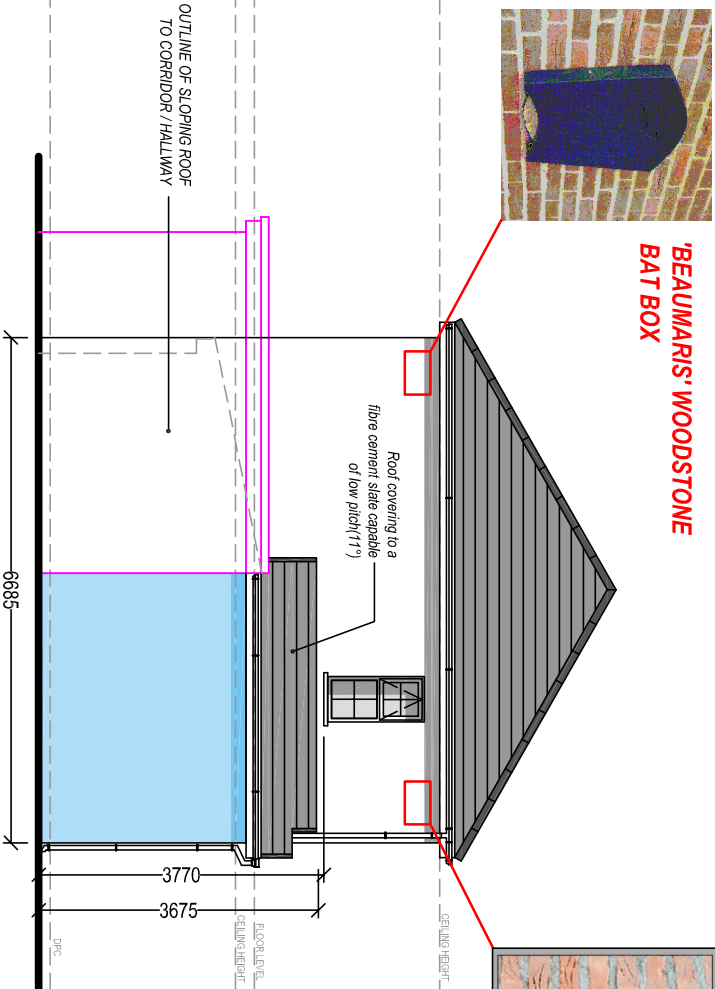

PROPOSED SIDE ELEVATION
Scale 1:100

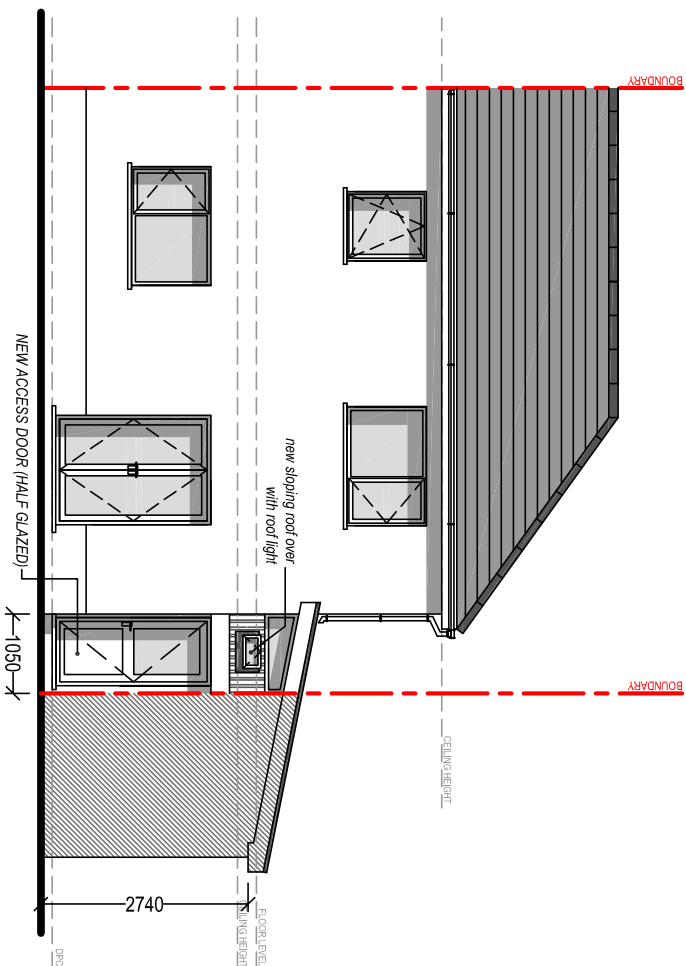

PROPOSED REAR ELEVATION
Scale 1:100



**'BEAUMARIS' WOODSTONE
BAT BOX**



**'WOODSTONE' HOUSE
SPARROW NEST BOX**

NOTE:
IMPLEMENTATION OF PROPOSED ECOLOGICAL ENHANCEMENT
(INSTALLATION OF THE BIRD BOX & BAT BOX) WILL BE
CARRIED OUT WITHIN 1 month OF BENEFICIAL OCCUPATION.

Client:

Mr. Paul Thomas
19 Cook Rees Avenue
Neath
SA11 1UR

Project Title:

**PROPOSED SINGLE STOREY
SIDE EXTENSION
& PROVISION OF
OFF-STREET PARKING AREA**

General Notes:

1. Do not scale from this drawing. Take figured dimensions only.
2. Dimensions are in millimetres unless otherwise stated.

Drawing Issue:

PLANNING

Drawing Title:
PROPOSED ELEVATIONS & FLOOR PLAN

Drawing No: CPD-004 Revision: A

Date: 10-10-2024 Reissue: 22-09-2025

Scale(s): 1:100 Paper Size: A3



Cwm Planning & Design Ltd.
(Civil, Structural & Architectural)