





GROUND FLOOR PLAN AS EXISTING
SCALE 1:100 @ A1

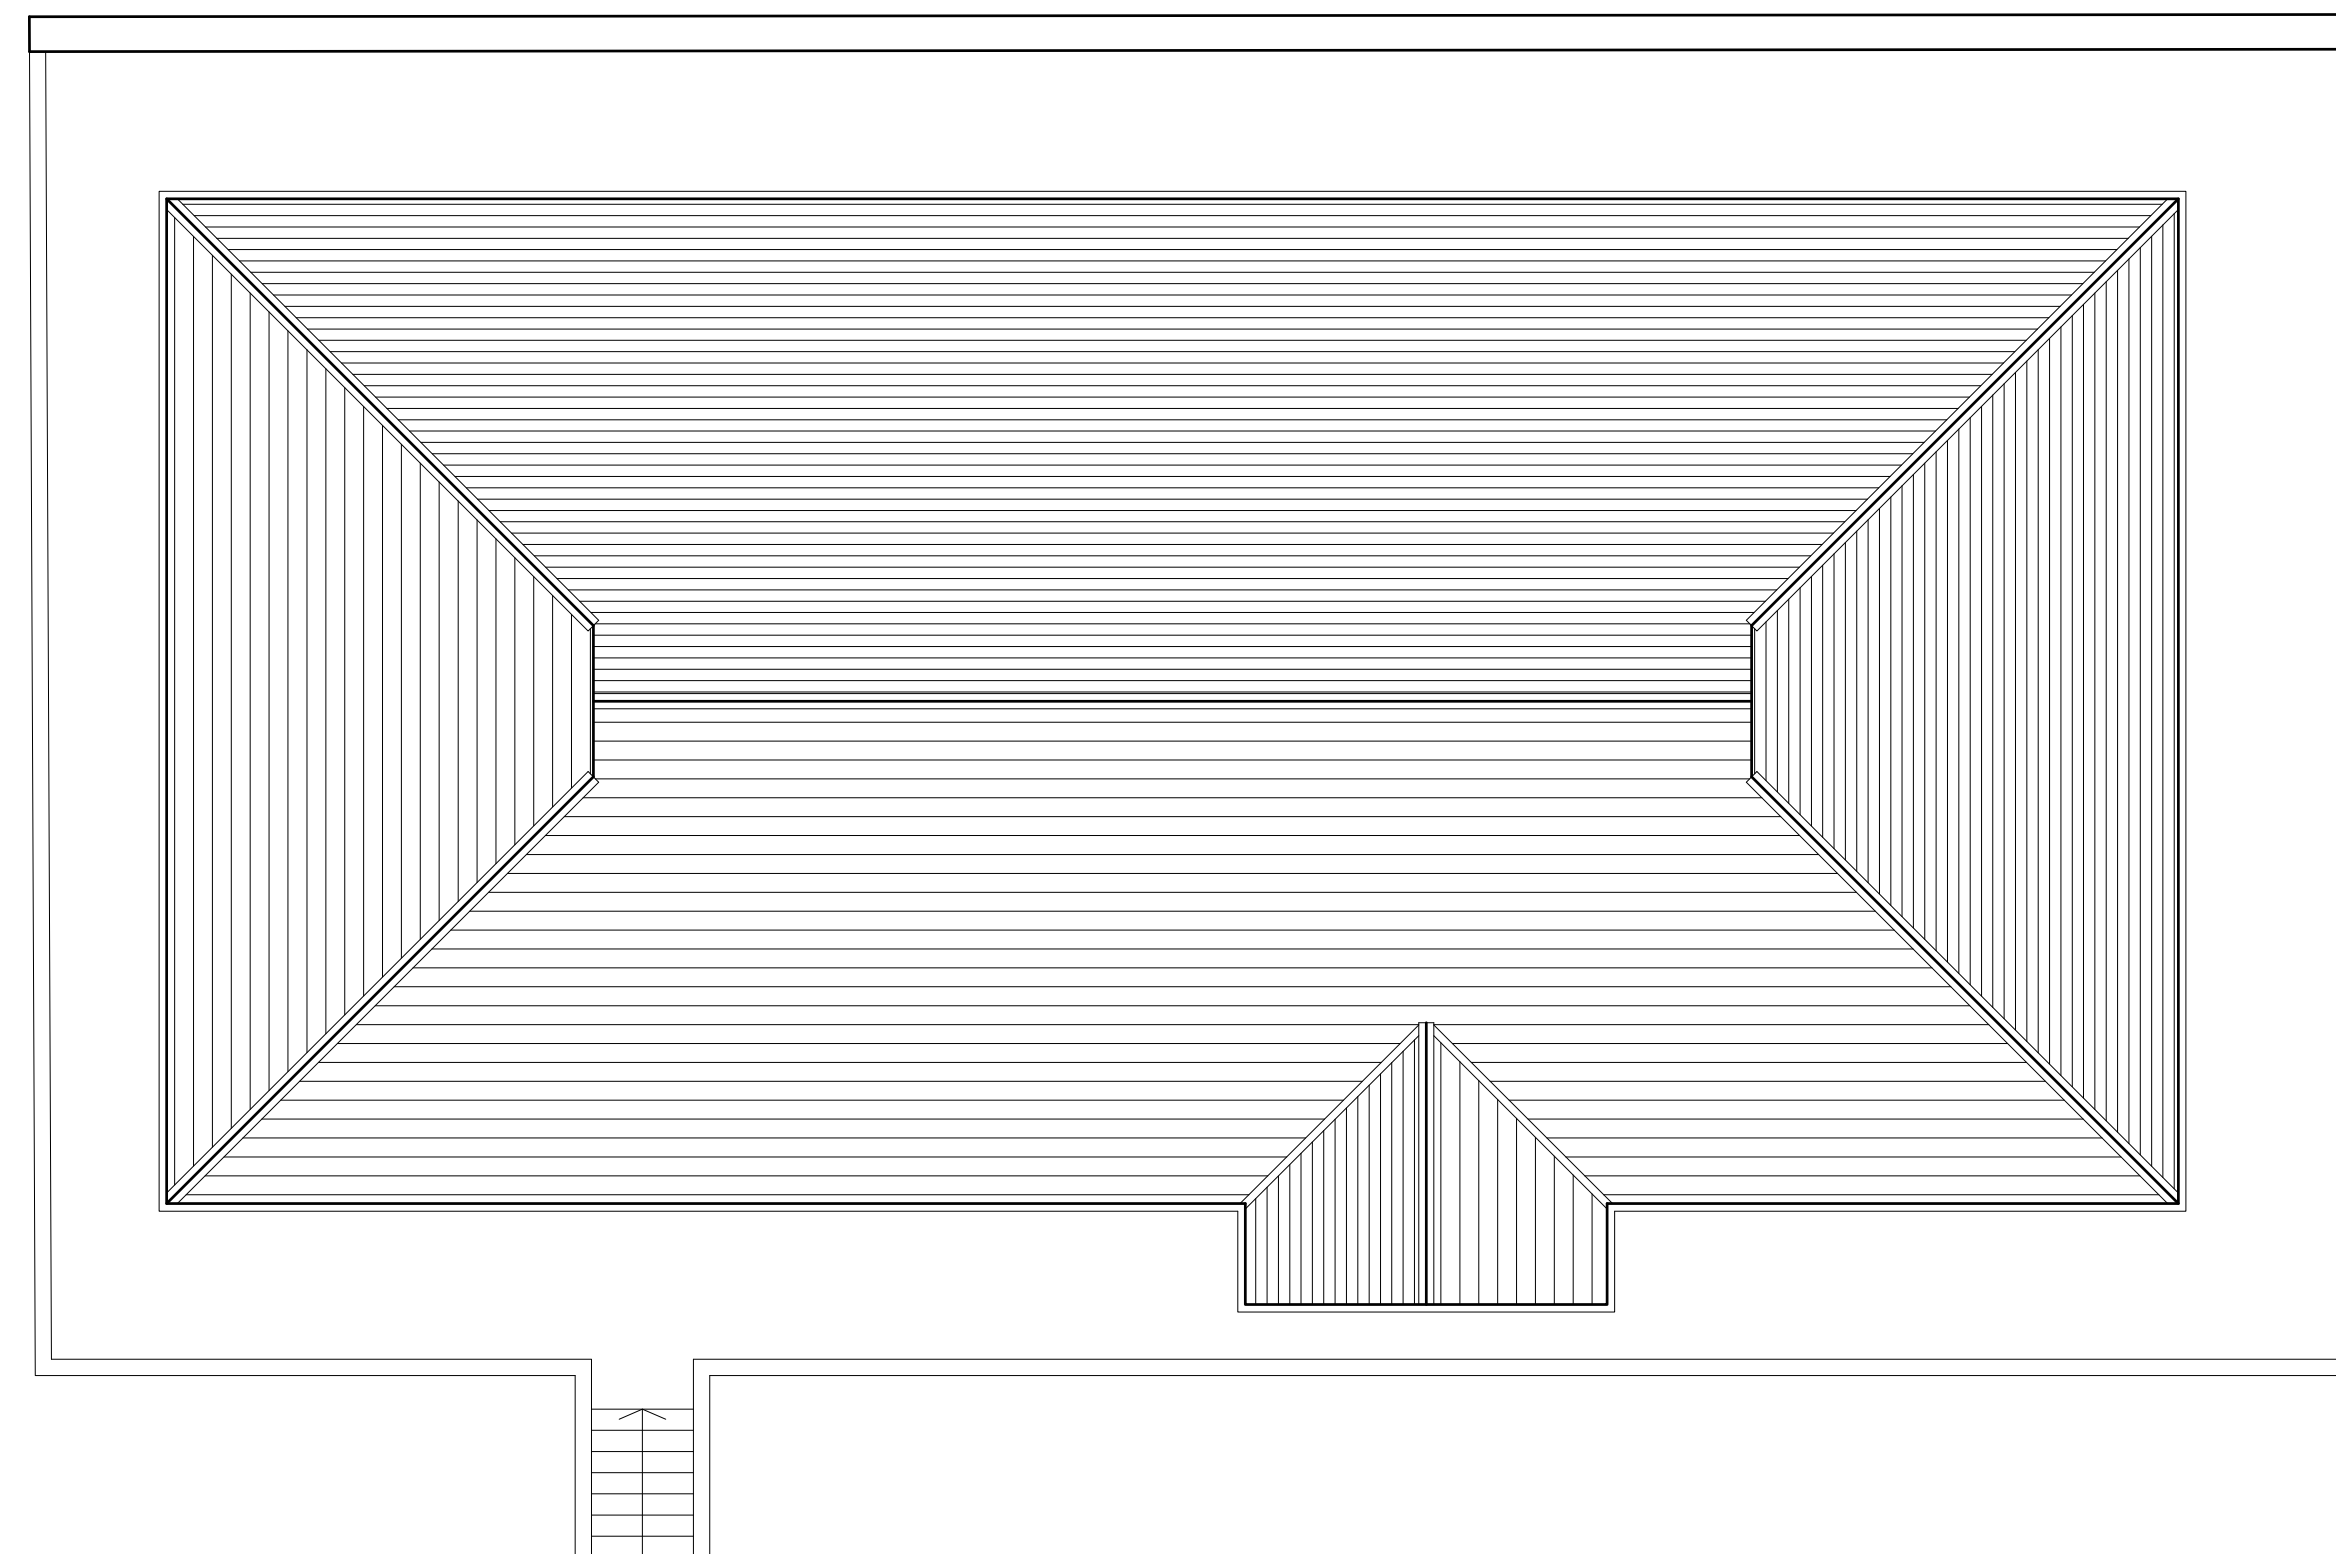


ROOF PLAN AS EXISTING
SCALE 1:100 @ A1

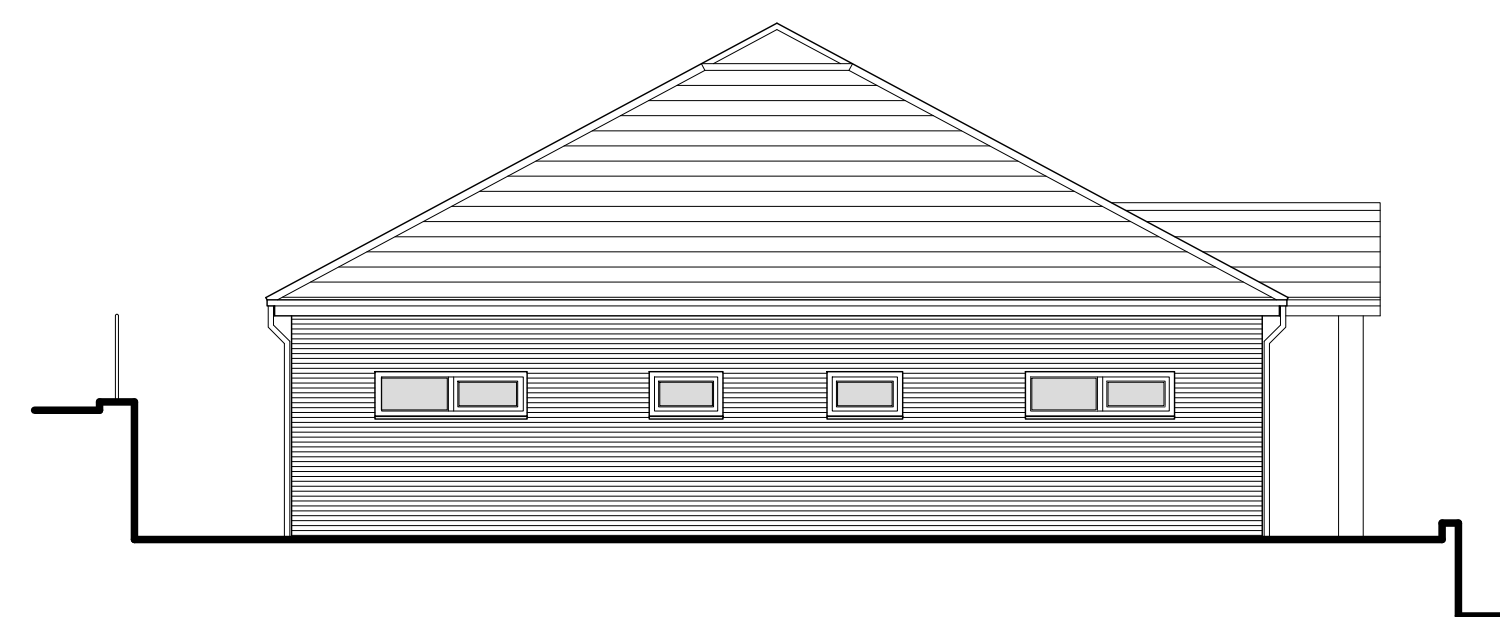


WEST ELEVATION AS EXISTING
SCALE 1:100 @ A1




SOUTH ELEVATION AS EXISTING
SCALE 1:100 @ A1

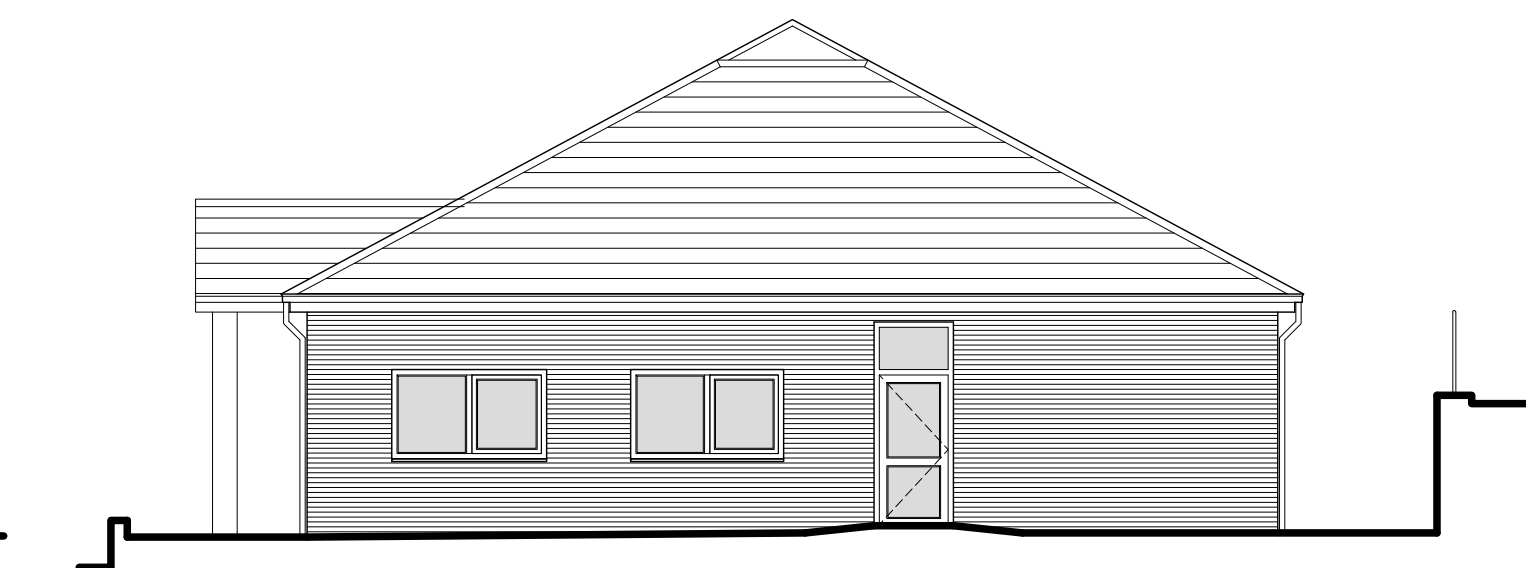

EAST ELEVATION AS EXISTING
SCALE 1:100 @ A1

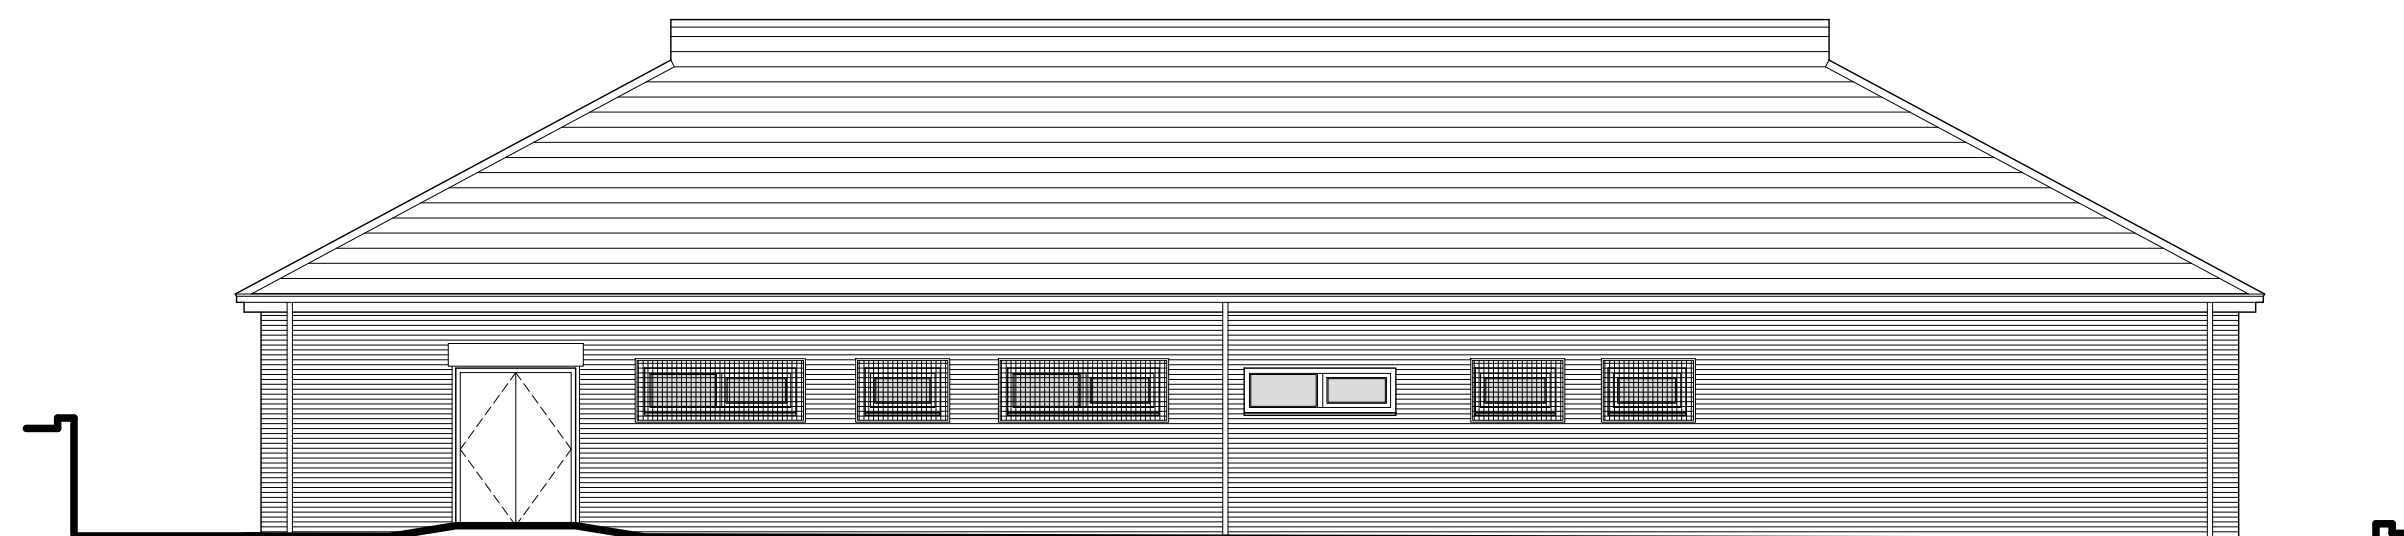

NORTH ELEVATION AS EXISTING
SCALE 1:100 @ A1

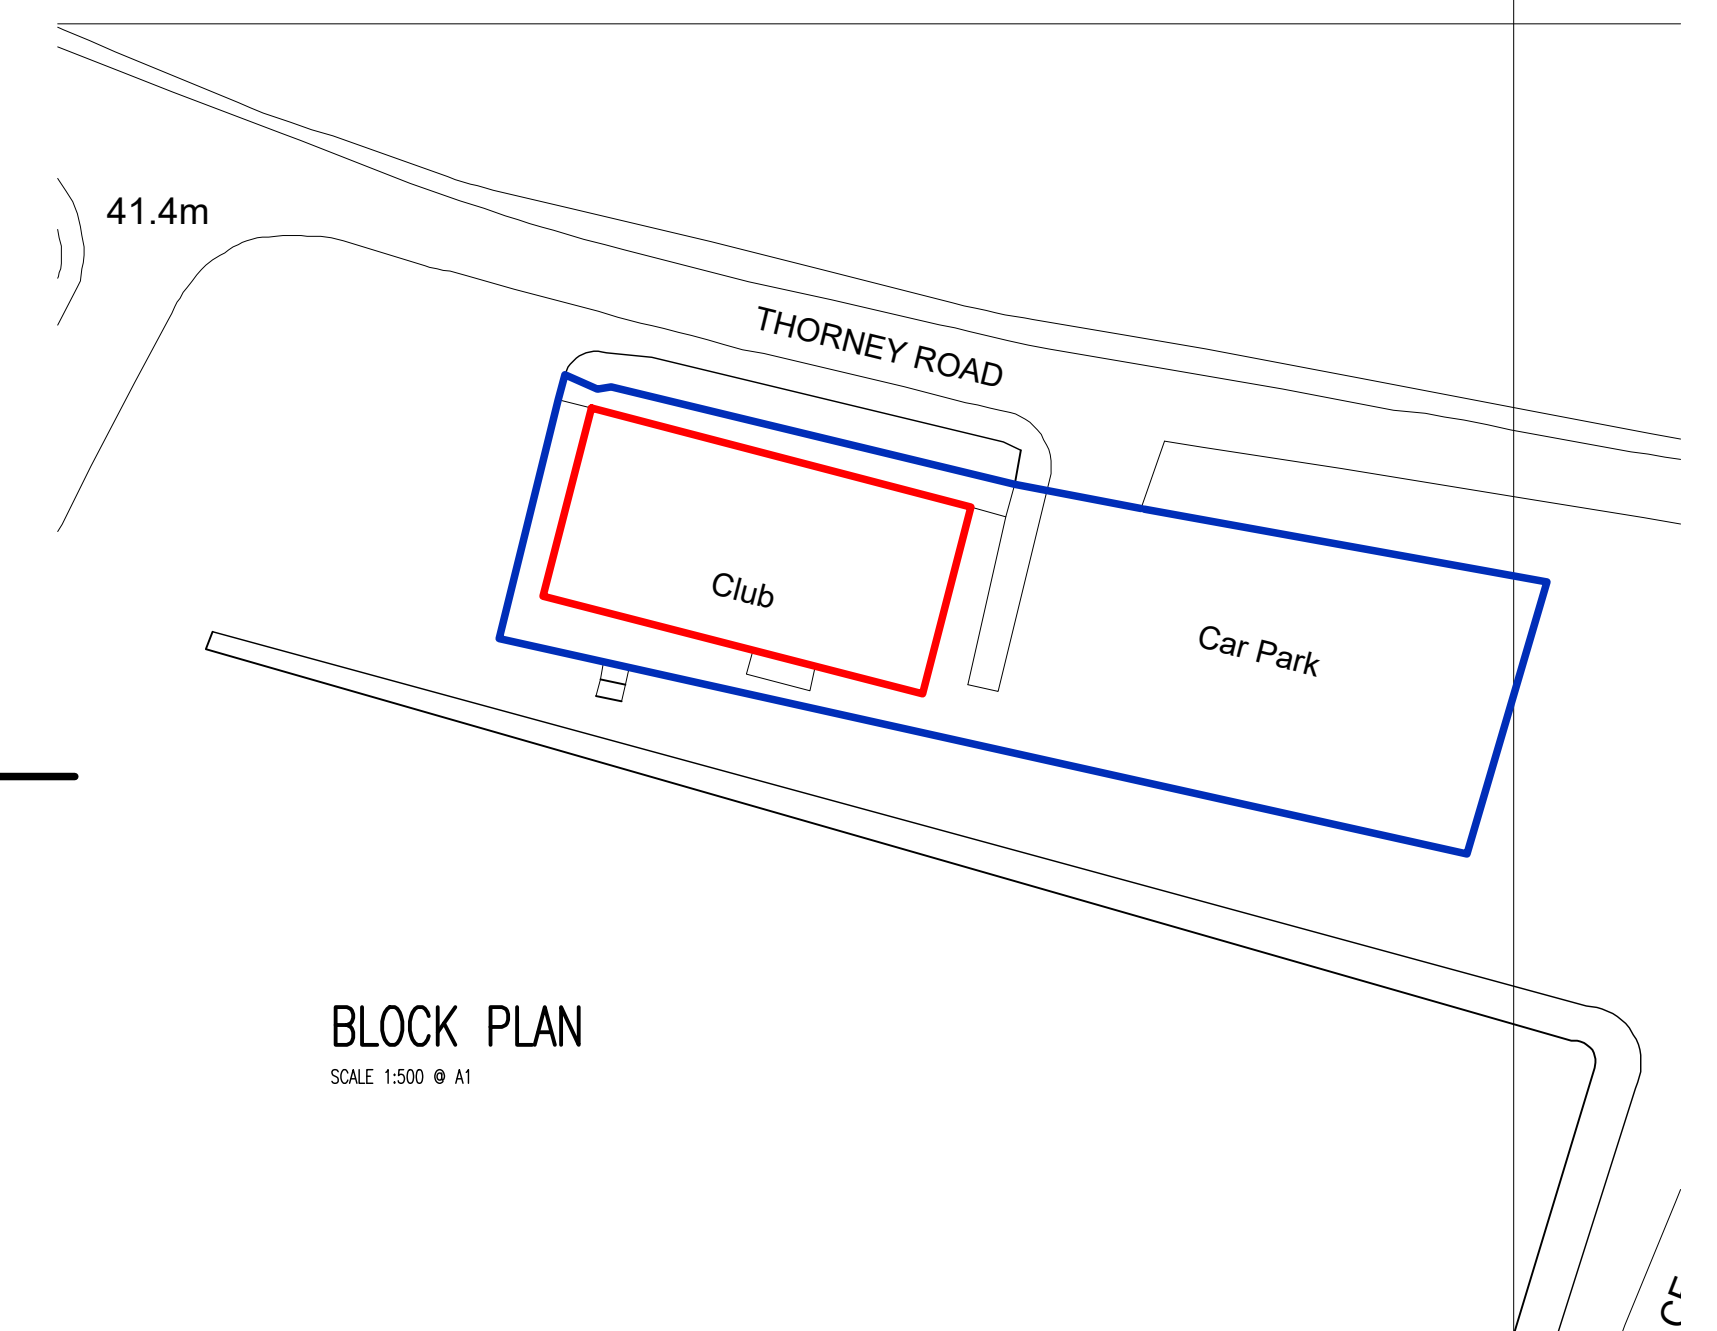

BLOCK PLAN
SCALE 1:500 @ A1

PV INSTALLATION – BAGLAN RFC
THORNEY ROAD, BAGLAN, PORT TALBOT,
SA128LW

EXISTING PLANS AND ELEVATIONS