



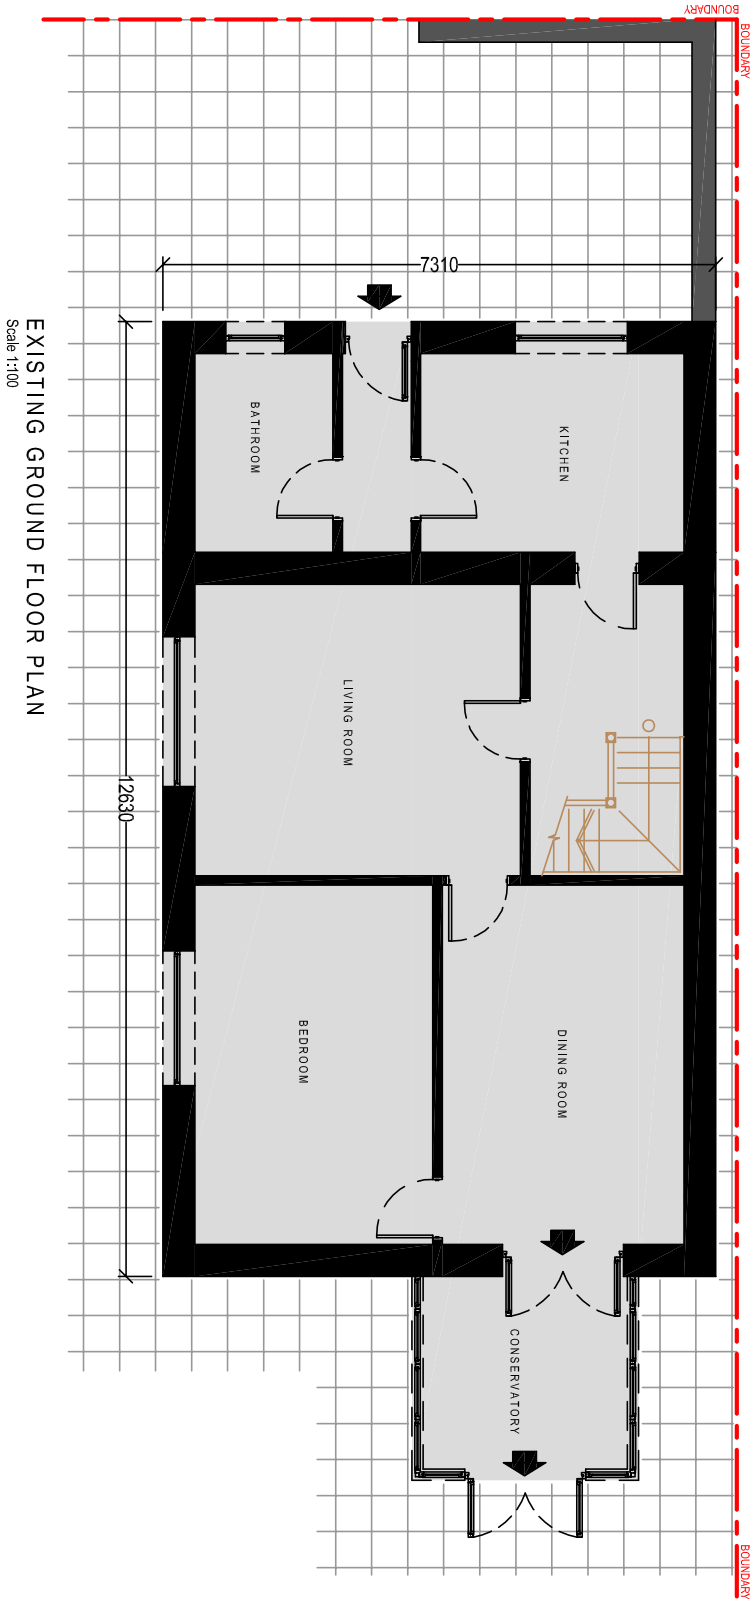

Client:		10 Deeley Road Ystalyfera SA9 2LW	
Project Title:		PROPOSED GROUND FLOOR SIDE EXTENSION (on elevation facing front)	
General Notes: 1. Do not scale from this drawing, take figured dimensions only. 2. Dimensions are in millimetres unless otherwise stated.			
Drawing Issue:		PLANNING	
Drawing Title:			
EXISTING ELEVATIONS & FLOOR PLAN			
Drawing No:	CPD-003	Revision:	
Date:	19-09-2025	Revised:	
Scale(s):	1:100	Paper Size:	A3

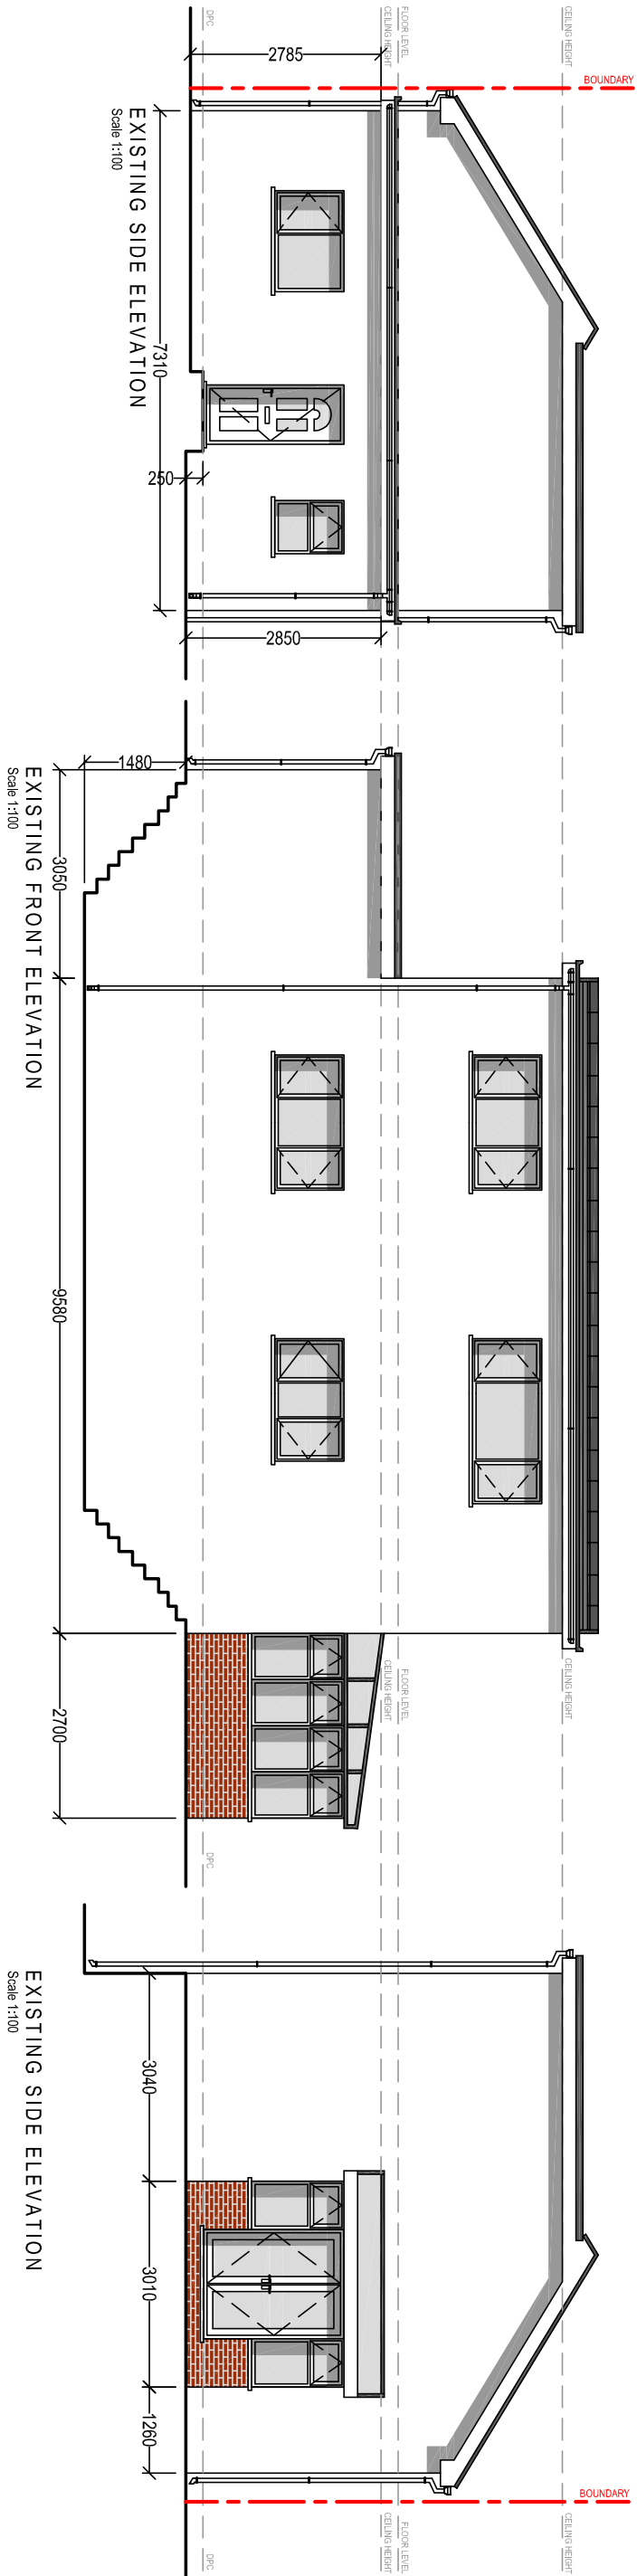

Cwm Planning & Design Ltd.
(Civil, Structural & Architectural)



Cwm Planning & Design Ltd.
(Civil, Structural & Architectural)