



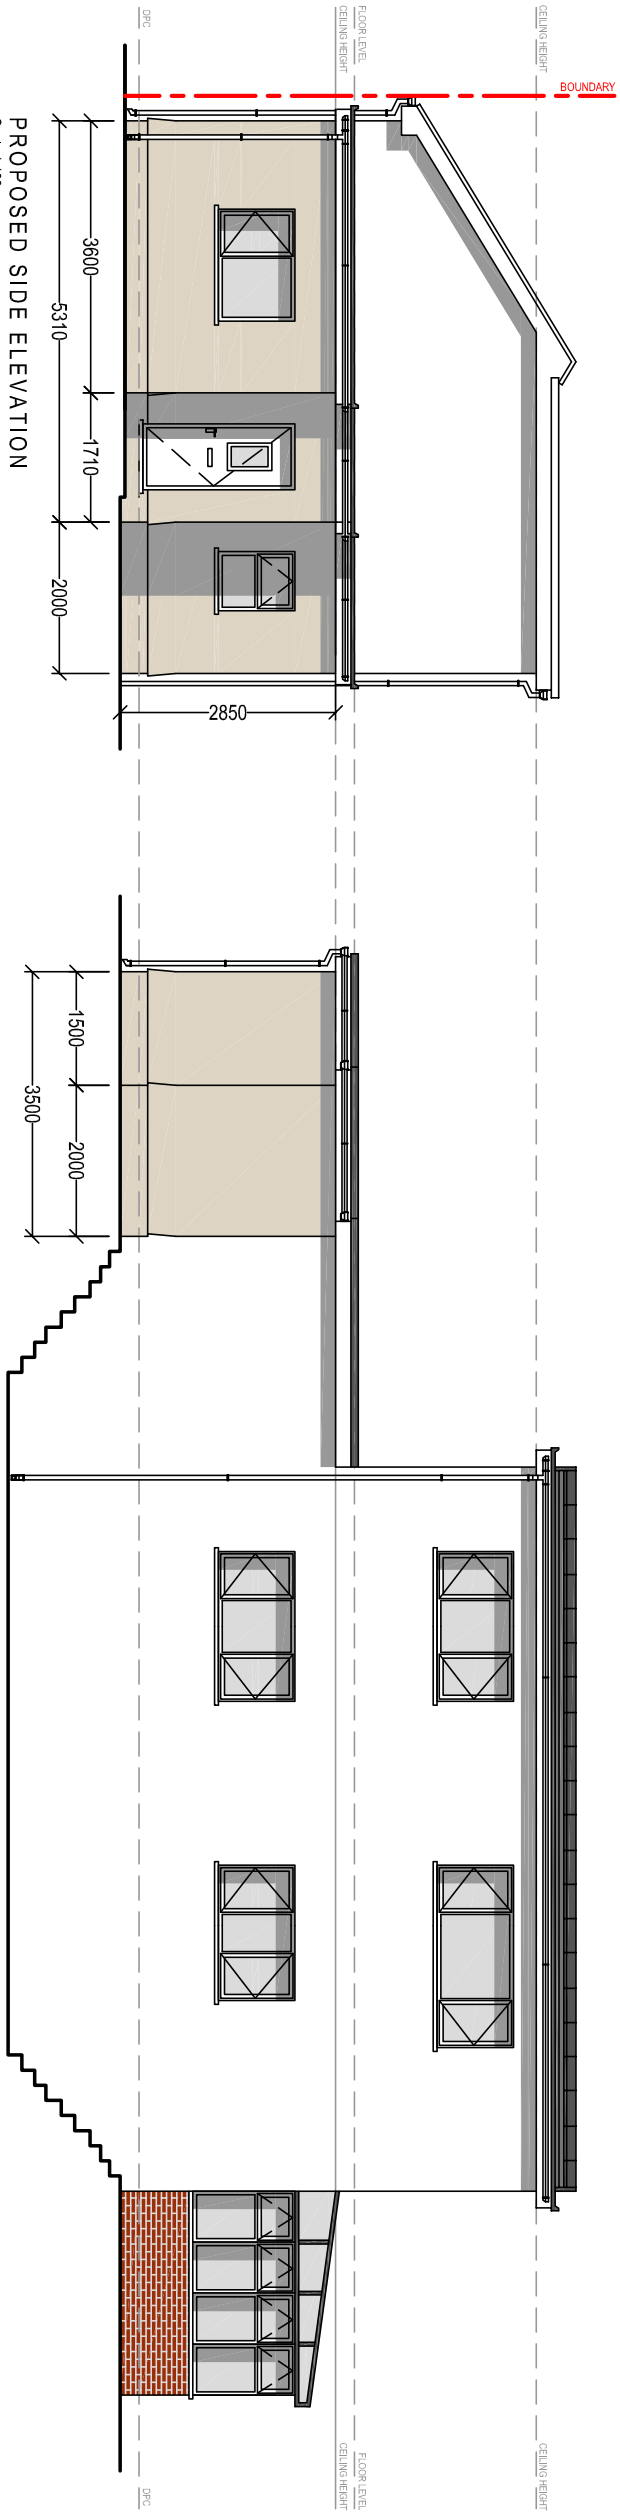


PROPOSED SIDE ELEVATION

Scale 1:100

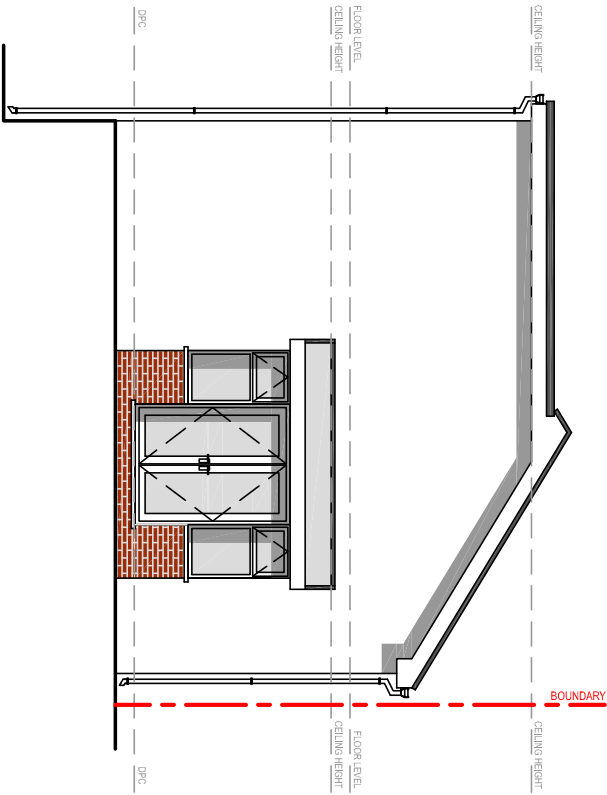


PROPOSED SIDE ELEVATION (unaffected)

Scale 1:100

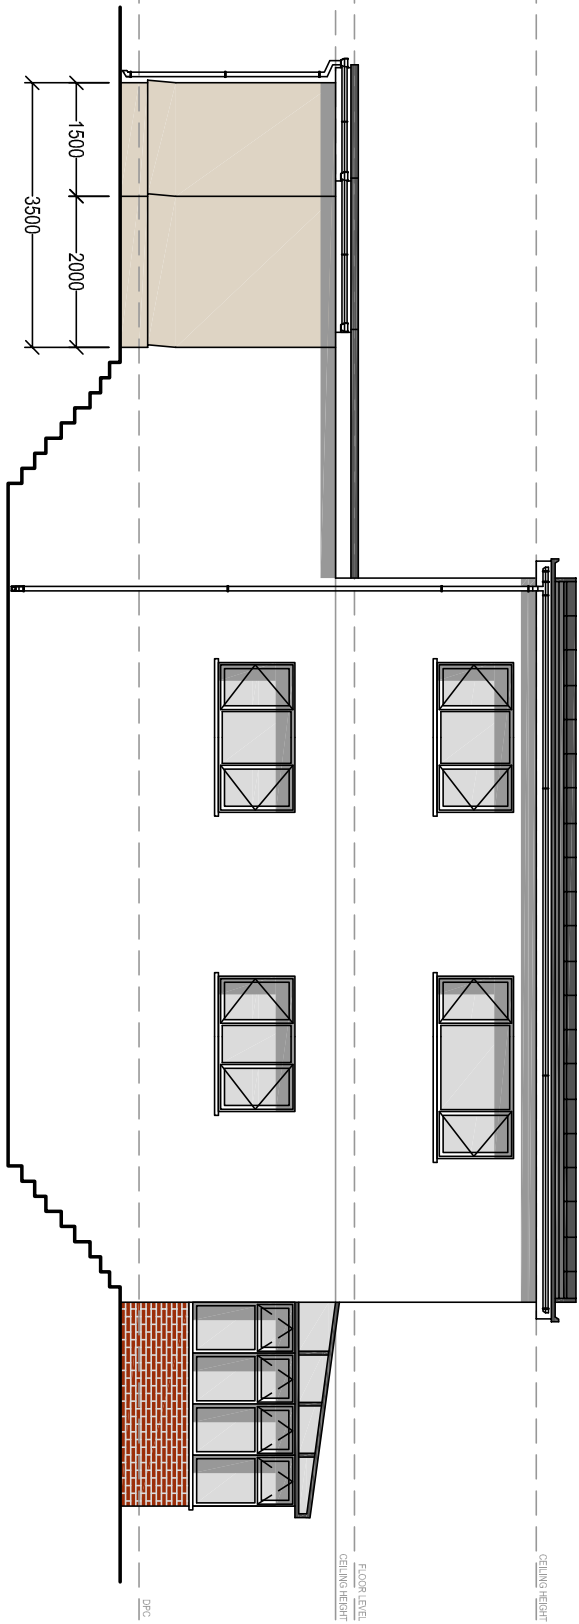

PROPOSED FRONT ELEVATION

Scale 1:100

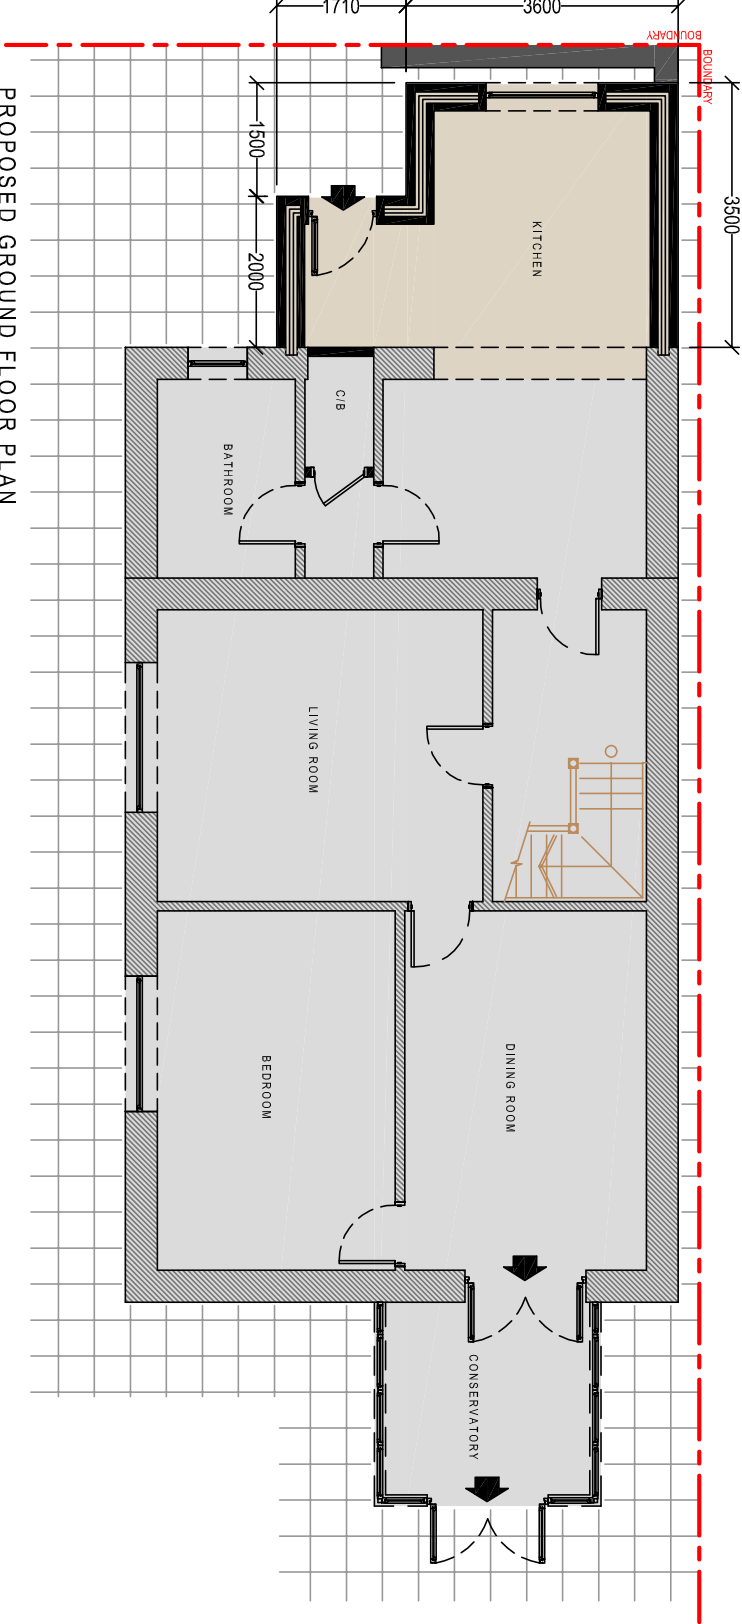

PROPOSED GROUND FLOOR PLAN

Scale 1:100

Client:

10 Deeley Road
Ystalyfera
SA9 2LW

Project Title:

PROPOSED GROUND FLOOR
SIDE EXTENSION
(on elevation facing front)

General Notes:

1. Do not scale from this drawing. Take figures dimension only.
2. Dimensions are in millimeters unless otherwise stated.

Drawing Issue:

PLANNING

Drawing Title:

PROPOSED ELEVATIONS & FLOOR PLAN

Drawing No:

CPD-004

Revision:

Date:

19-09-2025

Revised:

Scale(s):

1:100

Paper Size:

A3



Cwm Planning & Design Ltd.
(Civil, Structural & Architectural)