
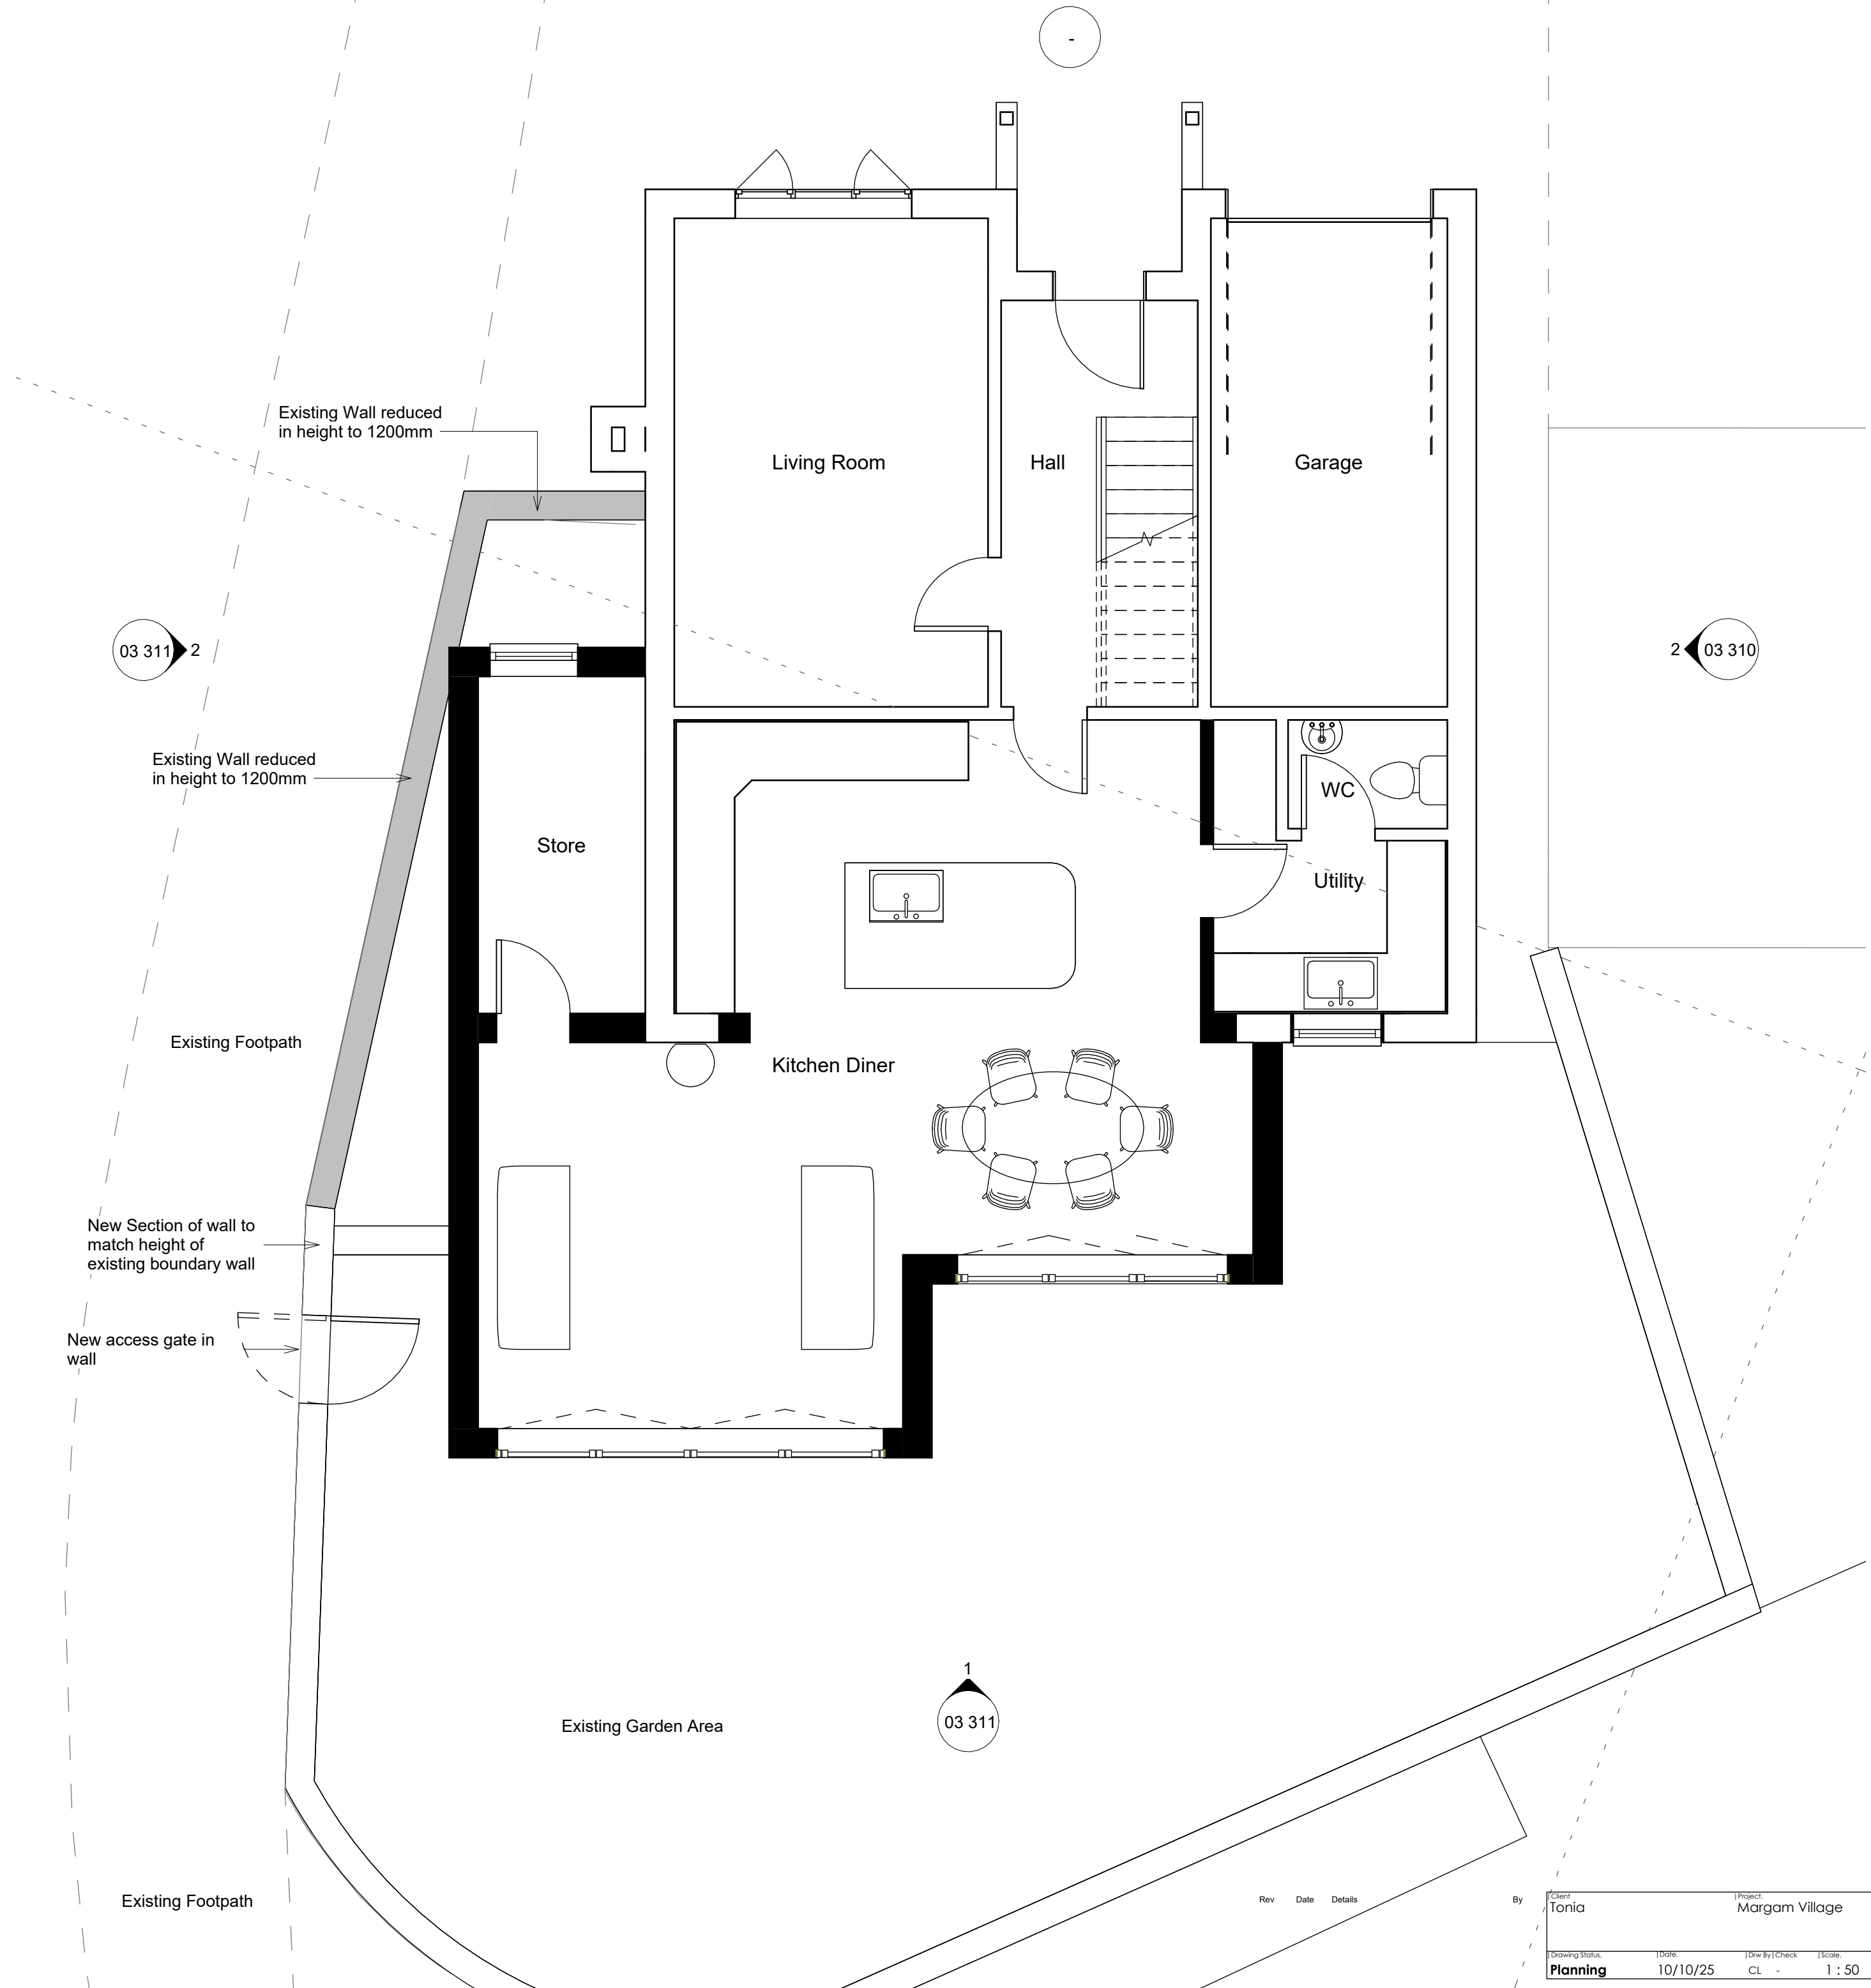


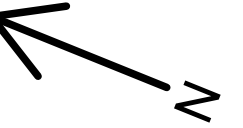

Note: This Drawing is copyright, its use or reproduction is subject to permission from Juice. All rights are reserved until invoices are paid in full. Check printed scale, responsibility is not accepted for reproduction of digital media or measuring from this document. Only figured dimensions to be used for construction. No responsibility will be taken for any design used for construction prior to receipt of relevant approvals. Report doubts/discrepancies to project Architect.

A2
Original sheet size

Rev Date Details

By

Client Tonia	Project Margam Village	Drawing Title Proposed Ground Floor Plan
Drawing Status Planning	Date 10/10/25	Drawn By / Check CL -
Scale 1 : 50	@A2	Job No. 202306
Drawing No. 03 210	Rev.	

JUICE
ARCHITECTURE