



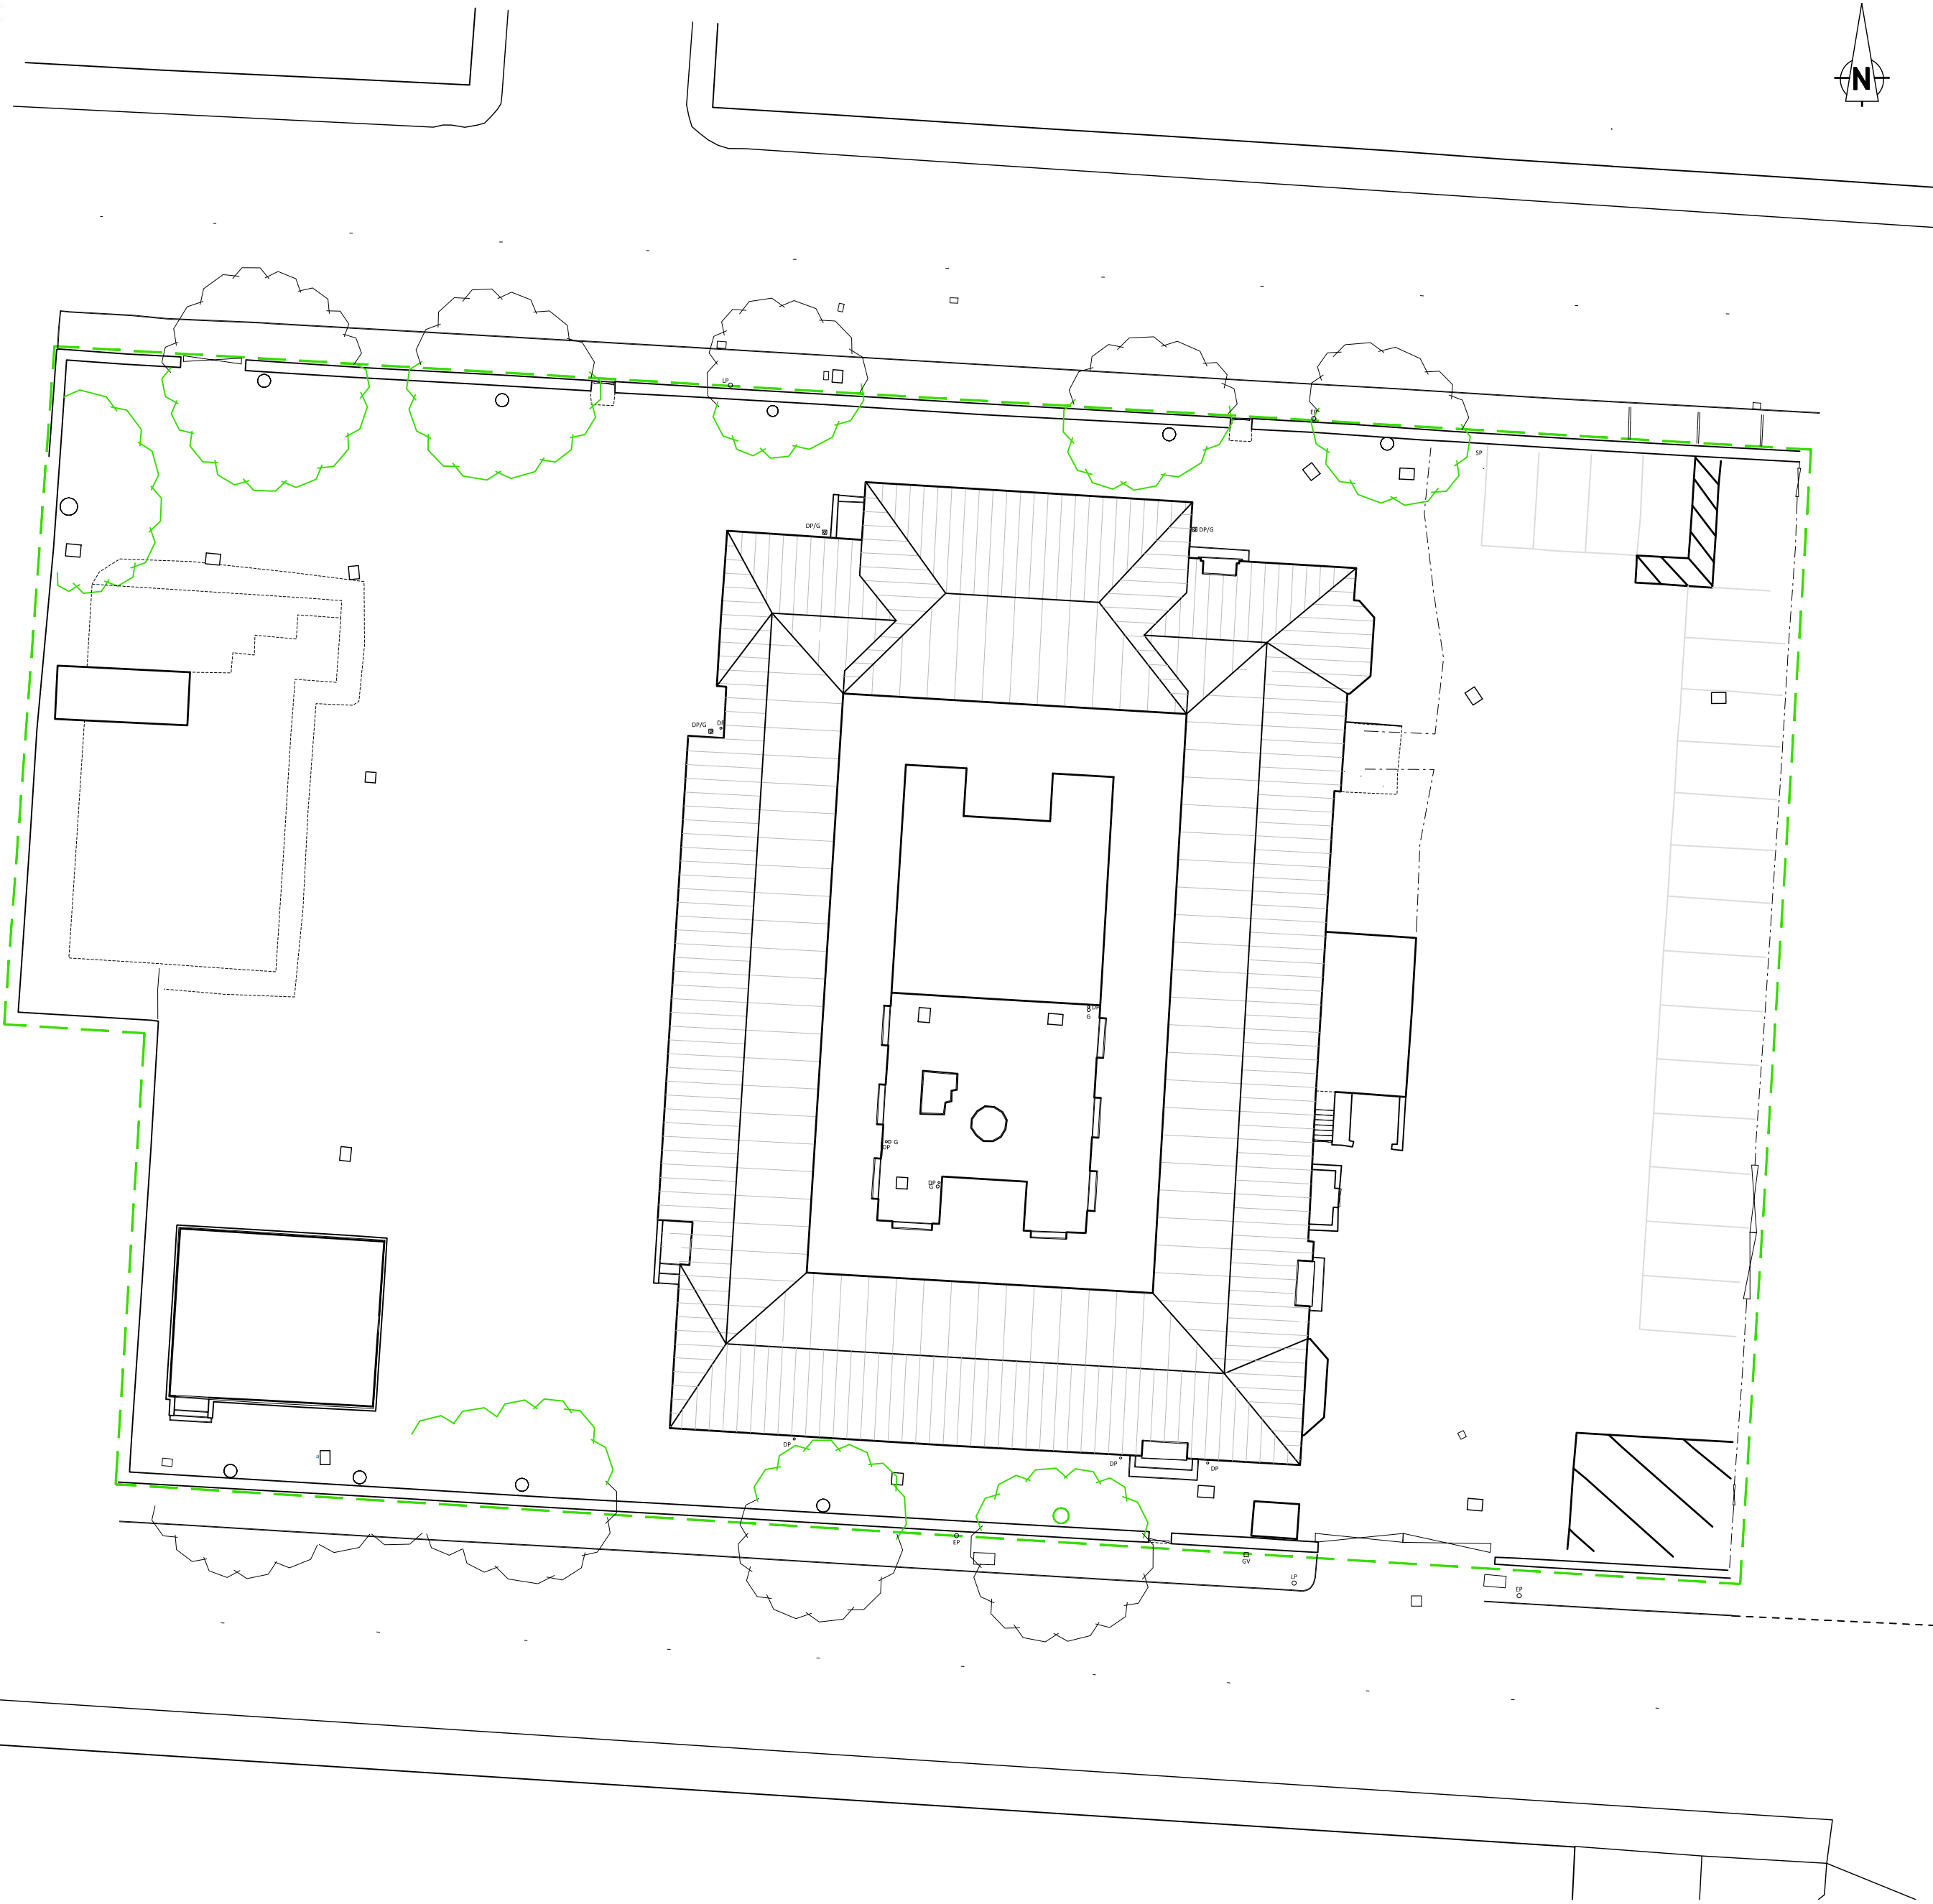

EXISTING SITE PLAN

SITE TOTAL AREA	4100 SQ.M	
PERMEABLE AREA	200 SQ.M (TREE CANOPIES)	(5% OF SITE AREA)
IMPERMEABLE AREA	3900 SQ.M (TARMAC)	(95% OF SITE)

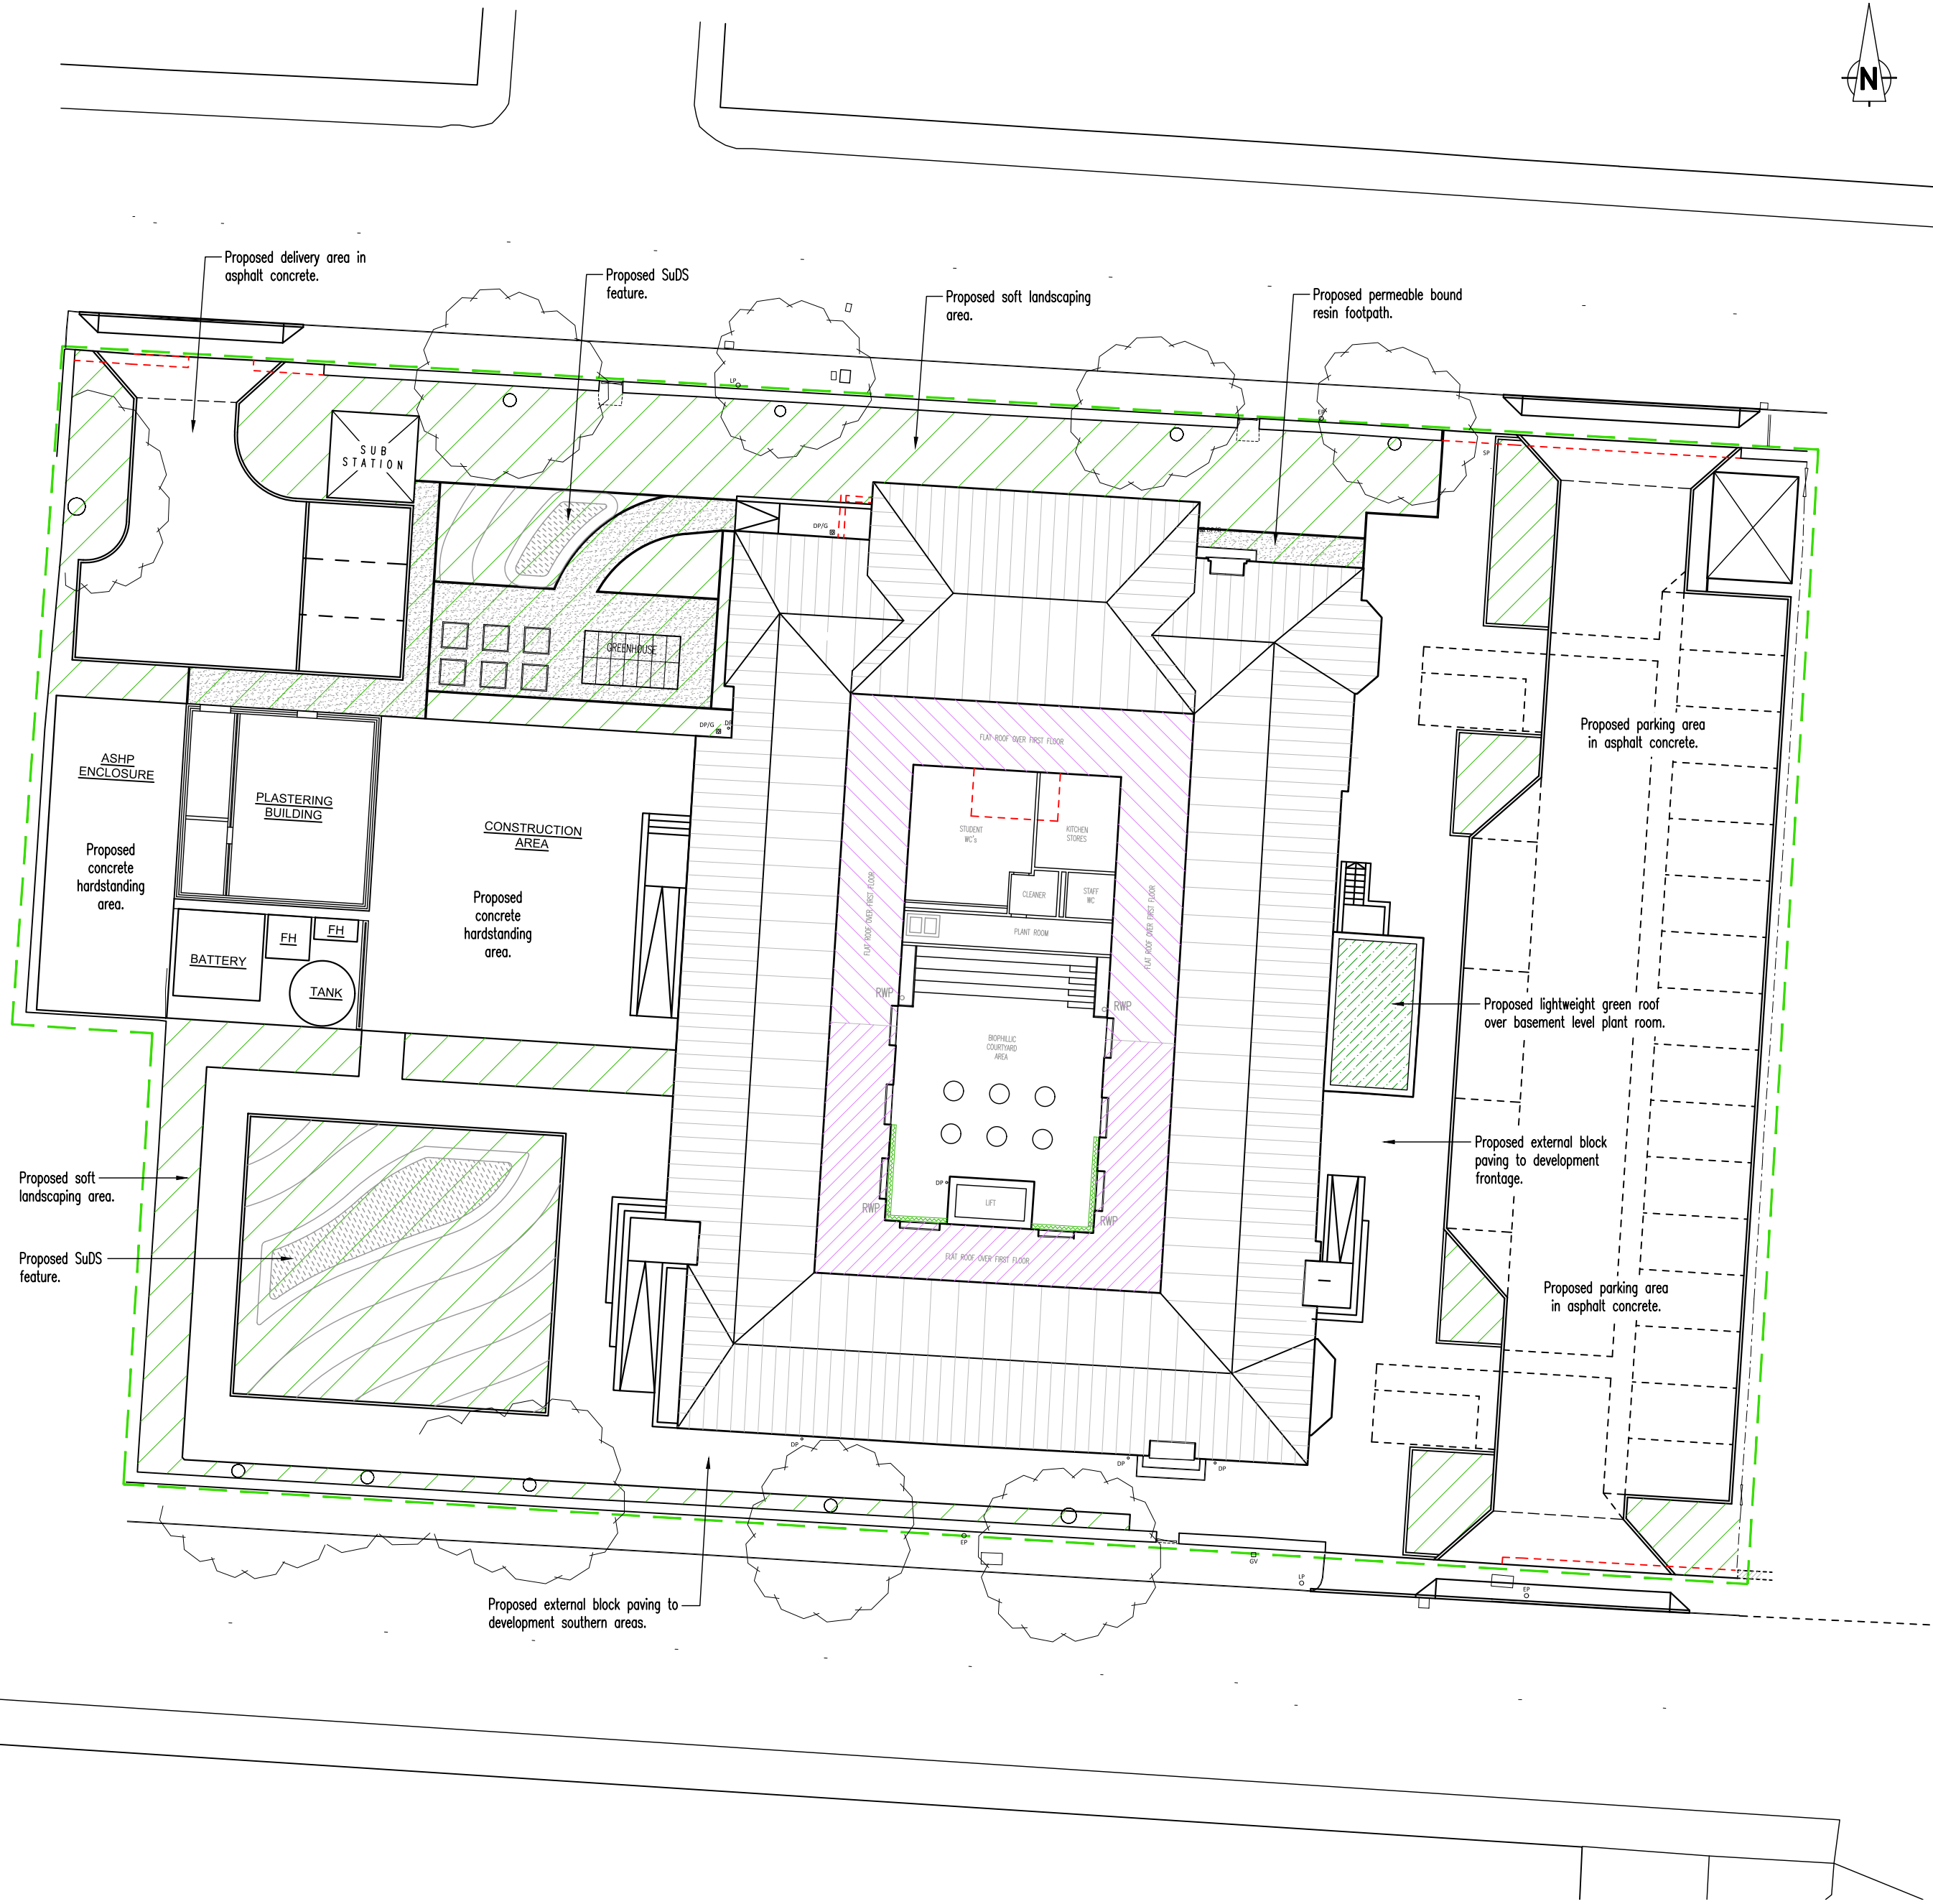

PROPOSED SITE PLAN

SITE TOTAL AREA	4100 SQ.M	
PERMEABLE AREA	810 SQ.M (SOFT LANDSCAPING)	(20% OF SITE AREA)
PERMEABLE AREA	45 SQ.M (GREEN ROOFS)	(1% OF SITE AREA)
IMPERMEABLE AREA	102 SQ.M (DRAINED TO RW/HT)	(2.5% OF SITE AREA)
IMPERMEABLE AREA	102 SQ.M (DRAINED TO GREEN WALL)	(2.5% OF SITE AREA)
IMPERMEABLE AREA	3035 SQ.M (TARMAC & CONC.)	(74% OF SITE AREA)

P2	10.09.25	JJD	RIBA Stage 3 Issue.
P1	18.08.25	JJD	Preliminary Issue.
REV.	DATE	DRAWN	REVISION

DRAWING ISSUE STATUS

PRELIMINARY ISSUE

TENDER ISSUE

CONSTRUCTION ISSUE

DESIGN DEVELOPMENT PRIOR TO TENDER

DESIGN DEVELOPMENT PRIOR TO CONSTRUCTION

AS BUILT ISSUE

Austin Partnership

Civil & Structural Engineering Consultants

11 Drake Walk, Waterfront 2000, Atlantic Wharf, Cardiff. CF10 4AN
Tel: 029 2043 5300 Fax: 029 2043 5310
email: mail@austinpartnership.co.uk www.austinpartnership.co.uk

CLIENT :

Tilbury Douglas

PROJECT :

EDUCATION LIBRARY & RESOURCE CENTRE

TITLE :

PERMEABLE & IMPERMEABLE AREAS

DATE :	AUG. 2025	DRAWN :	JJD	CHECKED :	AS	SCALE :	1:250 @ A1										
PROJECT:	100654	ORIGIN:	AUS	ZONE:	XX	LEVEL:	XX	TYPE:	D	ROLE:	C	NUMBER:	1005	CODE:	S1	REV:	P2