




Cardiff Studio
The Maltings
East Tyndall Street
Cardiff
CF24 5EA

Cowbridge Studio
Bron Y Garn
St Hilary
Cowbridge
CF71 7DP



© Jon James Studio Architecture Ltd.
Figured dimensions only are to be taken from this drawing. All dimensions are to be checked on site before any work is put in hand.

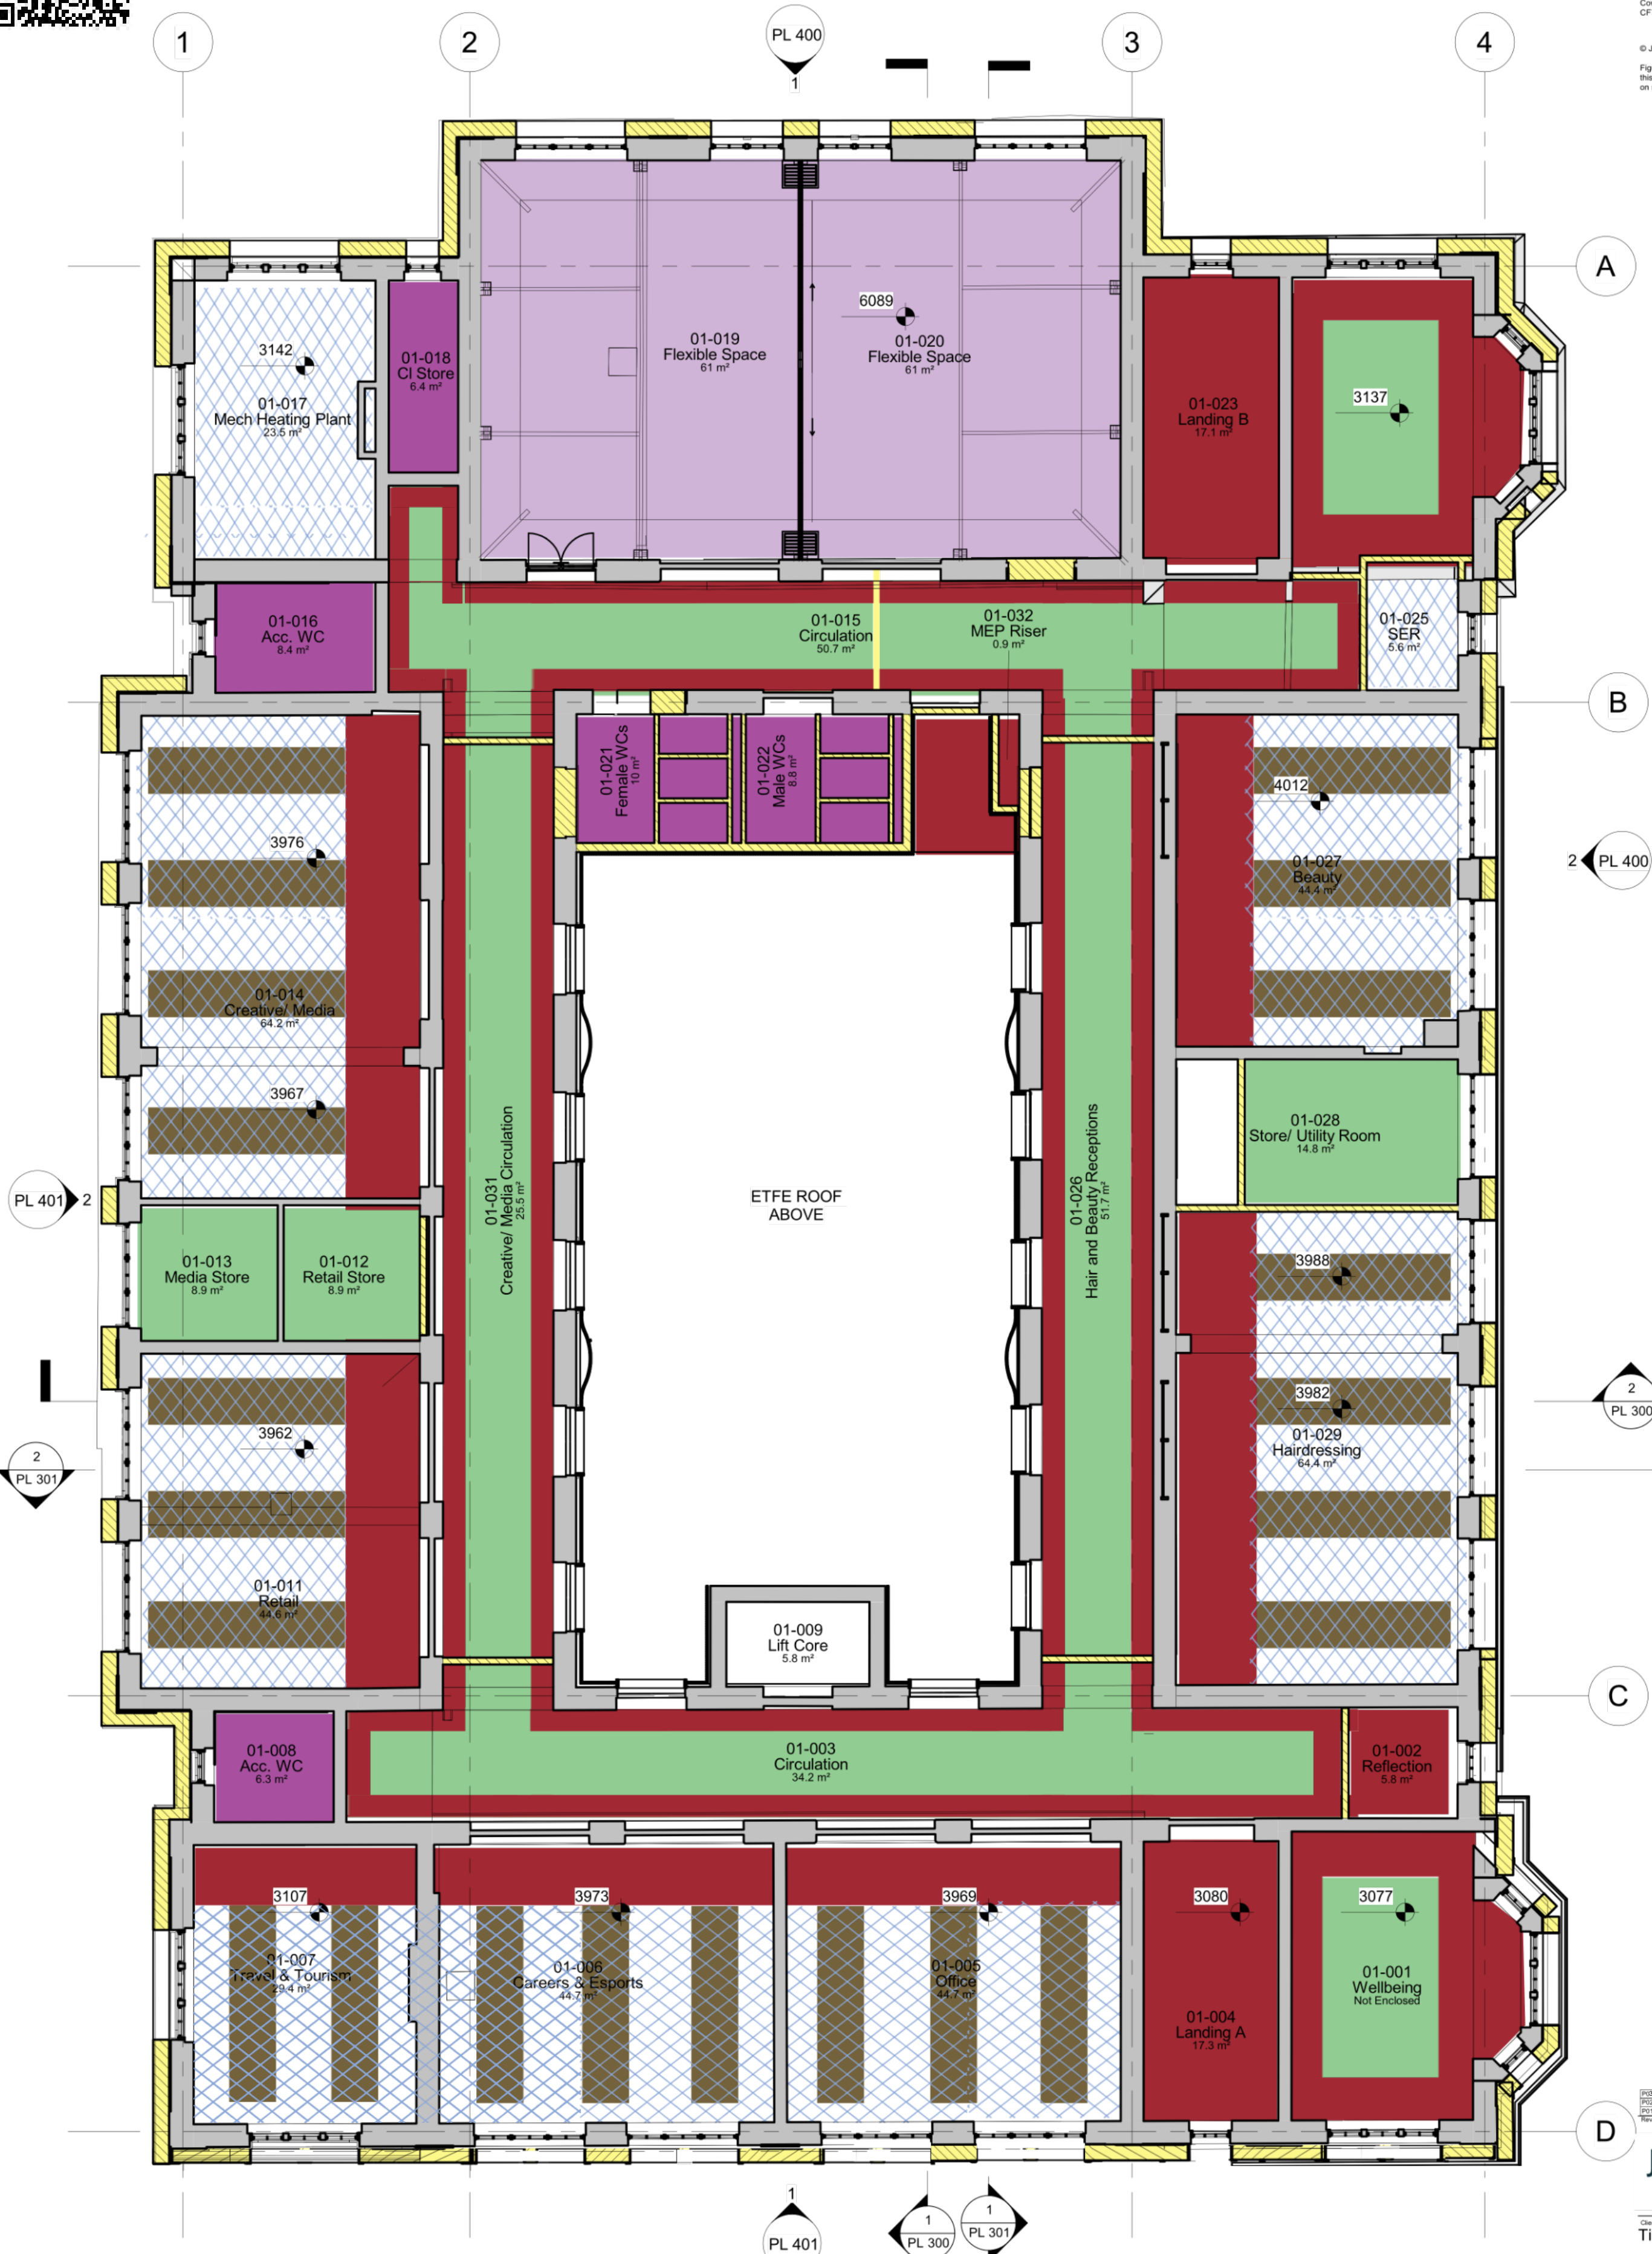

01 - Reflected Ceiling Plan

1 : 100



1 : 100

- Metal demountable grid acoustic planks
 - Acoustic/ lighting ceiling rafts type 1 'classrooms' - final location & Numbers to M&E design
 - Hygienic Ceiling tiles
 - Acoustic raft type 2 'workshop'
 - Suspended perforated plasterboard ceiling/ bulkheads
 - Moisture resistant Plasterboard
 - Vaulted perforated plasterboard ceiling exposed trusses - will also include acoustic baffles
 - New MF ceiling above the Acoustic/Lighting ceiling rafters
- Note u/s of FF level to have acoustic treatment applied as acoustic spec. for impact sound

PO3	Updated	JJJ	16.09.25	IS
PO2	Updated to suit layouts as per CEM	JJJ	02.09.25	IS
PO1	Floor Finishes / RCP Draft Sketch	JJJ	19.08.25	IS
Revision	Description	Checked	Date	Drawn

Jon James studio
ARCHITECTURE

Client
Tilbury Douglas Construction Ltd.

Job Title
Education Library & Resource Centre

Drawing Title
First Floor Reflected Ceiling Plan

Scale
1 : 100 @A2

Job No.
100654

Drawing No.
0212

BIM Level 2 File Name:
100654-JJA-01-01-D-A-0212

Work Stage
RIBA Stage 3

Status
S4

Rev
P03