




Cardiff Studio
The Maltings
East Tyndall Street
Cardiff
CF24 5EA

Cowbridge Studio
Bron Y Garn
St Hilary
Cowbridge
CF71 7DP

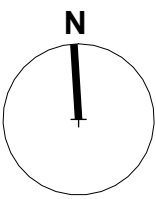


© Jon James Studio Architecture Ltd.

Figured dimensions only are to be taken from this drawing. All dimensions are to be checked on site before any work is put in hand.

KEY

- Existing Wall
- Proposed Wall
- SVP Soil Vent Pipe
- RWP Rainwater Pipe
- Spot elevation
- Overhead
- RL Roof Light
- TW Teaching Wall
- RH Roof Access Hatch

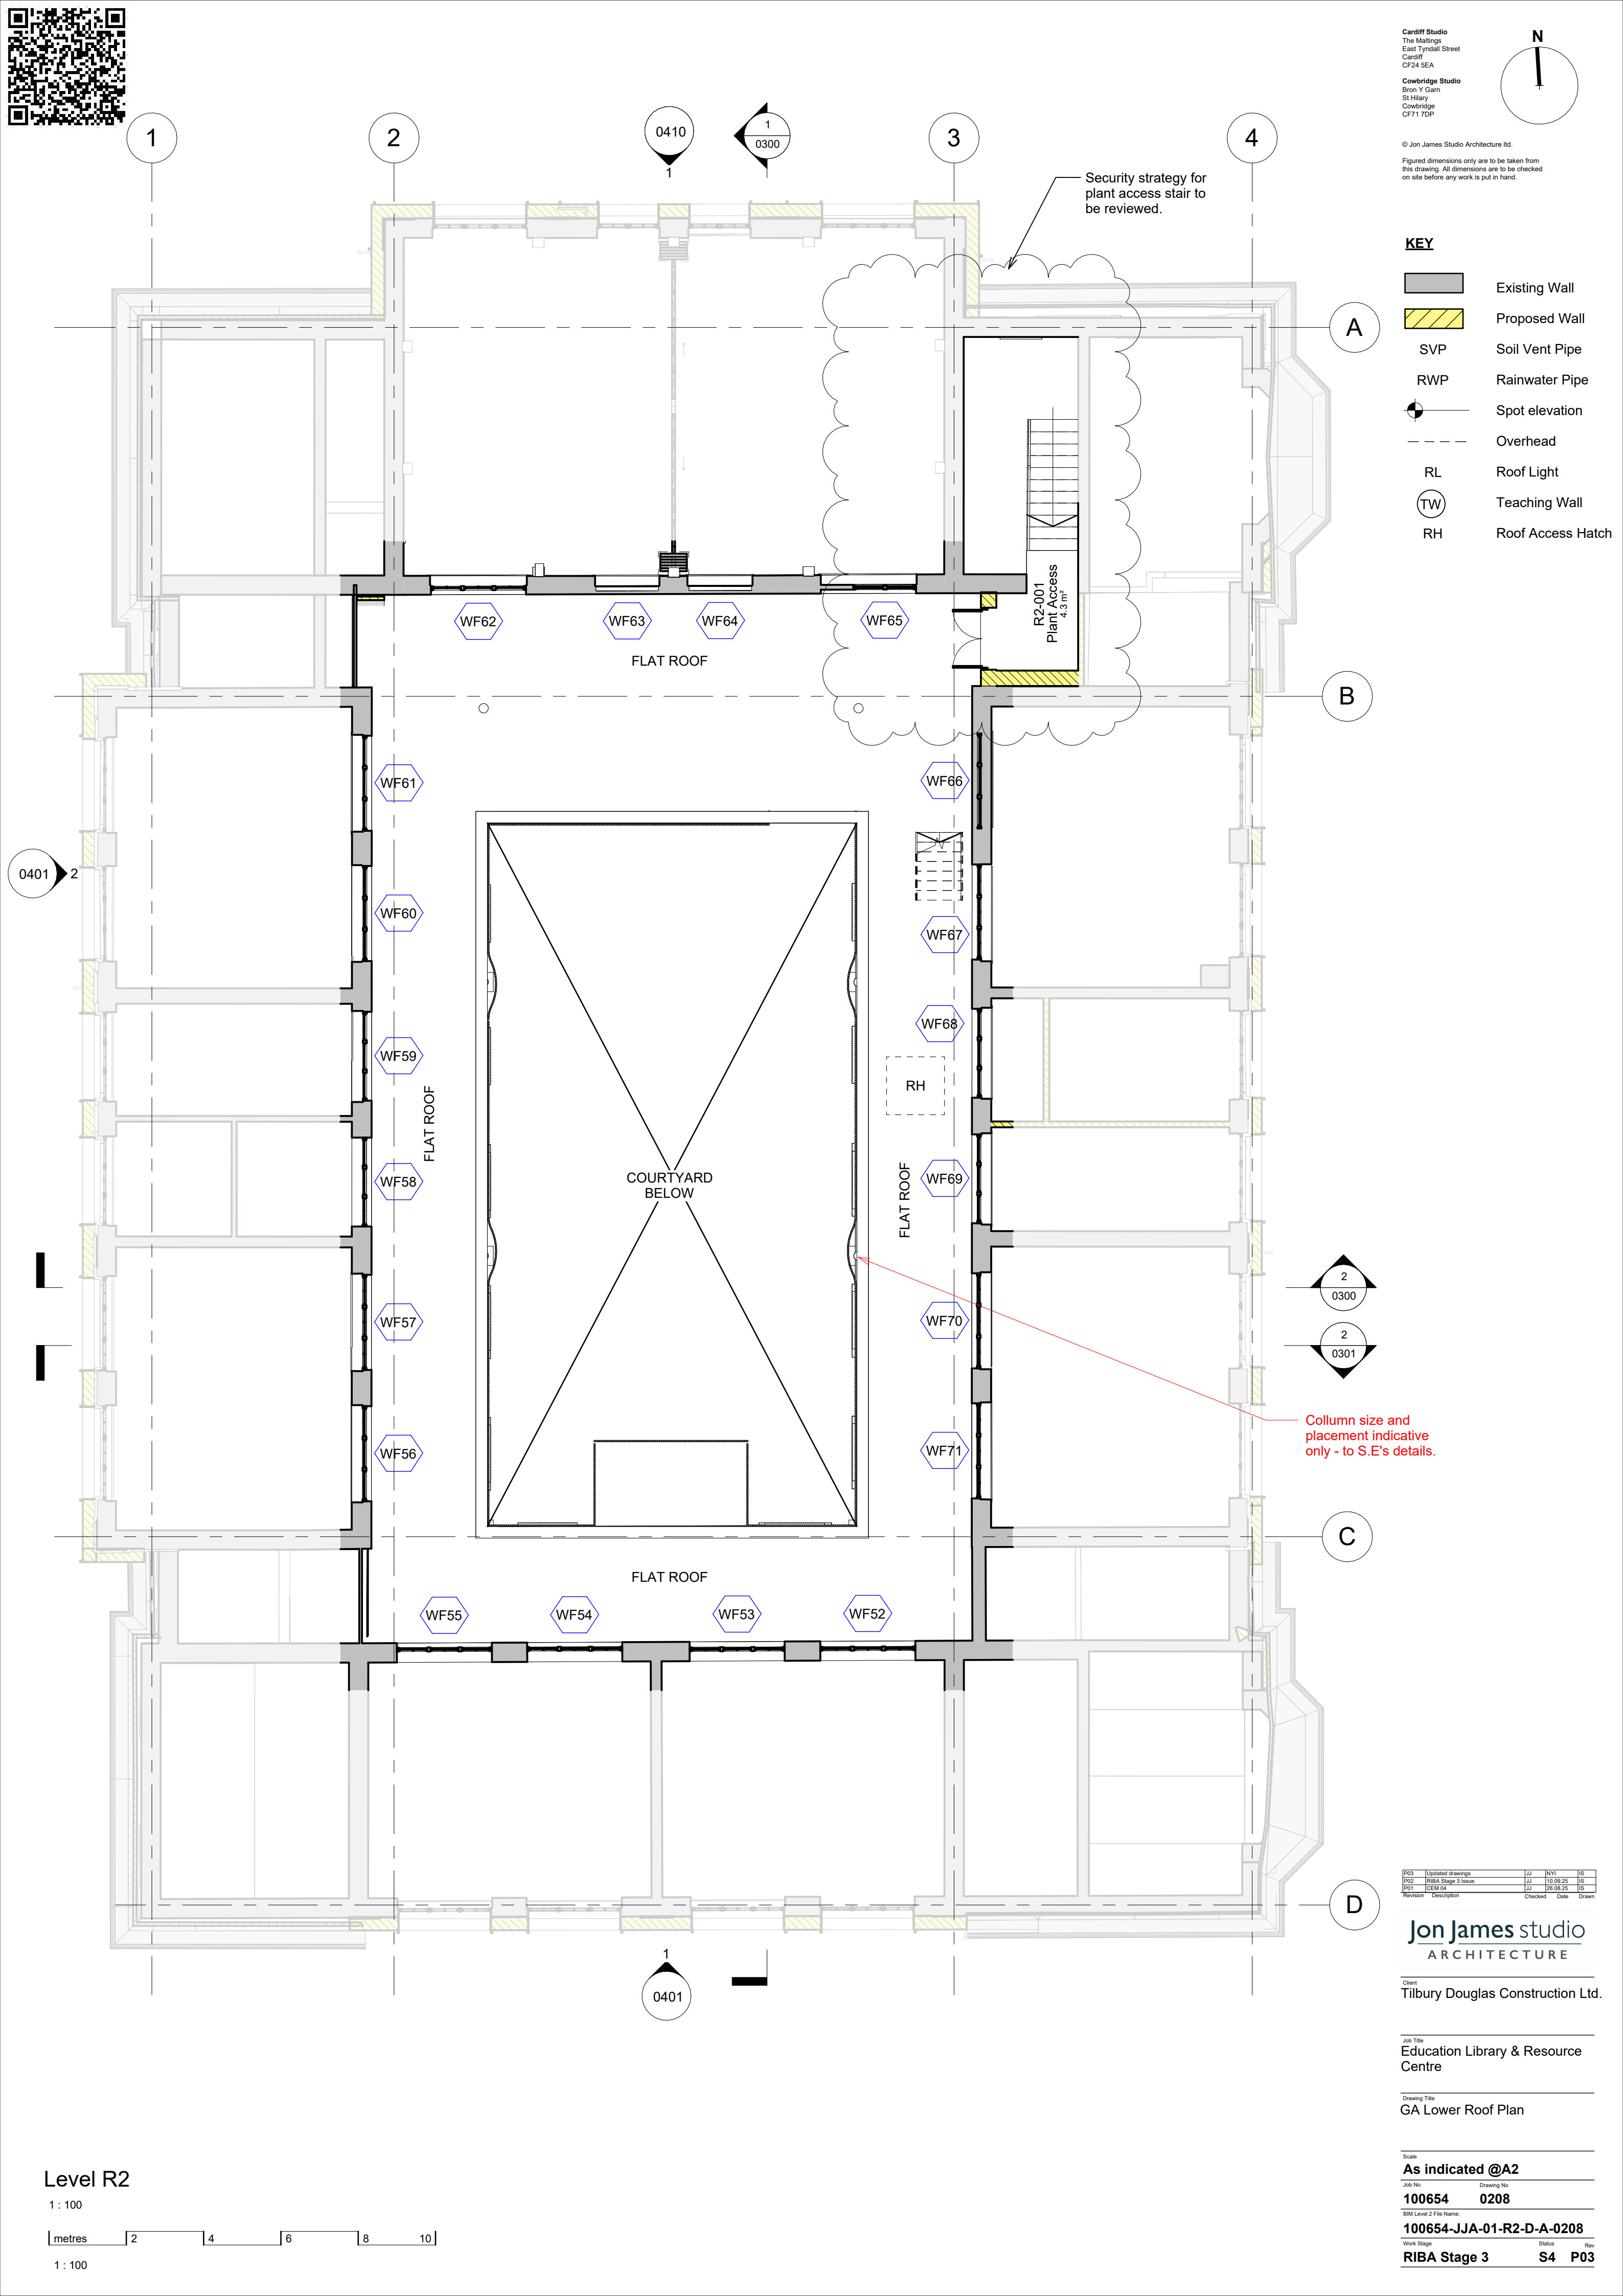

P03	Updated drawings	JJ	NY1	BS
P02	RIBA Stage 3 Issue	JJ	10.09.25	BS
P01	CEM 04	JJ	26.08.25	BS
Revision	Description	Checked	Date	Drawn

Jon James studio
ARCHITECTURE

Client
Tilbury Douglas Construction Ltd.

Job Title
Education Library & Resource Centre

Drawing Title
GA Lower Roof Plan

Scale
As indicated @A2

Job No.
100654

Drawing No.
0208

BIM Level 2 File Name:
100654-JJA-01-R2-D-A-0208

Work Stage
RIBA Stage 3

Status
S4

Rev
P03

Level R2

1 : 100

metres 2 4 6 8 10

1 : 100