


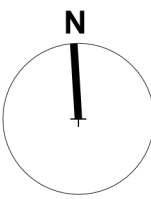

Cardiff Studio
The Maltings
East Tyndall Street
Cardiff
CF24 5EA

Cowbridge Studio
Bron Y Garn
St Hilary
Cowbridge
CF71 7DP




© Jon James Studio Architecture Ltd.

Figured dimensions only are to be taken from this drawing. All dimensions are to be checked on site before any work is put in hand.

Note u/s of FF level to have acoustic treatment applied as acoustic spec. for impact sound.

Allow for a minimum 12.5mm acoustic or fire board on mf suspension with a minimum 100mm void filled with mineral wool insulation.

Offices (TBC)
WCs reception and circulation areas do not require acoustic upgrades.

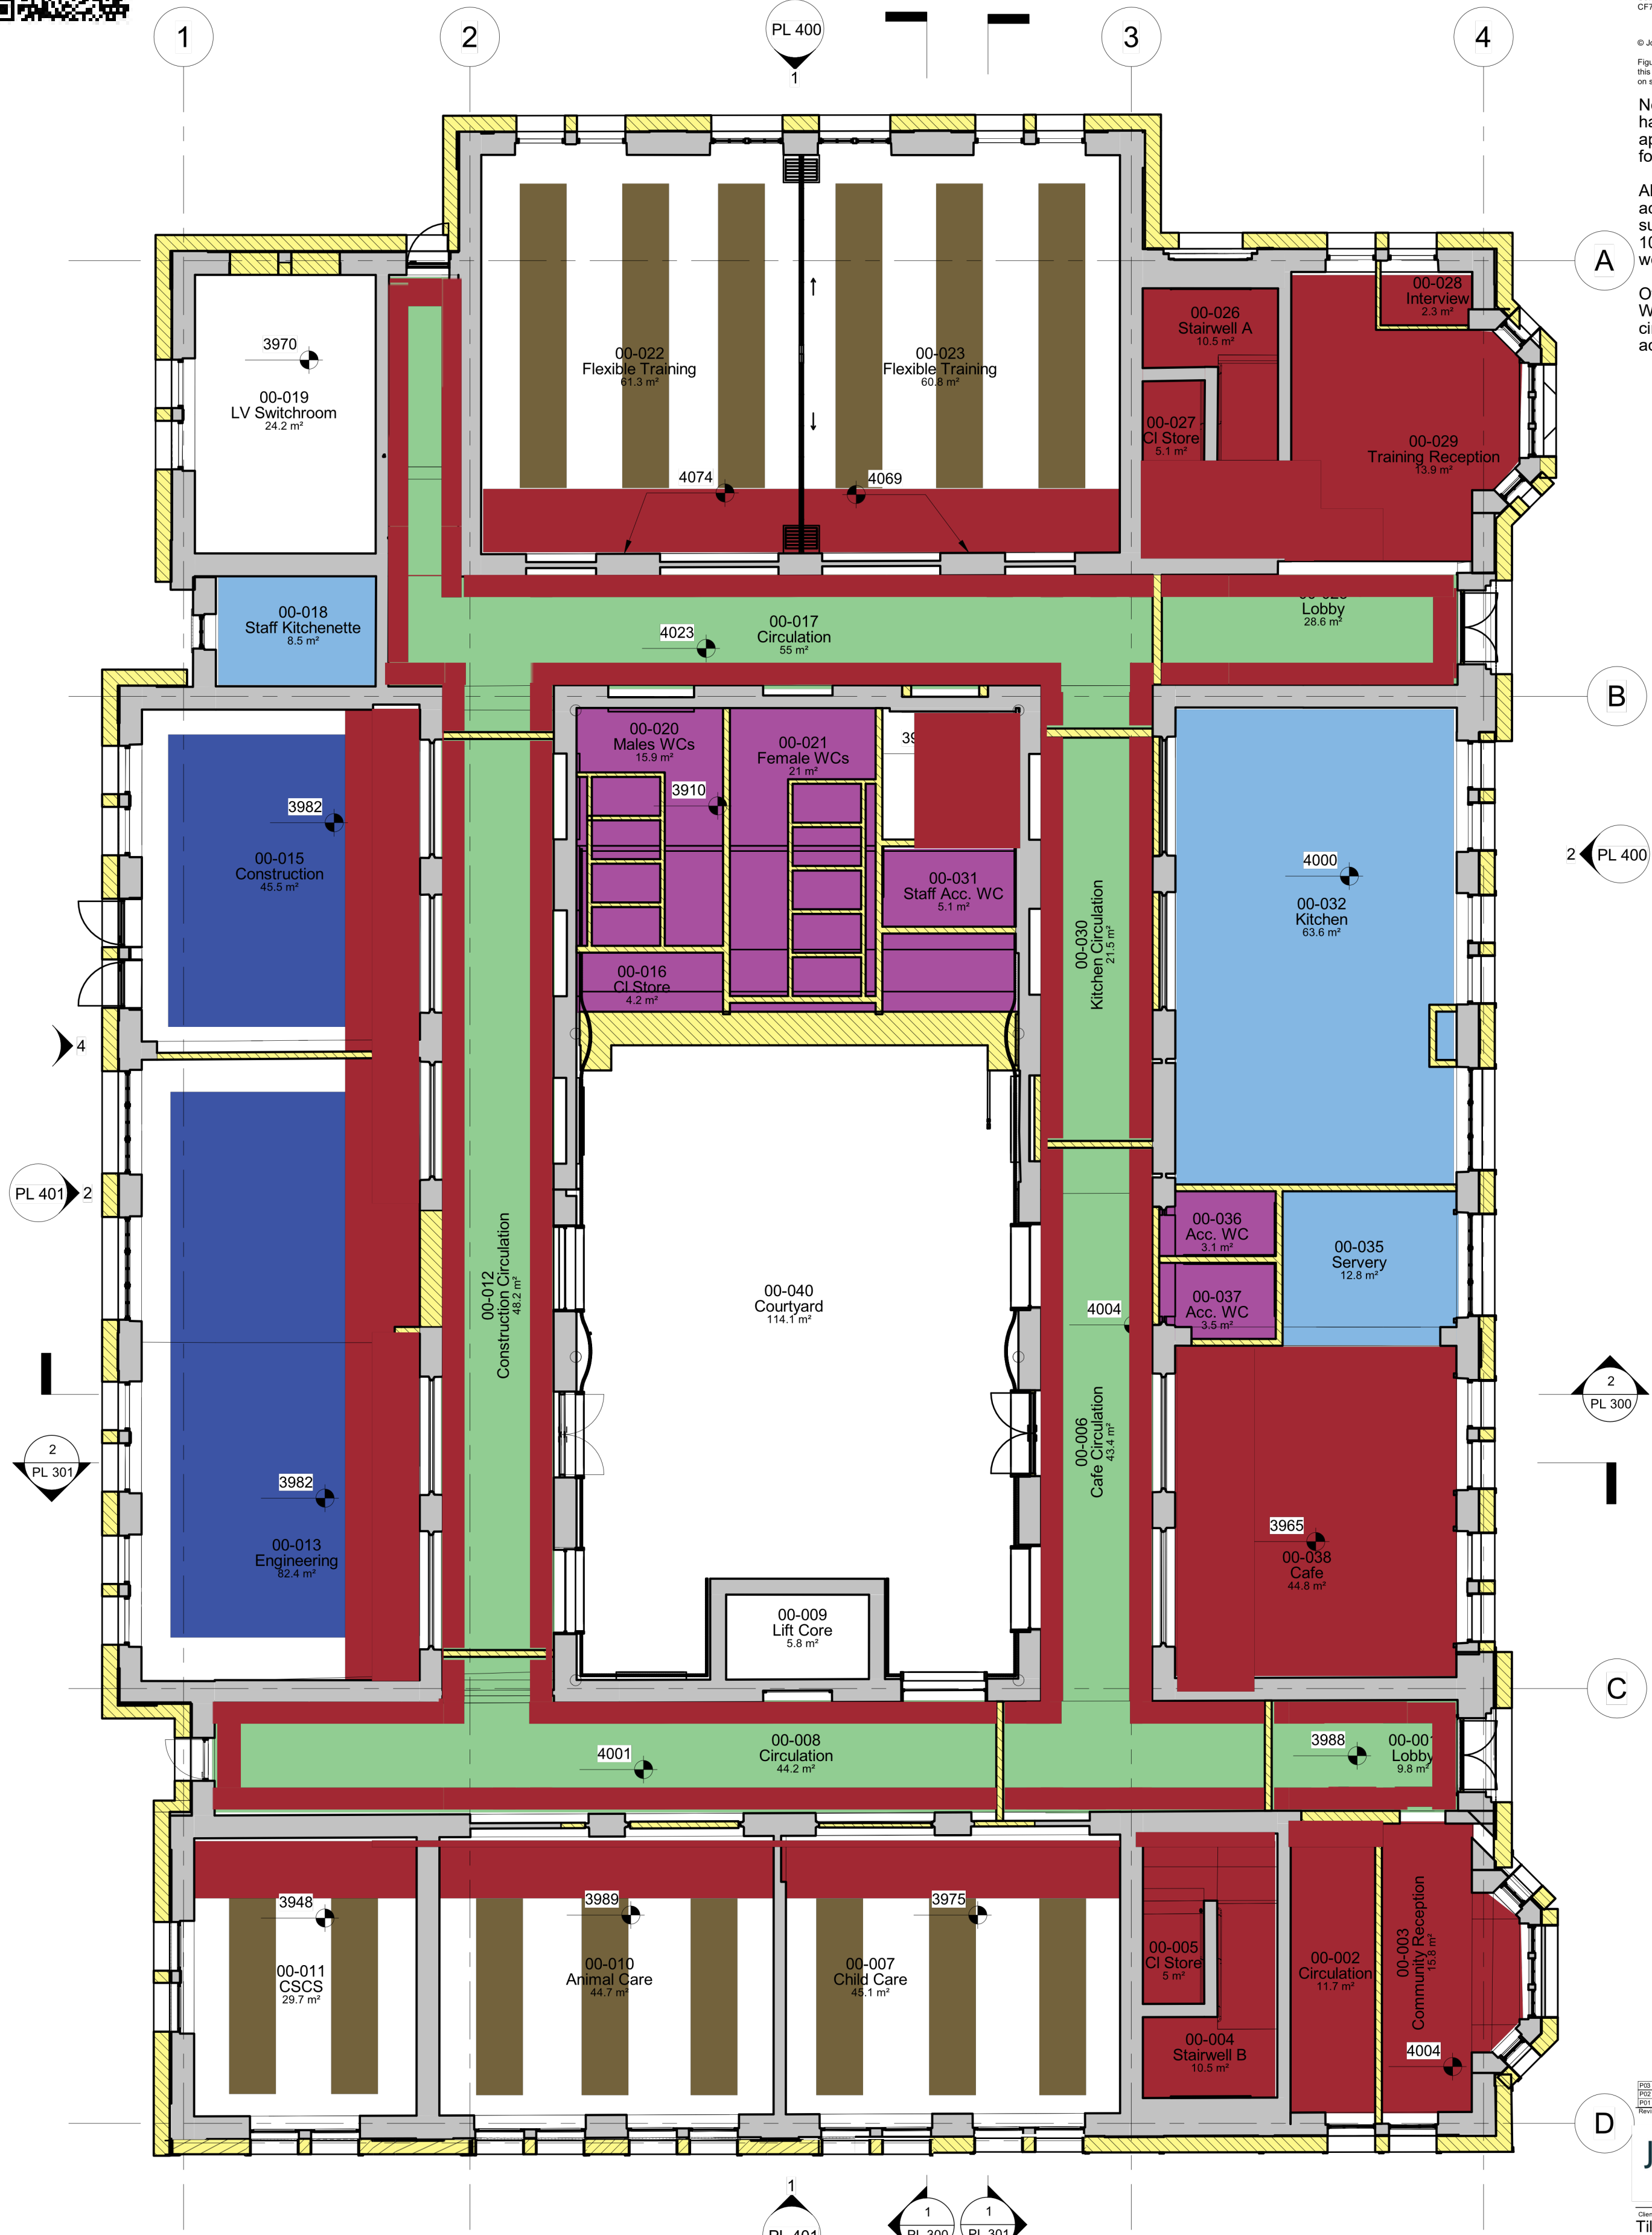

Metal demountable grid acoustic planks

Acoustic/ lighting ceiling rafts type 1 'classrooms'

Hygienic Ceiling tiles

Acoustic raft type 2 'workshop'

Suspended perforated plasterboard ceiling/ bulkheads

Moisture resistant Plasterboard

Vaulted perforated plasterboard ceiling exposed trusses - will also include acoustic baffles

00 - Reflected Ceiling Plan

1 : 100

metres 2 4 6 8 10

1 : 100

POB	Updated	JJ	16.09.25	IS
PO2	Updated to suit layout as per CEM	JJ	02.09.25	IS
PO3	Floor Finishes / RCP Draft Sketch	JJ	18.09.25	IS
Revision	Description	Checked	Date	Drawn

Jon James studio
ARCHITECTURE

Client
Tilbury Douglas Construction Ltd.

Job Title
Education Library & Resource Centre

Drawing Title
Ground Floor
Reflected Ceiling Plan

Scale
1 : 100 @A2

Job No.
100654

Drawing No.
0211

BIM Level 2 File Name:
100654-JJA-01-00-D-A-0211

Work Stage
RIBA Stage 3

Status
S4

Rev
P03