




Cardiff Studio
The Maltings
East Tyndall Street
Cardiff
CF24 5EA

Cowbridge Studio
Bron Y Garn
St. Hilary
Cowbridge
CF71 7DP

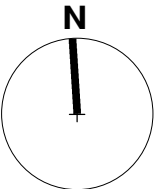


© Jon James Studio Architecture Ltd.

Figured dimensions only are to be taken from this drawing. All dimensions are to be checked on site before any work is put in hand.

KEY

	Existing Wall
	Proposed Wall
SVP	Soil Vent Pipe
RWP	Rainwater Pipe
	Spot elevation
---	Overhead
RL	Roof Light
	Proposed Demolition

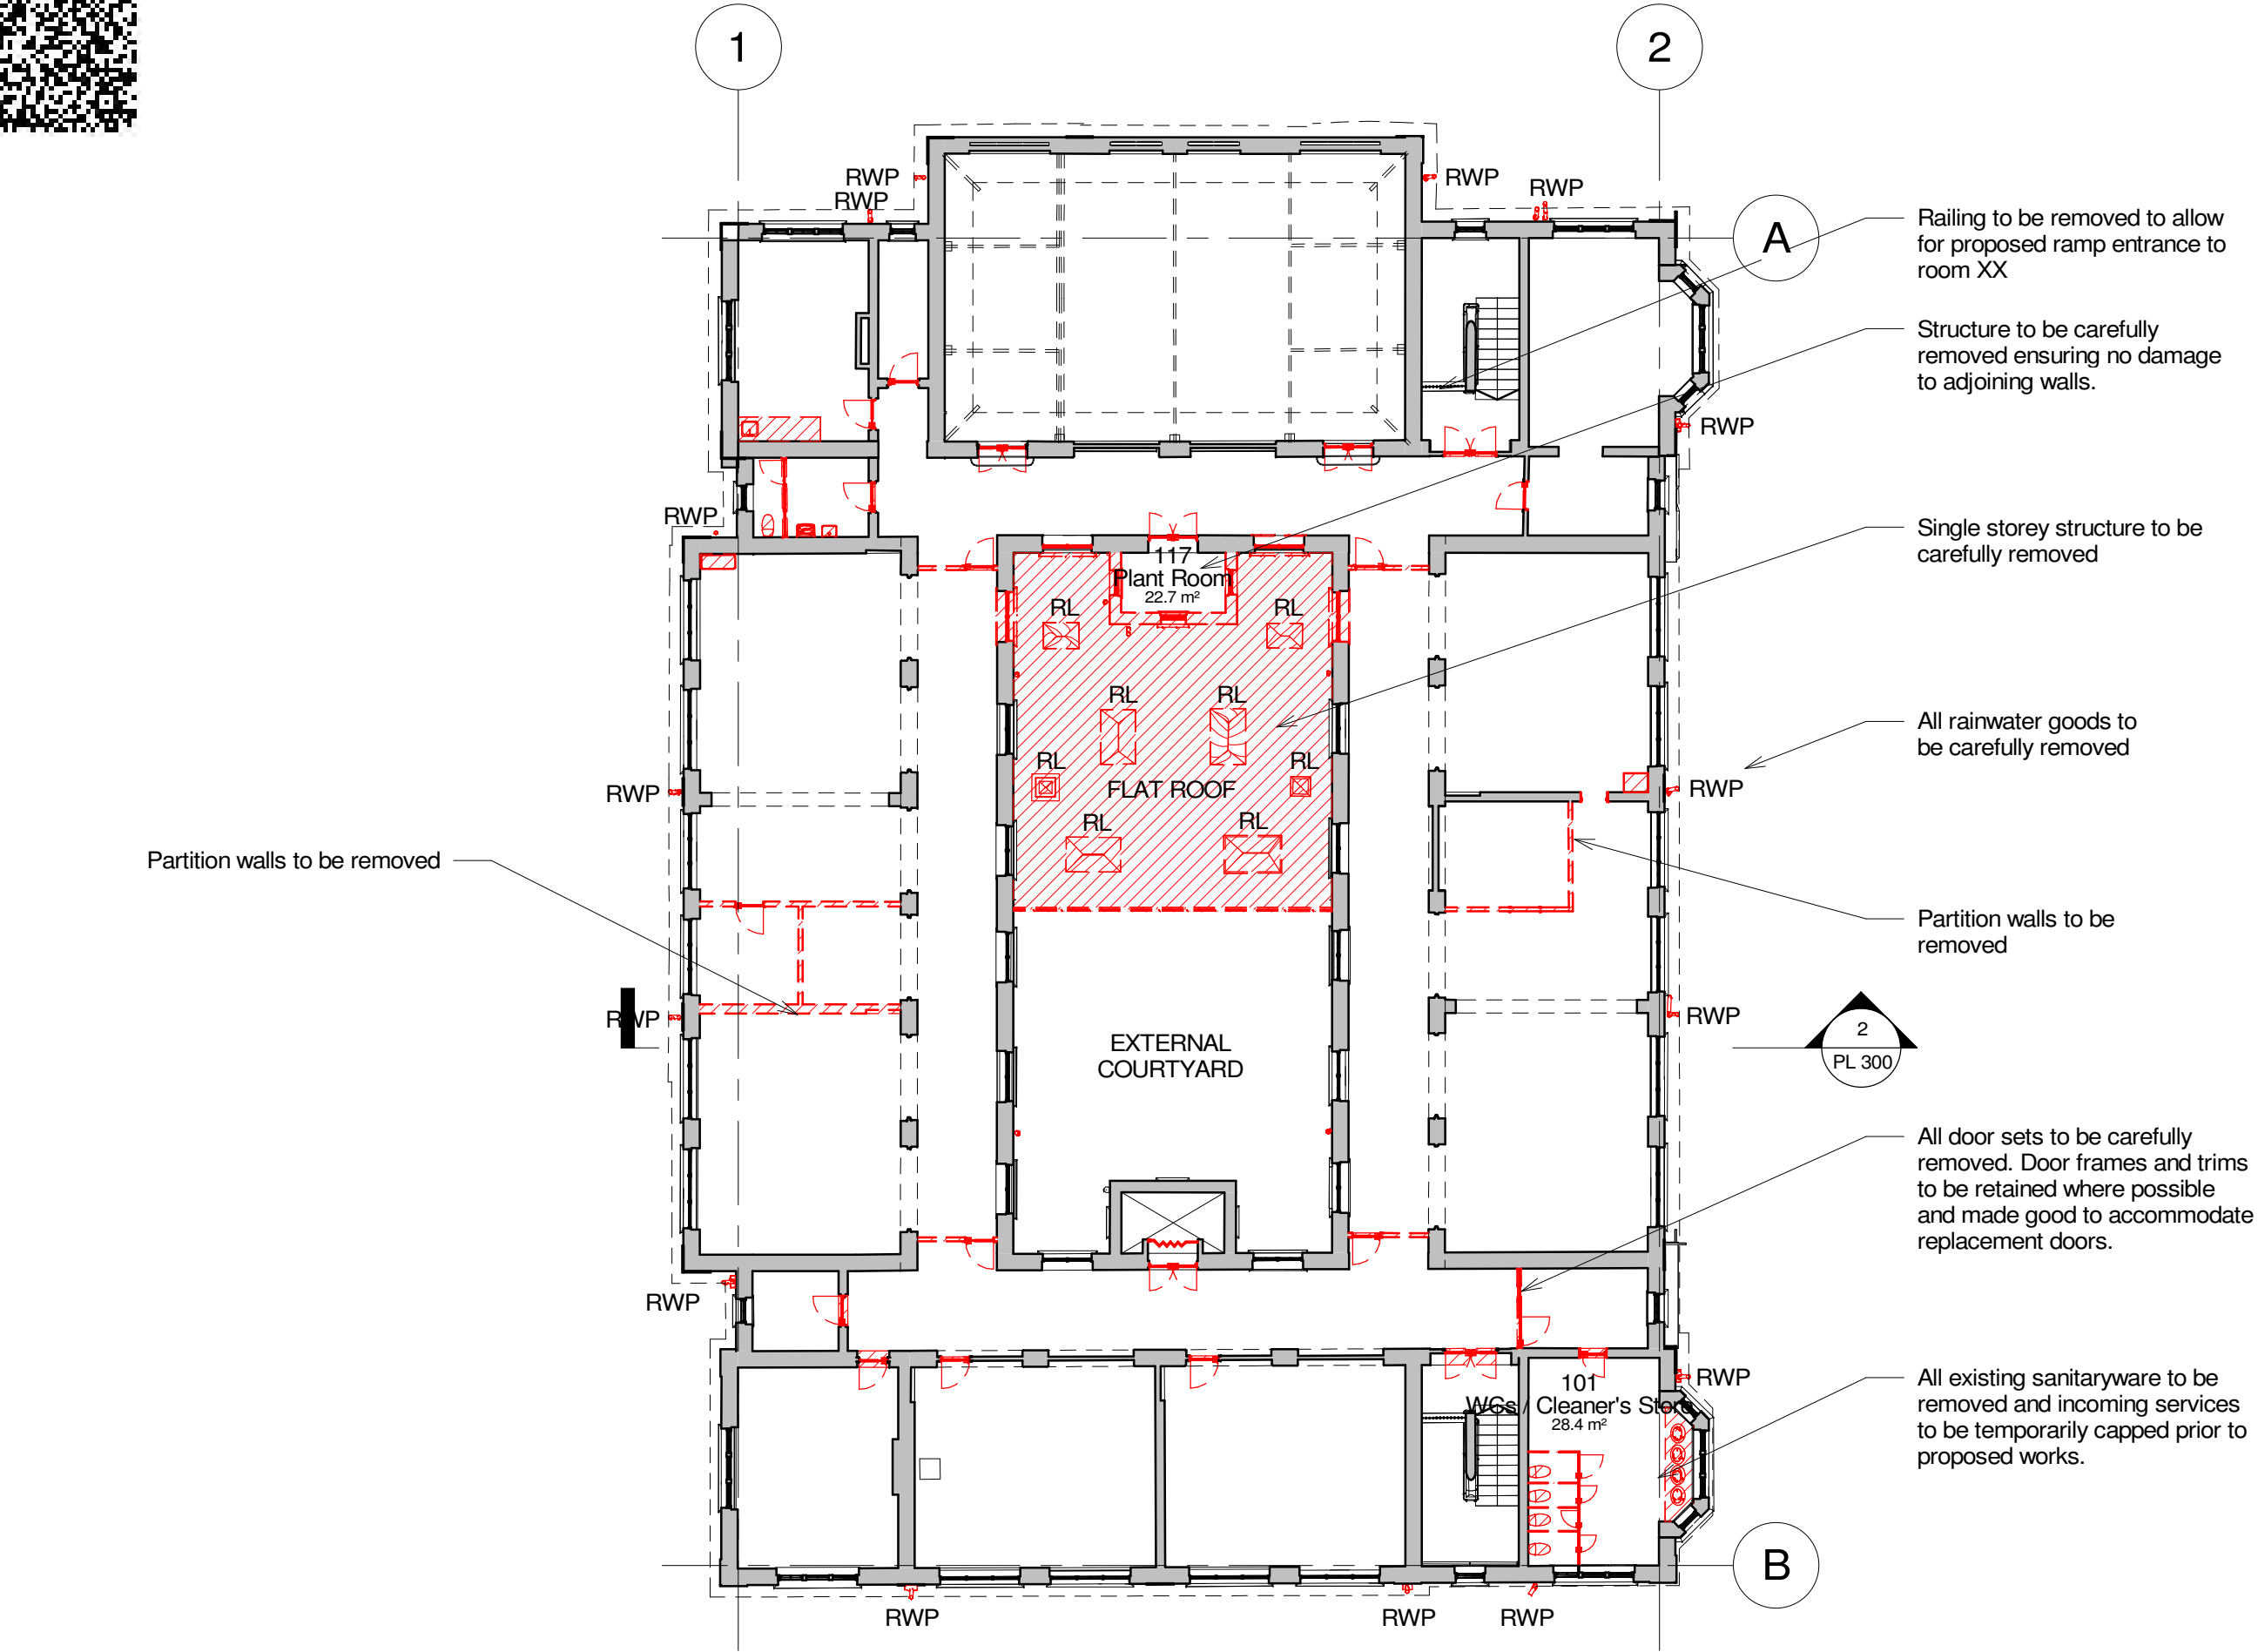

01 - Demolition Works First Floor Plan

1 : 200

metres 4 8 12 16 20

1 : 200

A	RIBA Stage 2 Pack	CD	21.07.25	IS
Revision	Description	Checked	Date	Drawn

Jon James studio
ARCHITECTURE

Client
Tilbury Douglas Construction Ltd.

Job Title
Skills Centre & Vocational Hub

Drawing Title
Demolition Works First Floor Plan

Scale	
As indicated @A3	
Job No	Drawing No
1066	PL 051
Status	Rev
RIBA Stage 2	A