

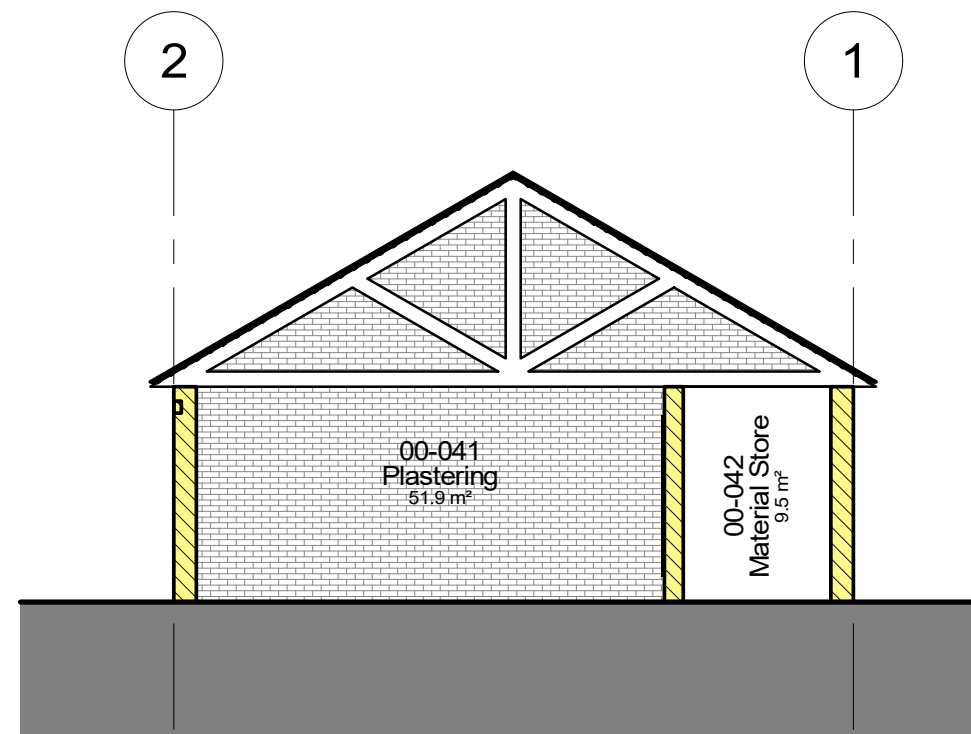
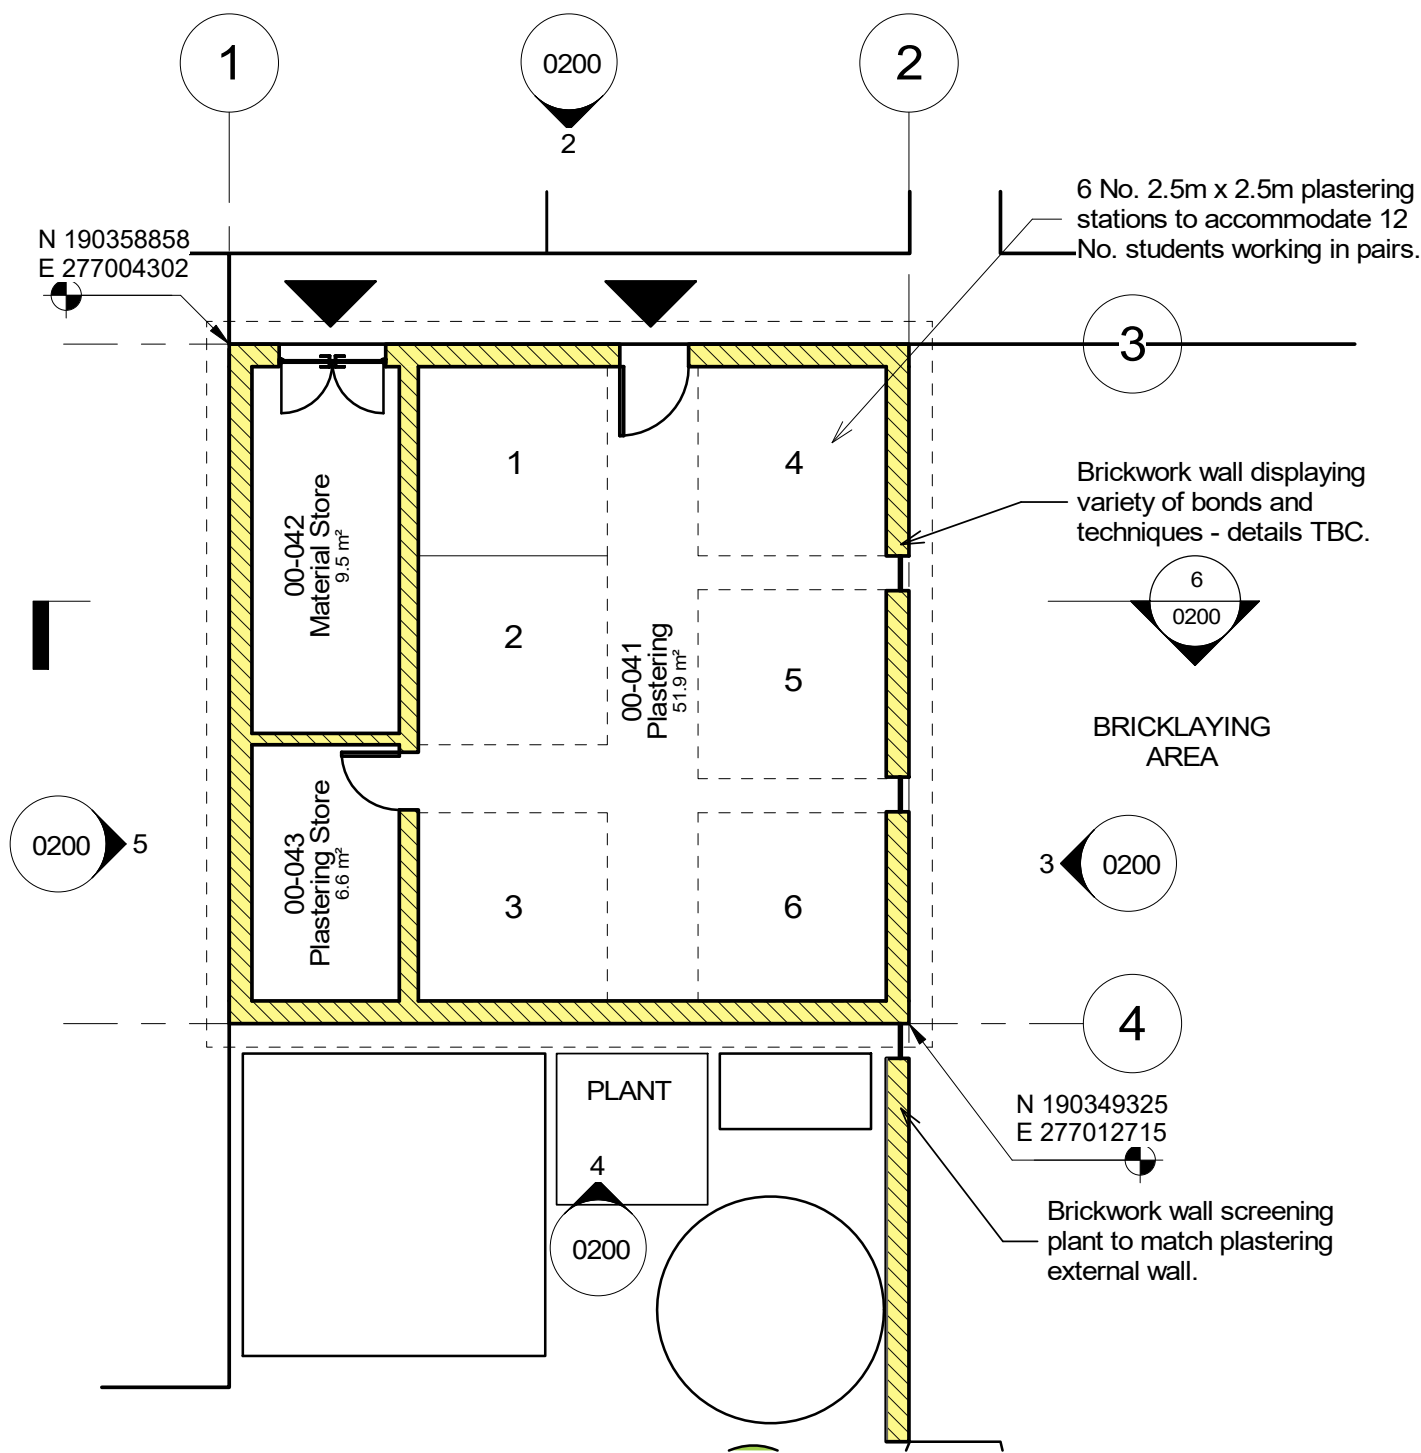


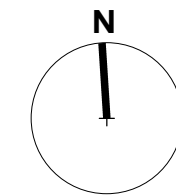

Plastering Section

1 : 100

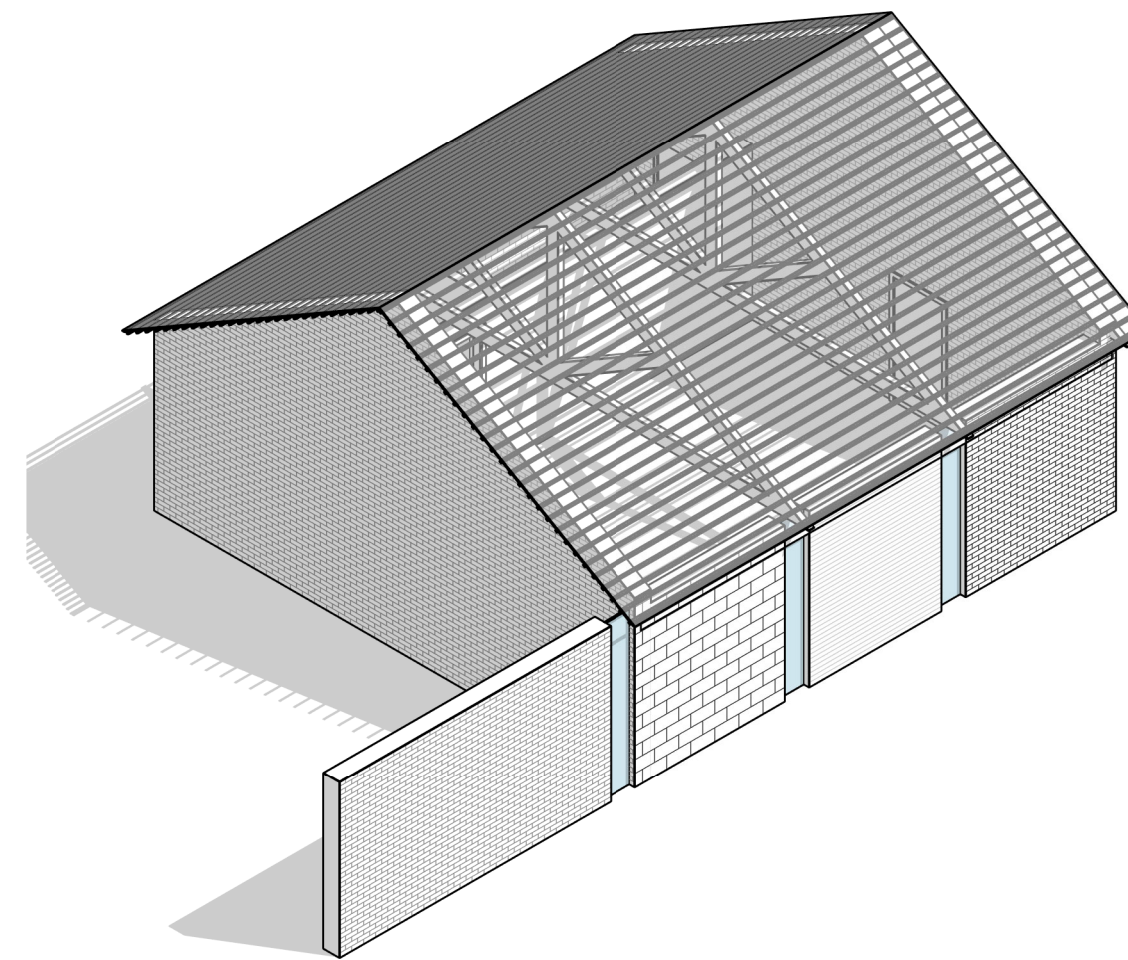

Plastering Axonometric

NOTES:


- Structural Engineer to advise on movement joint locations.

**00 - Proposed Ground Floor Plan
Plastering**

1 : 100



Showcase brickwork wall to demonstrate a range of bonding patterns and construction techniques, comparable to the attached reference image. Final detailed design to be confirmed in consultation with the end user.

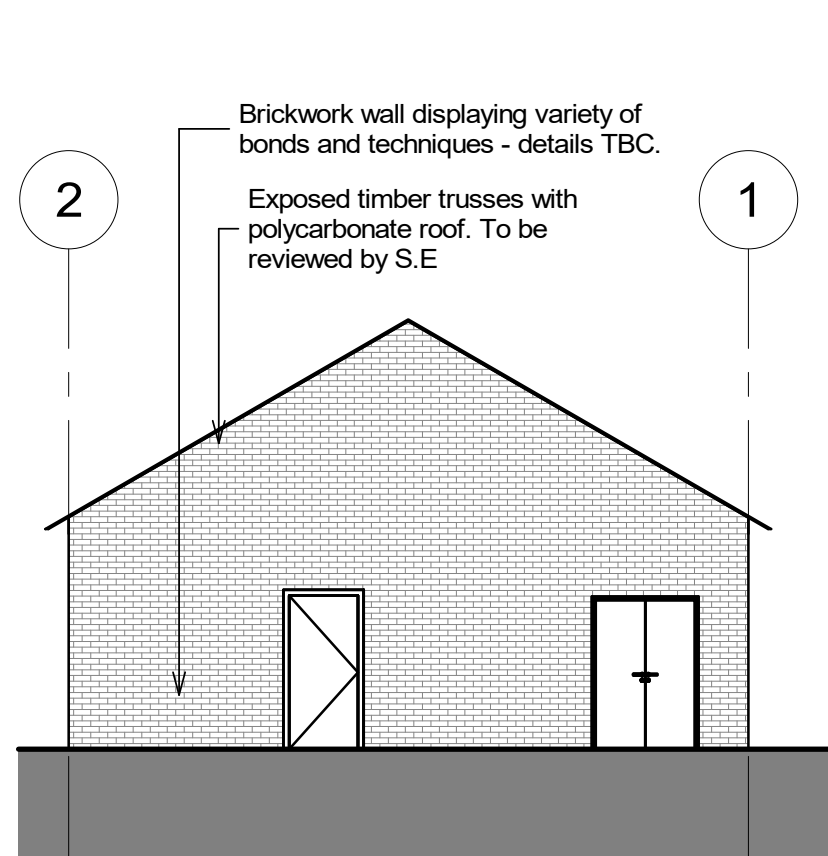


Plastering North Elevation

1 : 100


metres 2 4 6 8 10

1 : 100

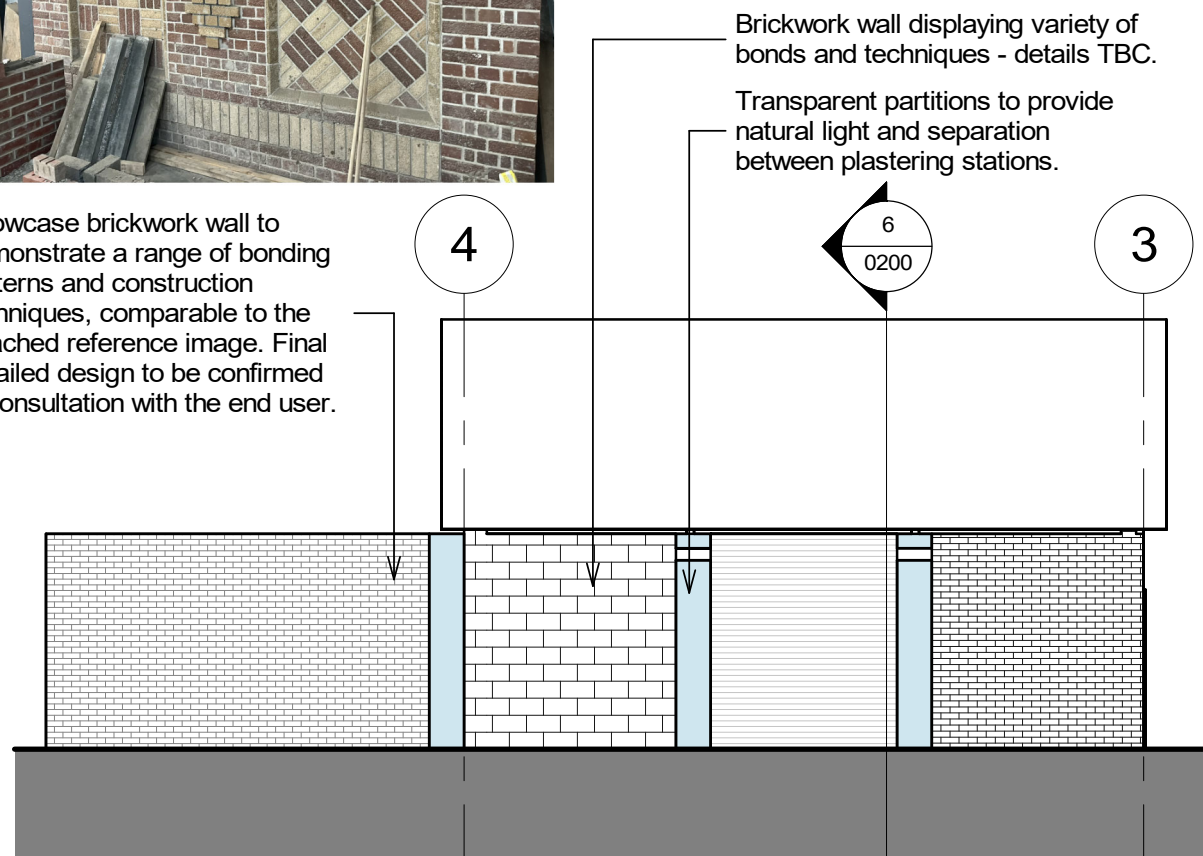


Plastering East Elevation

1 : 100

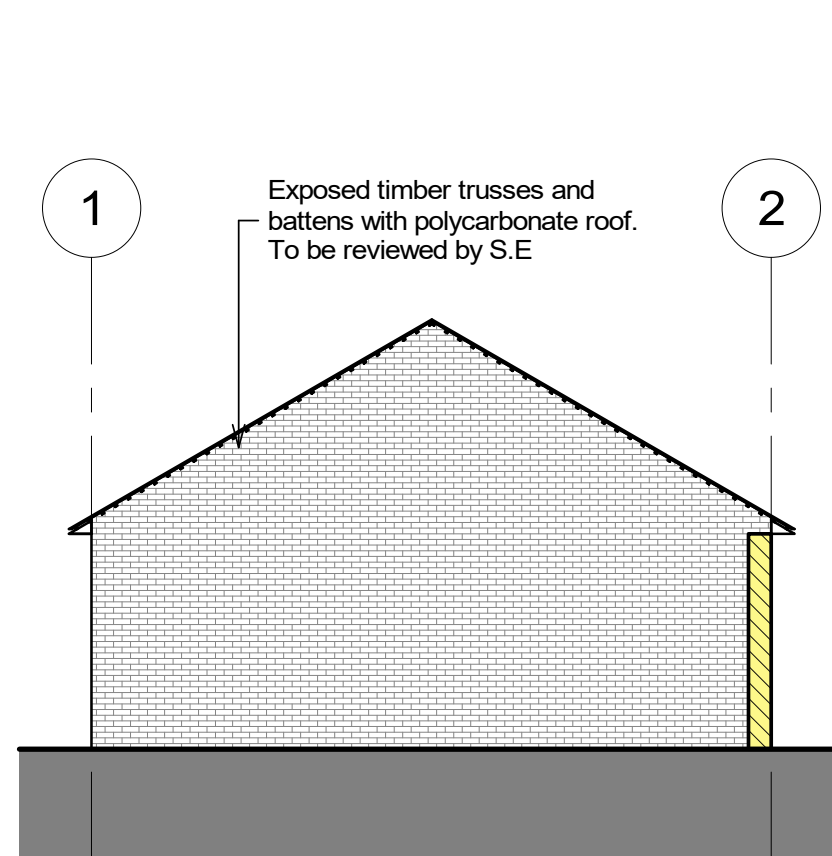

Plastering South Elevation

1 : 100

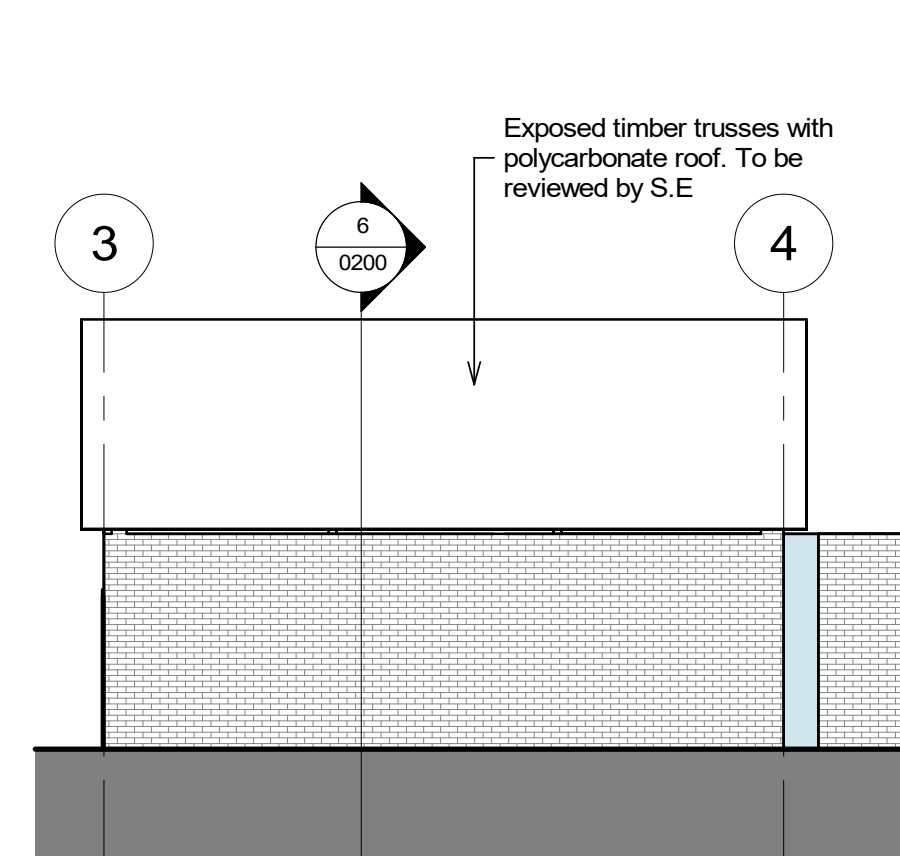

Plastering West Elevation

1 : 100

PO3	Planning Issue	LJ	23.09.25	CD
PO2	Stage 3 Issue	LJ	10.09.25	CD
PO1	Sketch	LJ	02.09.25	RS
Revision	Description	Checked	Date	Drawn

Jon James studio
ARCHITECTURE

Client
Tilbury Douglas Construction Ltd.

Job Title
Education Library & Resource Centre

Drawing Title
Plastering Proposed Plans and Elevations

Scale
1 : 100 @A2

Job No.
100654

Drawing No.
0200

BIM Level 2 File Name:
100654-JJA-02-ZZ-D-A-0200

Work Stage
RIBA Stage 3

Status
S4

Rev
P03