




Cardiff Studio
The Mailings
East Tyndall Street
Cardiff
CF24 5EA

Cowbridge Studio
Bron Y Garn
St Hilary
Cowbridge
CF71 7DP

© Jon James Studio Architecture Ltd.
Figured dimensions only are to be taken from
this drawing. All dimensions are to be checked
on site before any work is put in hand.

KEY

- Brickwork
- Clay Tiles
- Pebbledash
- Timber louvres
- Glazed window
- SVP Soil Vent Pipe
- RWP Rainwater Pipe

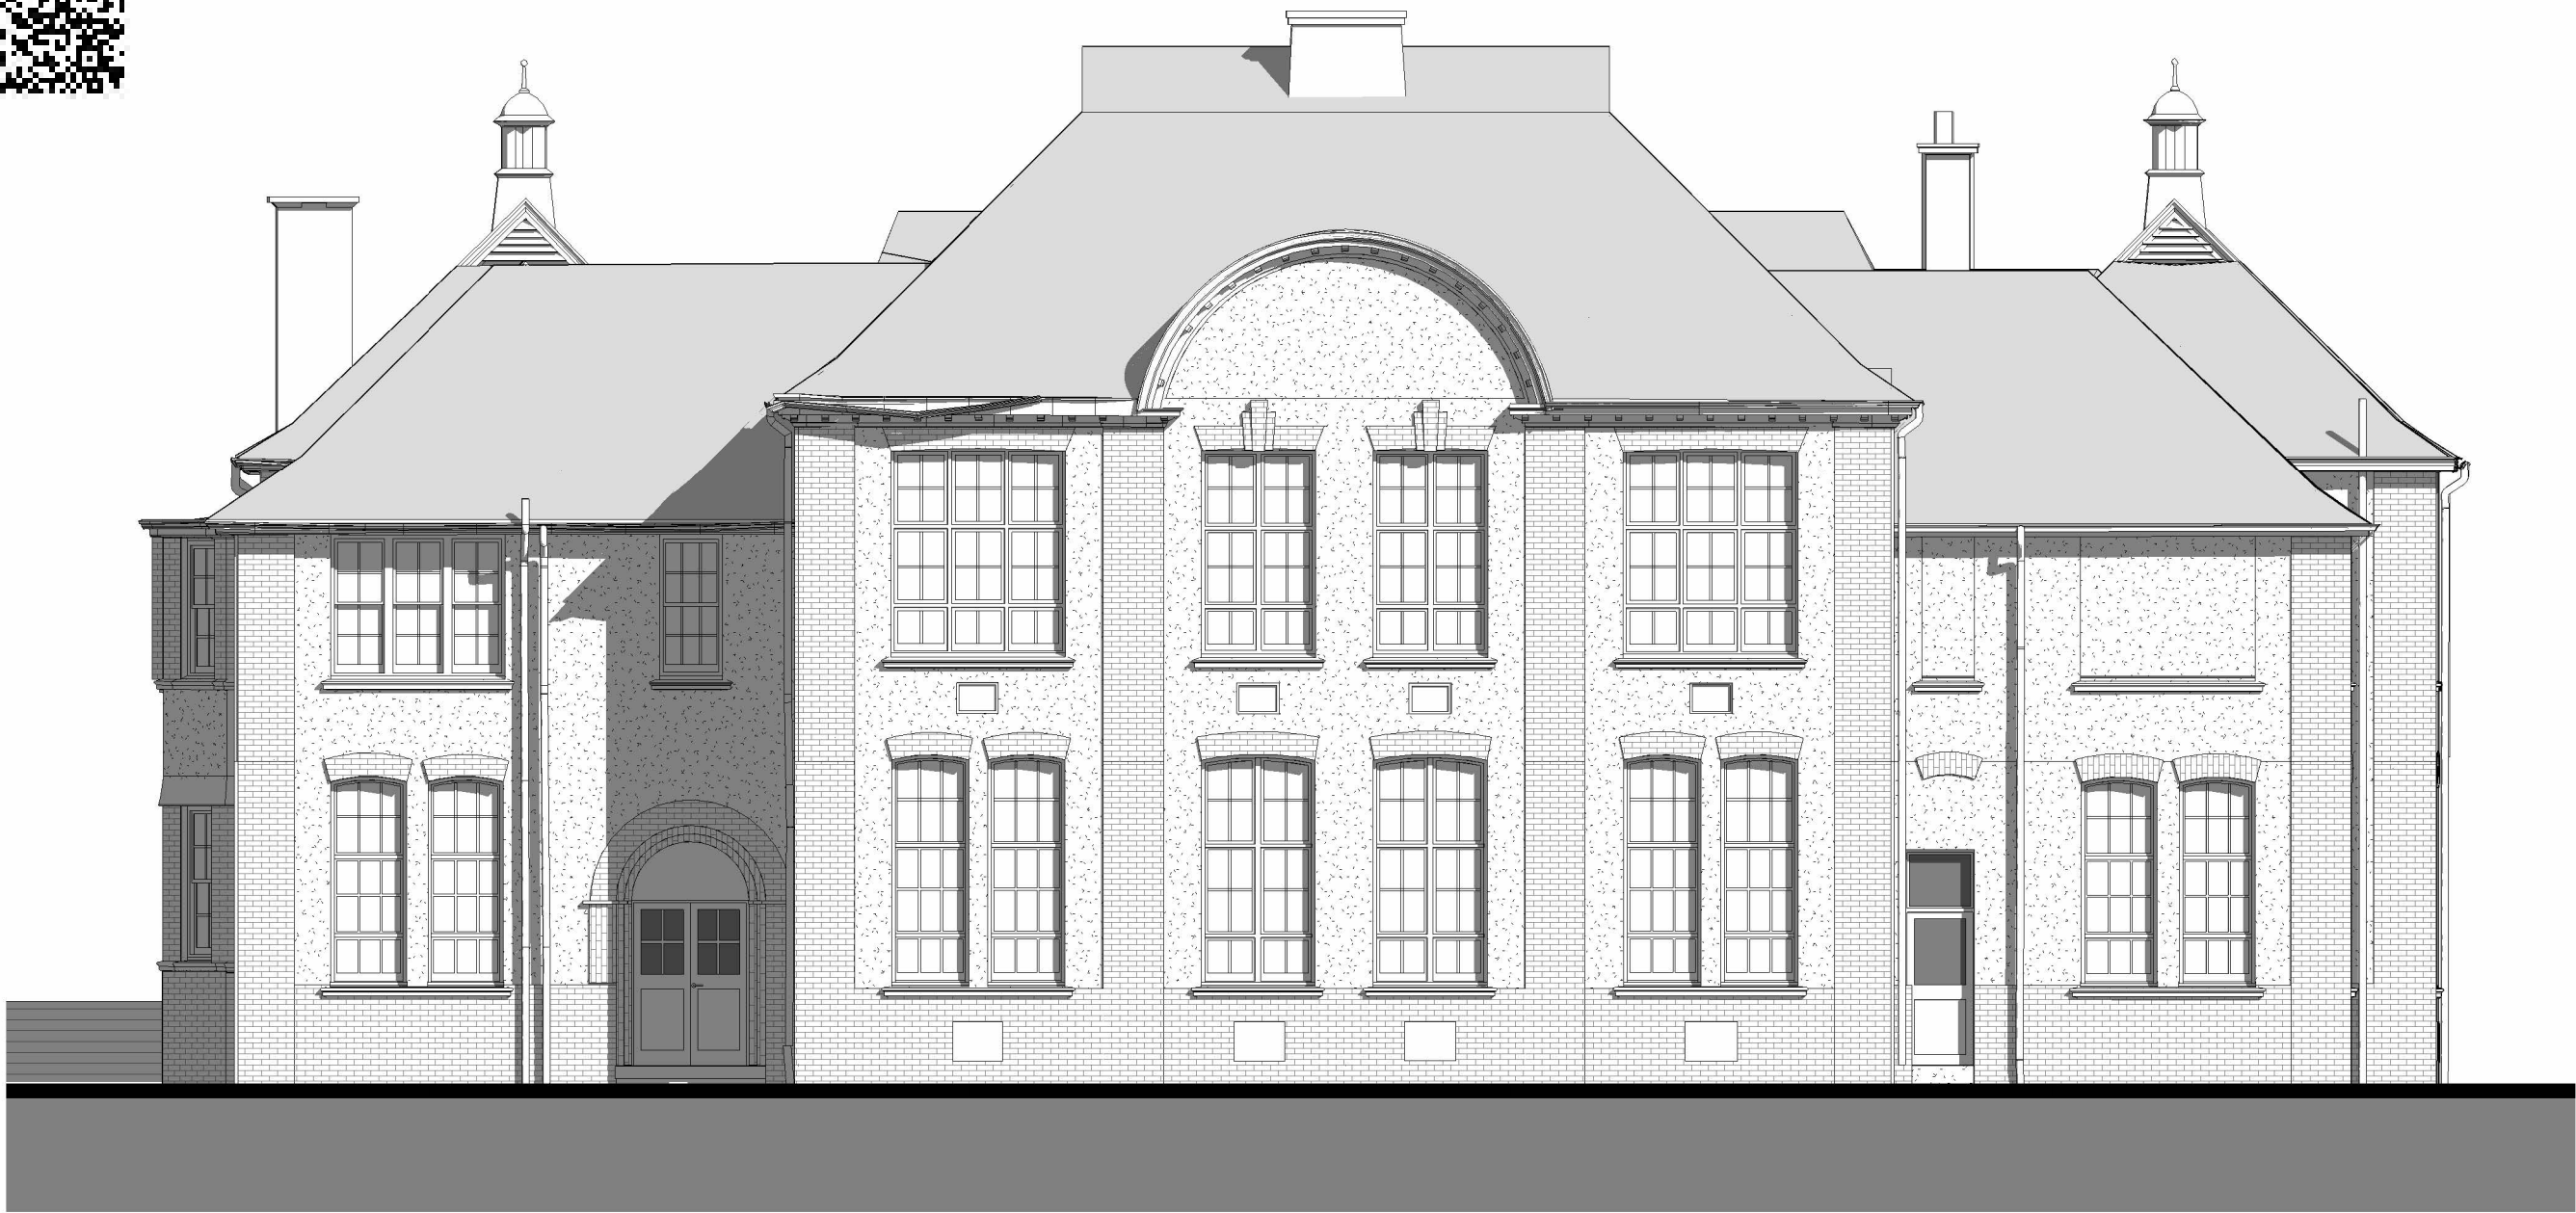

Existing North Elevation

1 : 100



Existing East Elevation

1 : 100

metres 2 4 6 8 10

1 : 100

PD2	Planning Submission	JJ	22.09.25	IS
PD1	RIBA Stage 2 Pack	CO	21.07.25	IS
Revision	Description	Checked	Date	Drawn

Jon James studio
ARCHITECTURE

Client
Tilbury Douglas Construction Ltd.

Job Title
Education Library & Resource
Centre

Drawing Title
Existing North and East
Elevations

Scale
1 : 100 @A2

Job No. Drawing No.
100654 0040

BIM Level 2 File Name:
100654-JJA-01-ZZ-D-A-0040

Work Stage Status Rev
RIBA Stage 3 S4 P02