

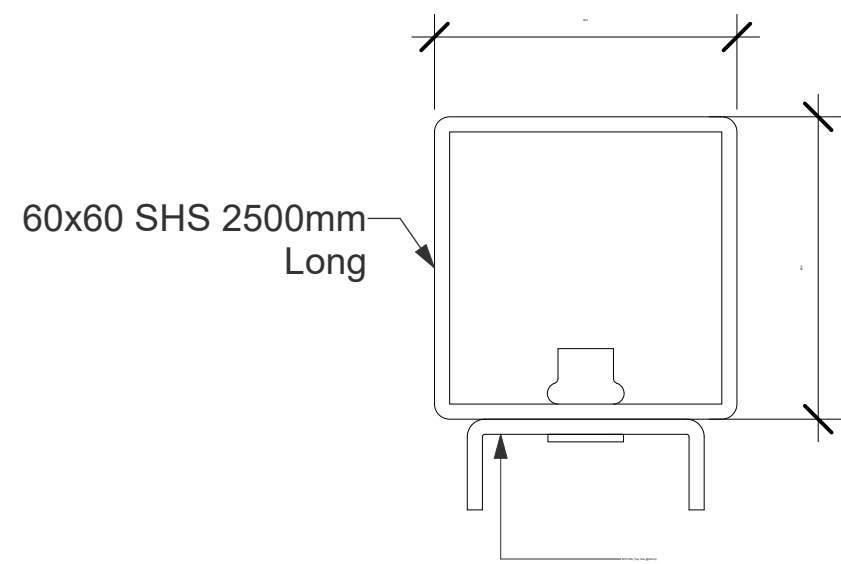


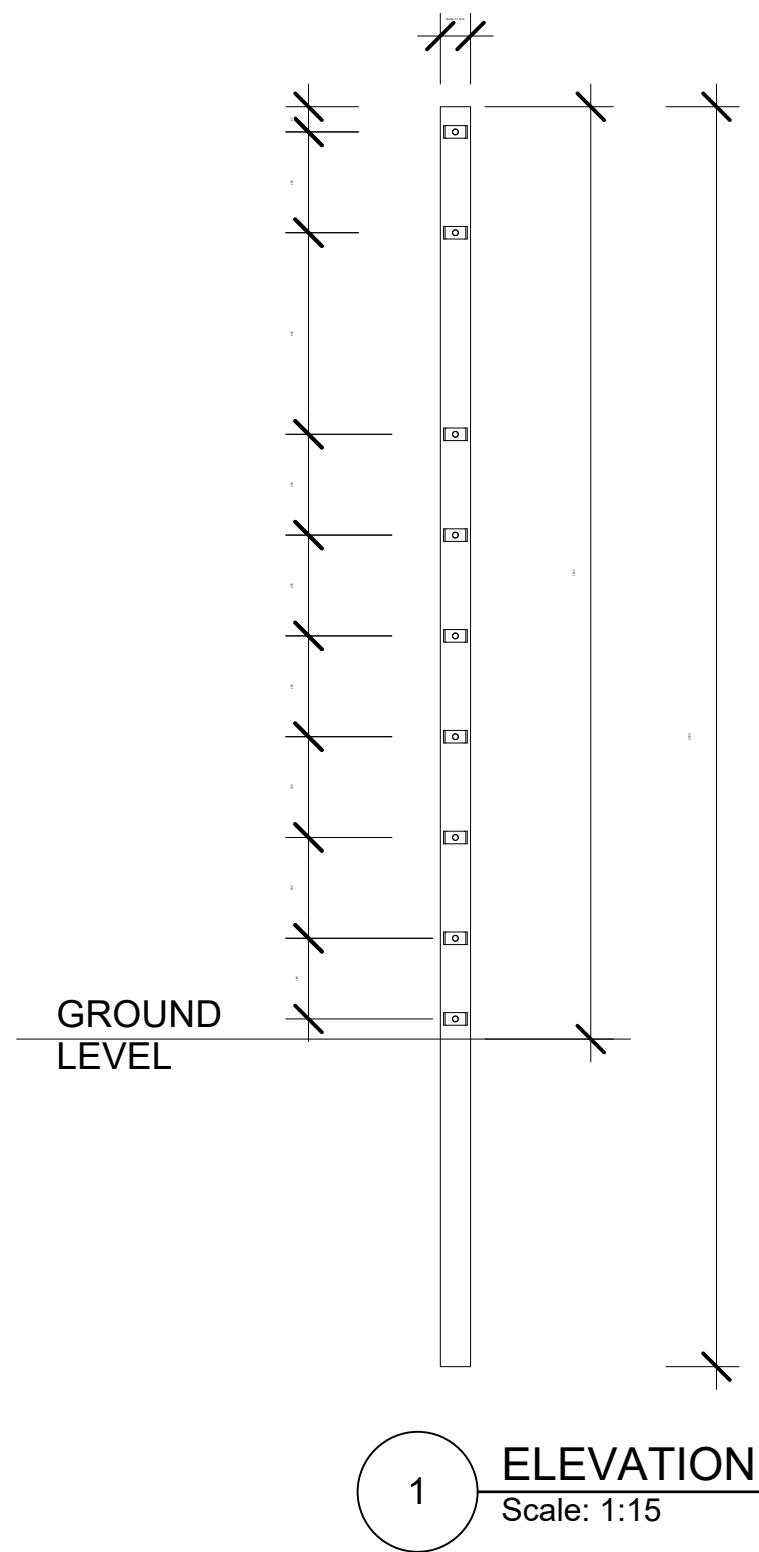


ENLARGED VIEW ON PLAN
LASER: XP1U318PGNNN001
USE 60x60mm PRE GALV SHS
UNIPLAN PART: P6060152500PGC


1.8m INTERMEDIATE POST TO SUIT 1830 FENCE SPORTS HYBRIDS CLIPPING

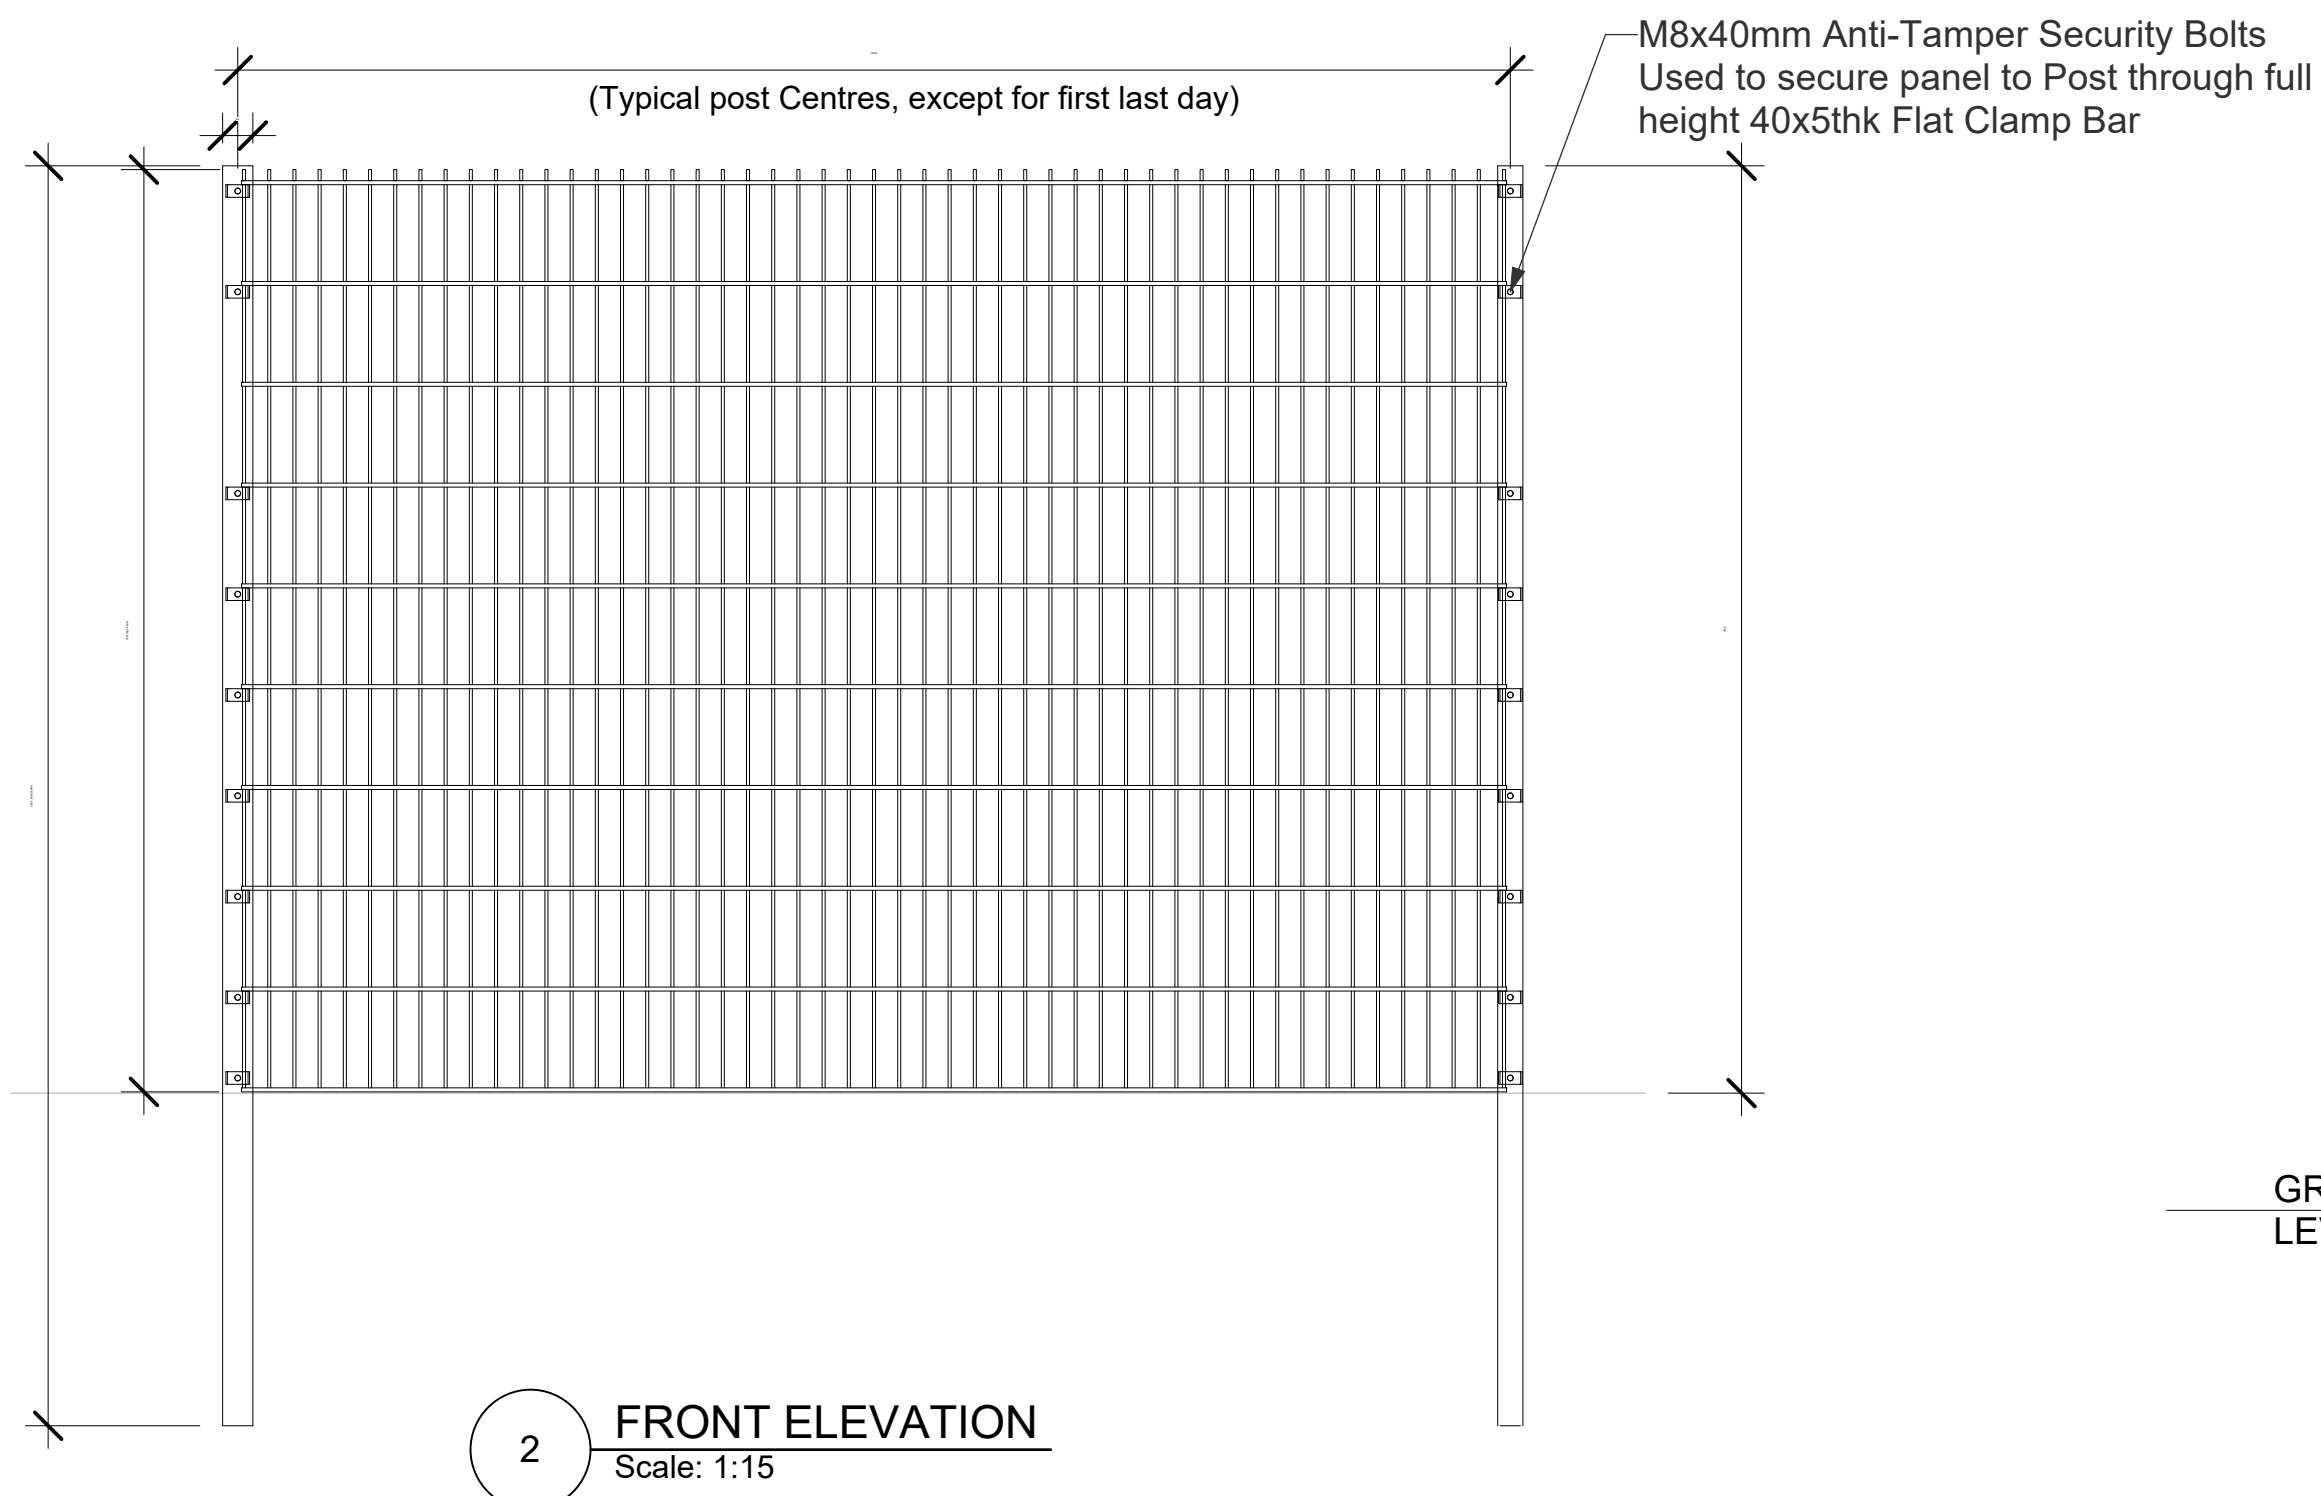

STANDARD 1.8m HIGH DUO8 FENCING BAY - SPORTS HYBRID CLIPPING
1.8M HIGH DUO8 BAY DETAIL GENERAL ARRANGEMENT



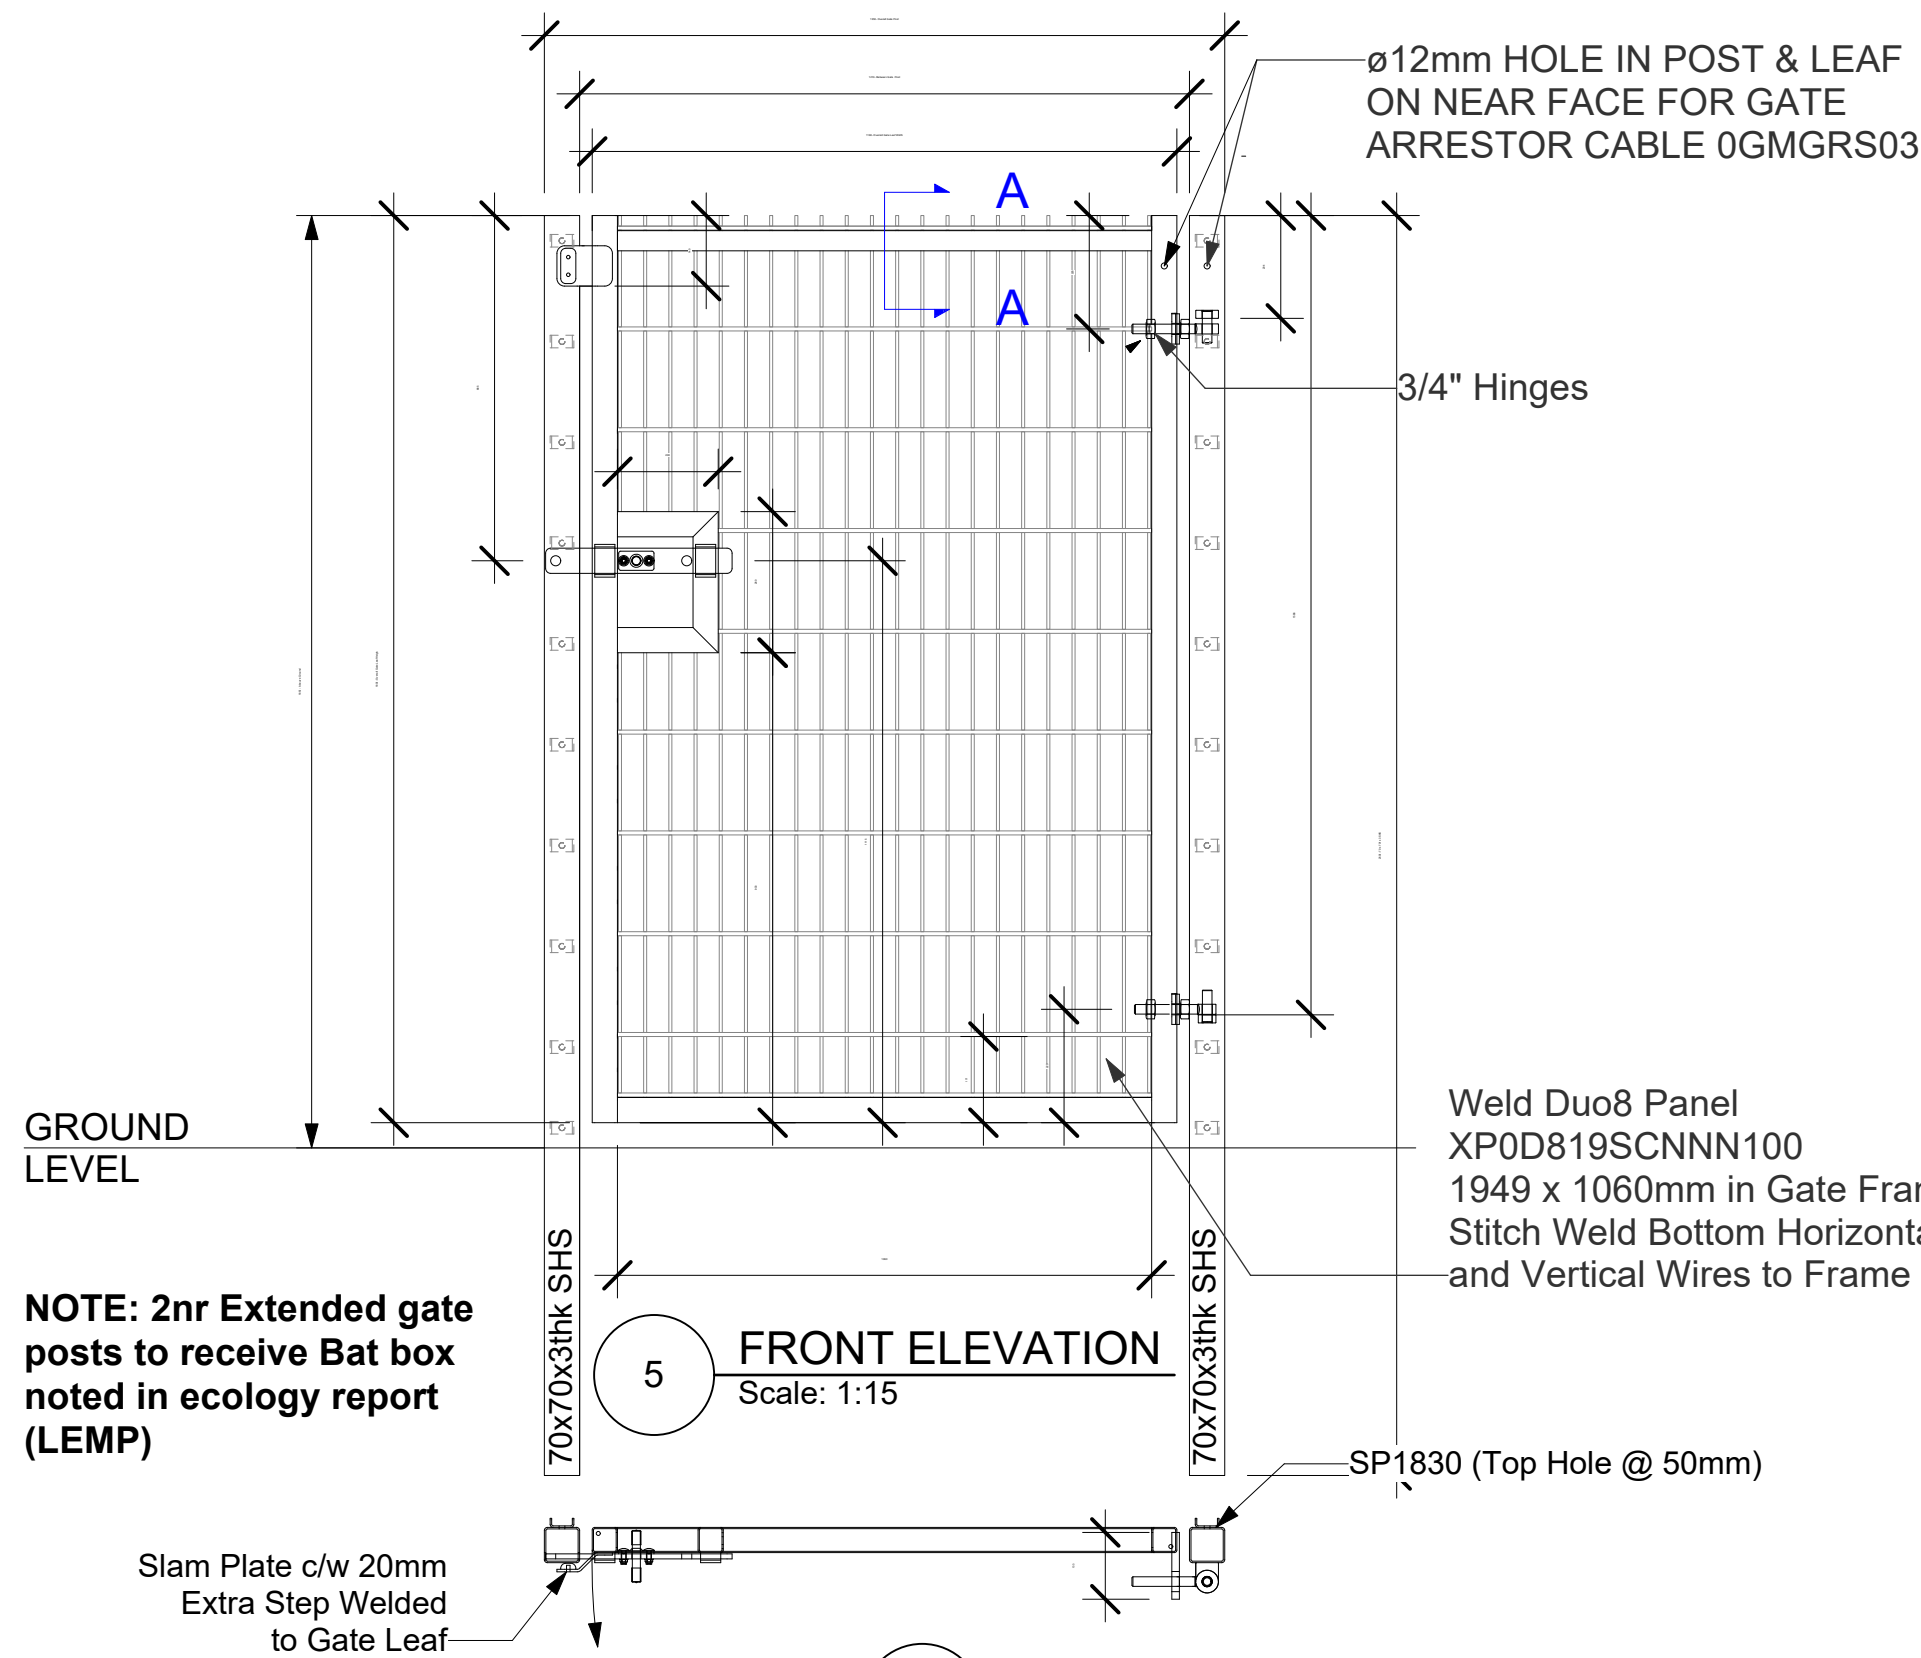


3 PLAN VIEW
Scale: 1:15

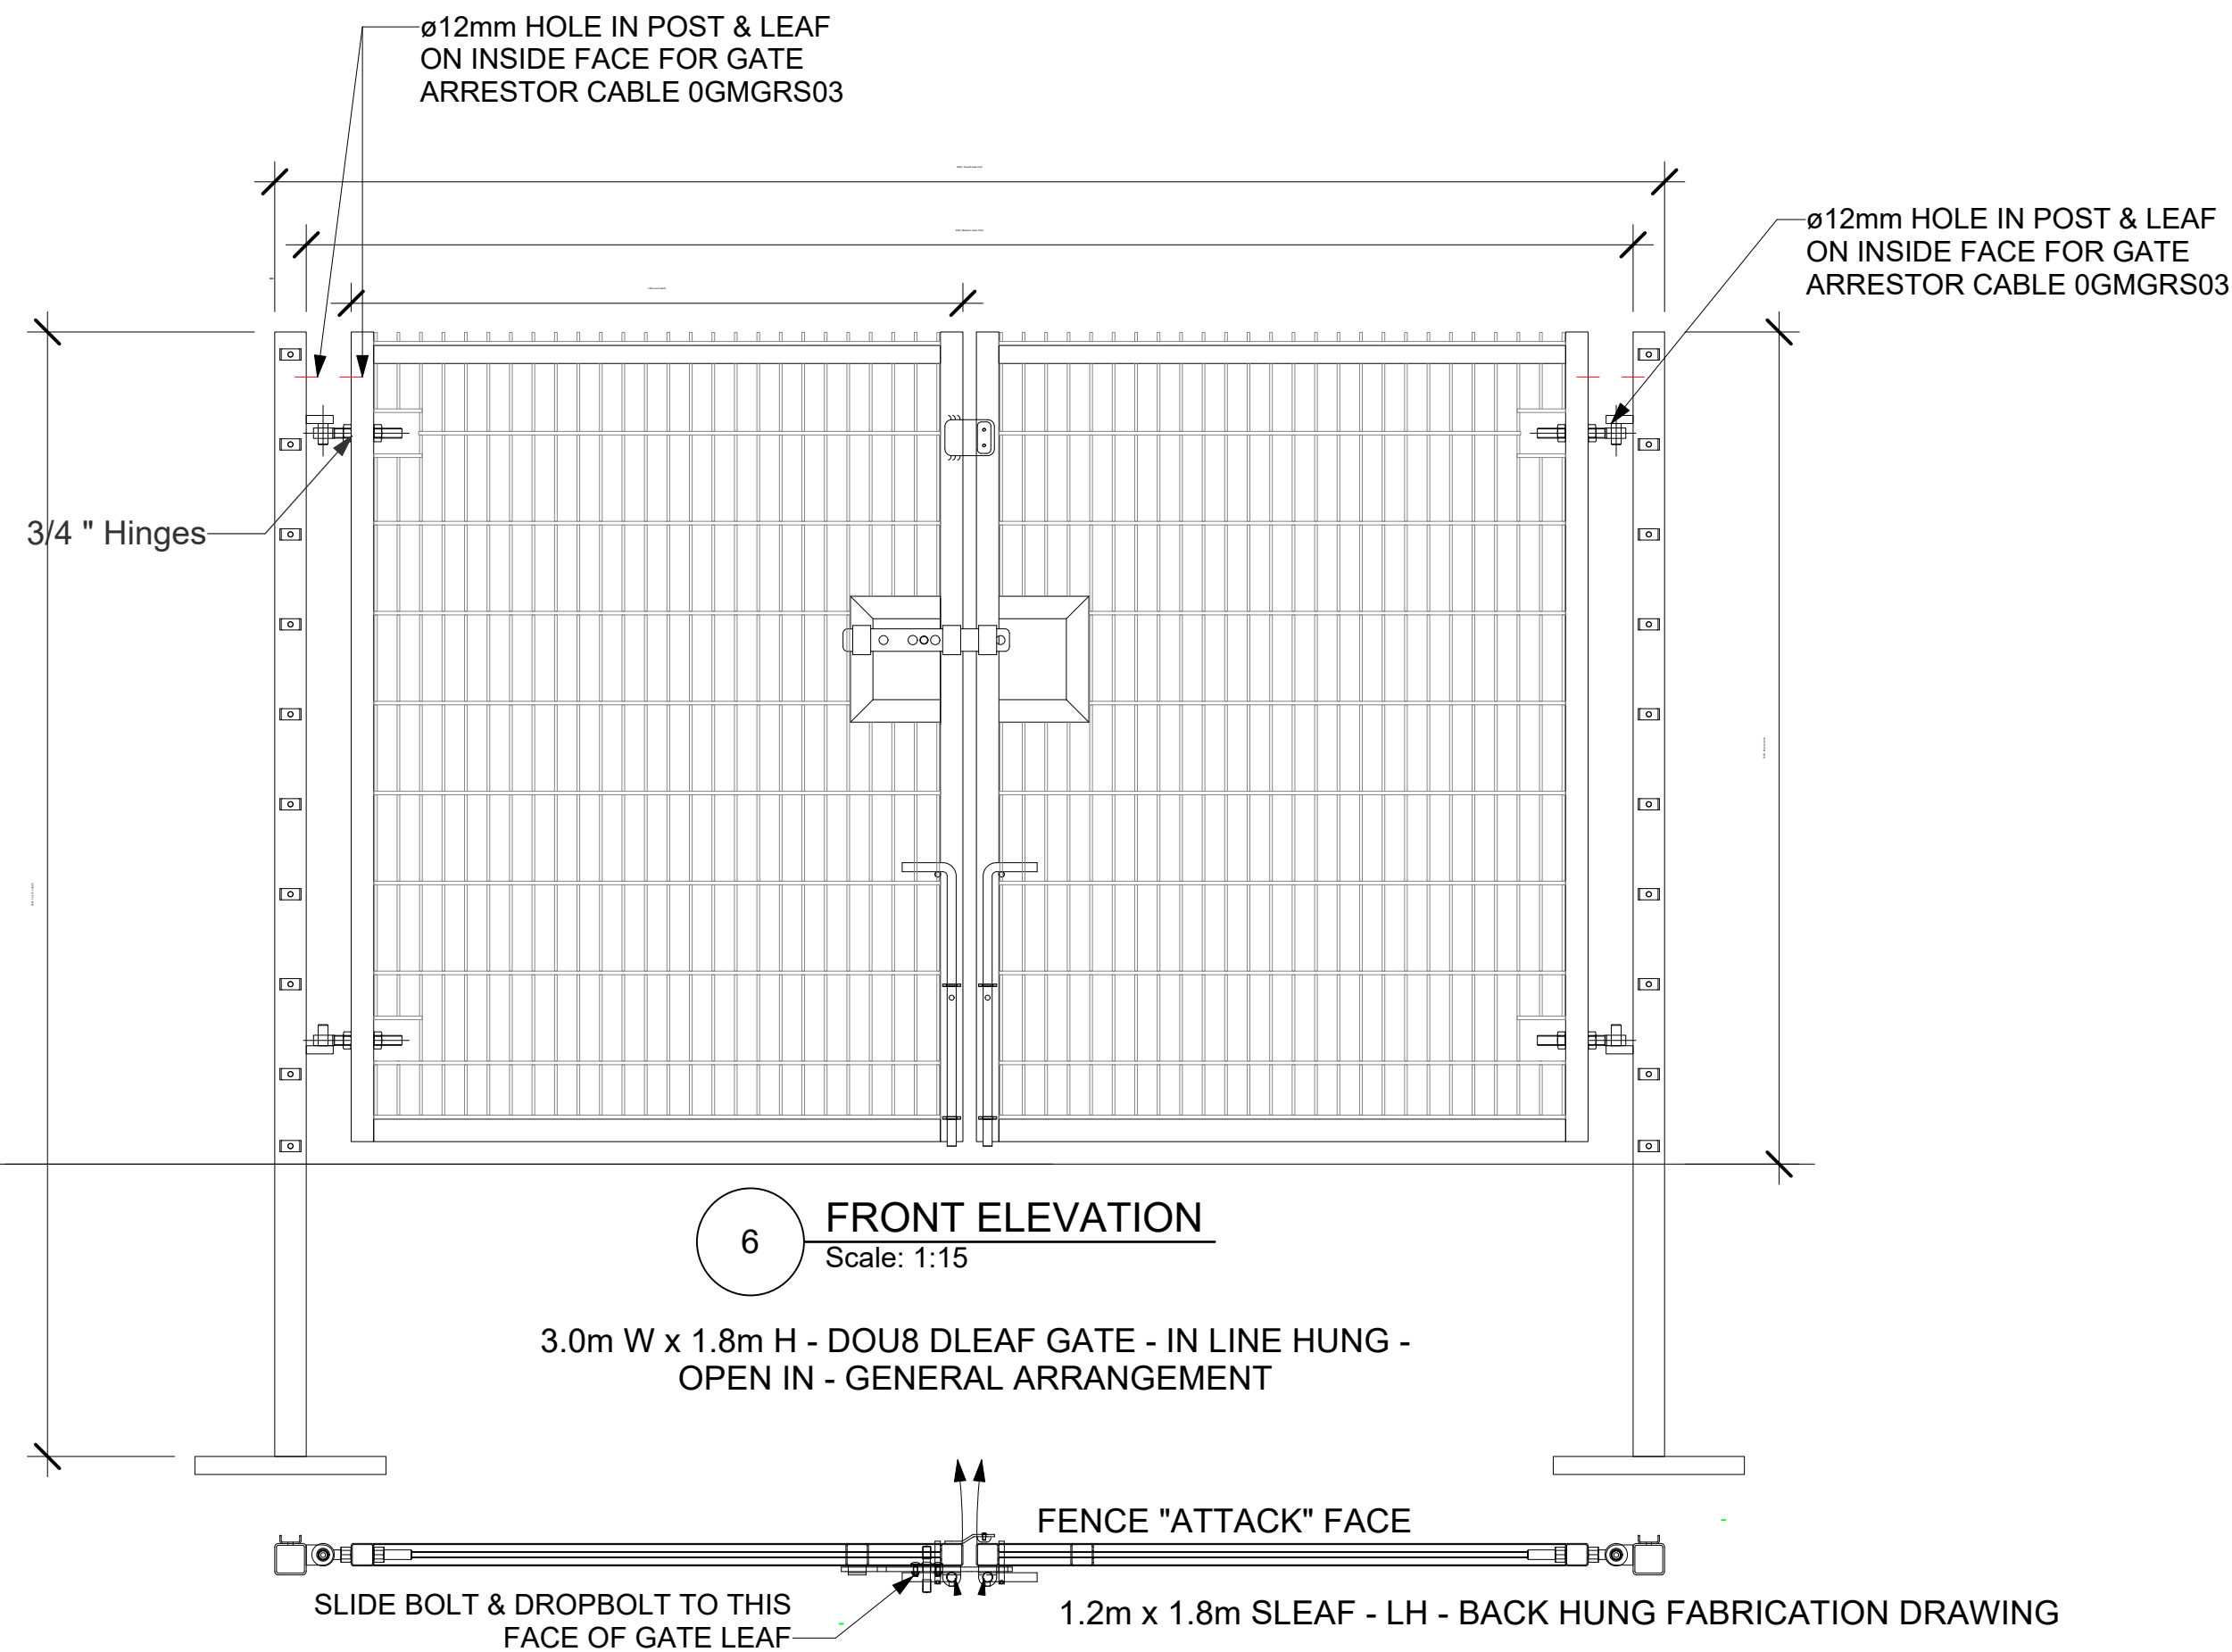

6 FRONT ELEVATION
Scale: 1:15

3.0m W x 1.8m H - DUO8 DLEAF GATE - IN LINE HUNG - OPEN IN - GENERAL ARRANGEMENT

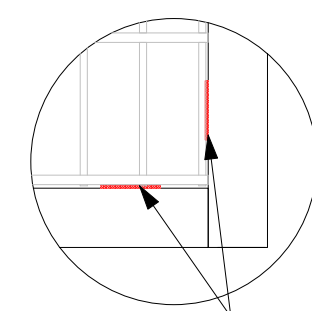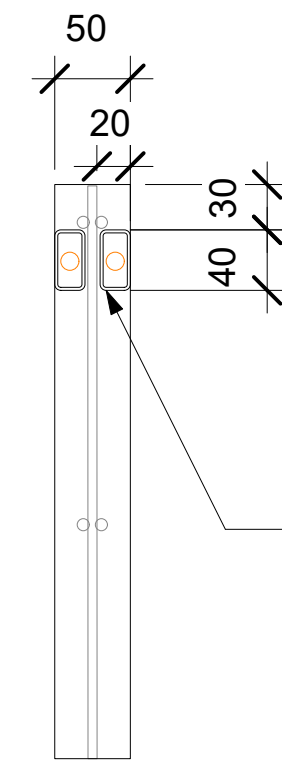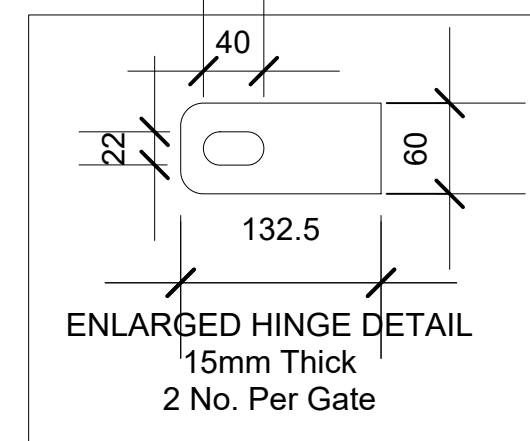

ALL ITEMS LASER CUT

NOTES:
NOT FOR SITE PURPOSES: This drawing is a general arrangement plan only and is not intended for site purposes.
SCALE: Do not scale from this drawing.
SETTING OUT: All setting out, levels, dimensions to be agreed on site. Do not use the information on this drawing without checking all dimensions on site. Any discrepancies between drawings, specifications and site works are to be reported to The Urbanists. Order of construction and setting out is to be agreed on site.
CHECK: This drawing must be the latest revision, read in conjunction with all other drawings, details, specifications and schedules. All dimensions are in millimetres unless otherwise stated. Where and contradiction or uncertainty arises between the drawings and/or the schedule of works, it is the contractor's responsibility to seek verification from The Urbanists before proceeding. No claims will be met by The Urbanists, where the contractor continues work in absence of such confirmation.

No.	Date	By	Revision Notes
P01	12/09/2025	WA	Stage 3 Issue

PROJECT STATUS:
S4 (SUITABLE FOR REVIEW & AUTHORISATION)

theurbanists

Client Tilbury Douglas / Neath Port Talbot Council

Project ELRS Port Talbot

Title Boundary Fence Detail

Project ID	100654	Organiser	URB	Volume	XX	Level	XX	Type	D	Role	L	Dwg	0502	Rev.	P01	Status	S4
------------	--------	-----------	-----	--------	----	-------	----	------	---	------	---	-----	------	------	-----	--------	----

Drawn	Date	12/09/2025	Checked	MJ	Scale	1:15	@A1
-------	------	------------	---------	----	-------	------	-----

The Urbanists (Cardiff) - Westgate House - 11 Wormanby Street - CF10 1BR
The Urbanists (Bristol) - Generator Building - Finszels Reach - BS1 6BX
T: 029 2023 6133 E: info@theurbanists.net W: www.theurbanists.net
© This drawing is copyright and may not be reproduced in whole or part without written authority.