





Reproduced from an Ordnance Survey map with the permission of the  
Controller of Her Majesty's Stationary Office.  
©Crown Copyright. All rights reserved.

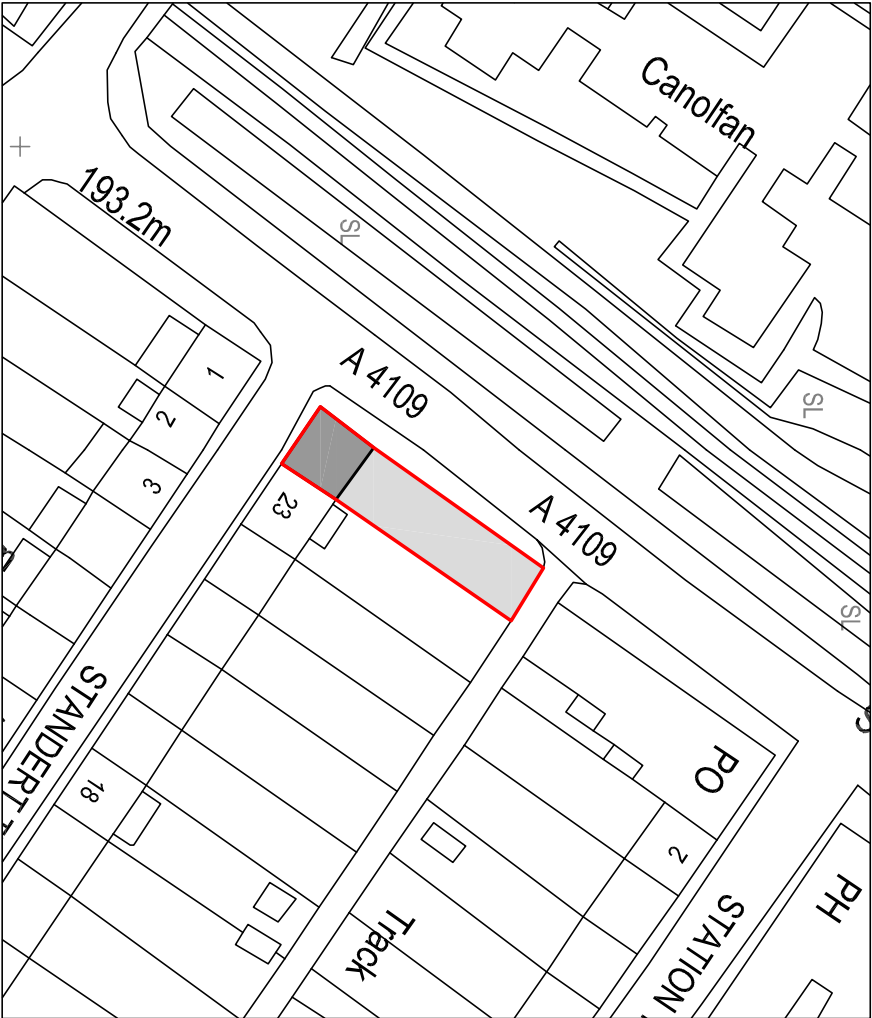

SITE LOCATION PLAN  
Scale 1:1250



Reproduced from an Ordnance Survey map with the permission of the  
Controller of Her Majesty's Stationary Office.  
©Crown Copyright. All rights reserved.

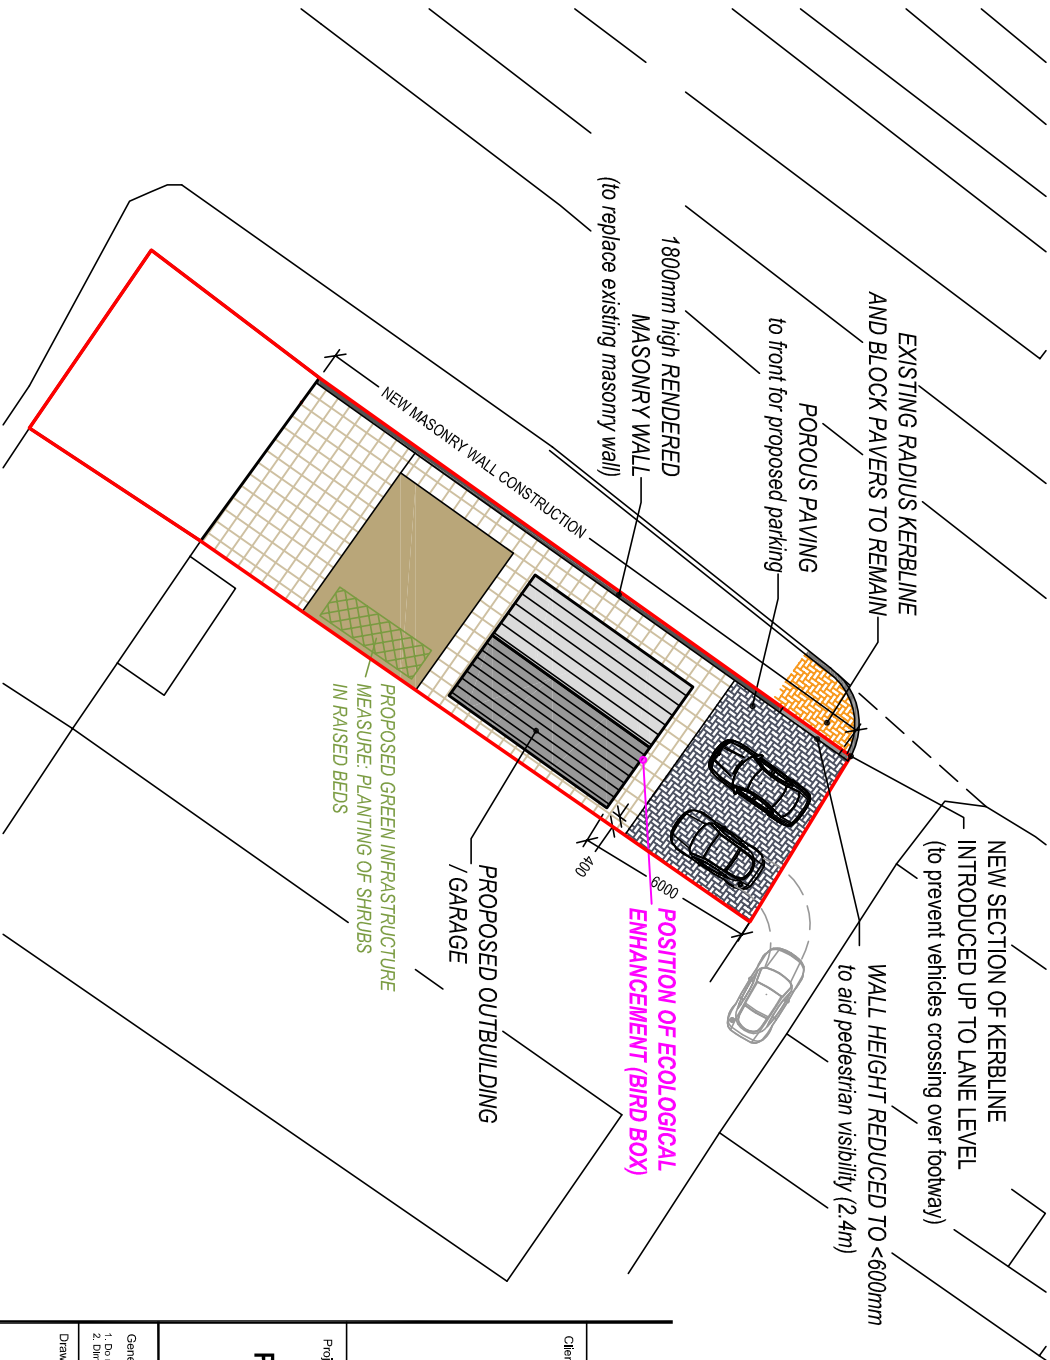

PROPOSED SITE PLAN  
Scale 1:250

|   |                |                                                           |            |
|---|----------------|-----------------------------------------------------------|------------|
| Client:   |                | 24 Standert Terrace<br>Seven Sisters<br>Neath<br>SA10 9DF |            |
| Project Title:   |                | <div>PROPOSED GARDEN STORE /<br/>OUTBUILDING</div>        |            |
| <div>General Notes:</div> <div>1. Do not scale from this drawing. Take figured dimensions only.<br/>2. Dimensions are in millimetres unless otherwise stated.</div>                                  |                |                                                           |            |
| Drawing Issue:   |                |                                                           |            |
| <div>PLANNING</div>   |                |                                                           |            |
| Drawing Title:   |                |                                                           |            |
| EXISTING & PROPOSED SITE PLANS   |                |                                                           |            |
| Drawing No:   | CPD-001        | Revision:                                                 | D          |
| Date:   | 24-04-2025     | Revised:                                                  | 14-10-2025 |
| Scale(s):   | 1:1250 / 1:250 | Paper Size:                                               | A3         |
| <div><div>Cwm Planning &amp; Design Ltd.</div><div>(Civil, Structural &amp; Architectural)</div><div></div></div> |                |                                                           |            |



**Cwm Planning & Design Ltd.**  
(Civil, Structural & Architectural)