




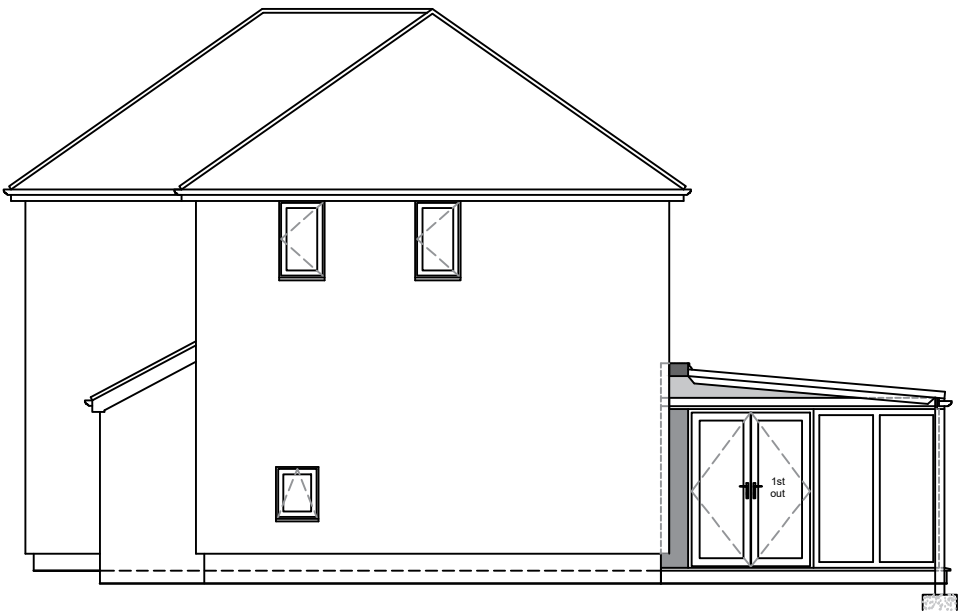


RIGHT HAND SIDE ELEVATION

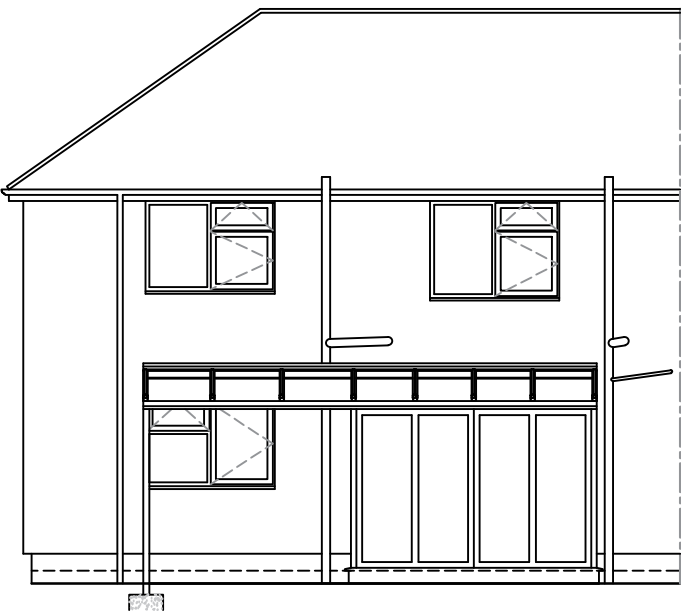


REAR ELEVATION

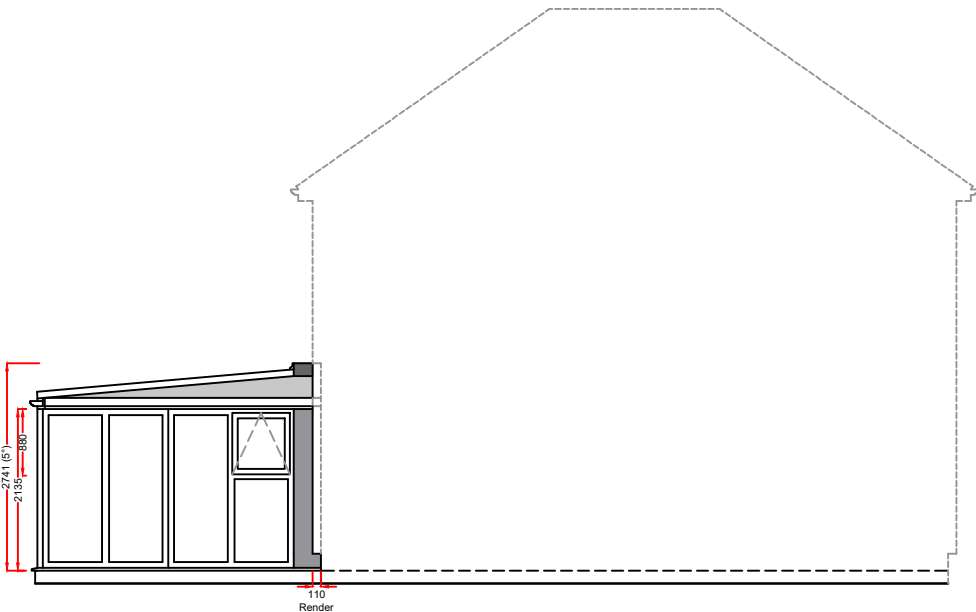

LEFT HAND SIDE ELEVATION

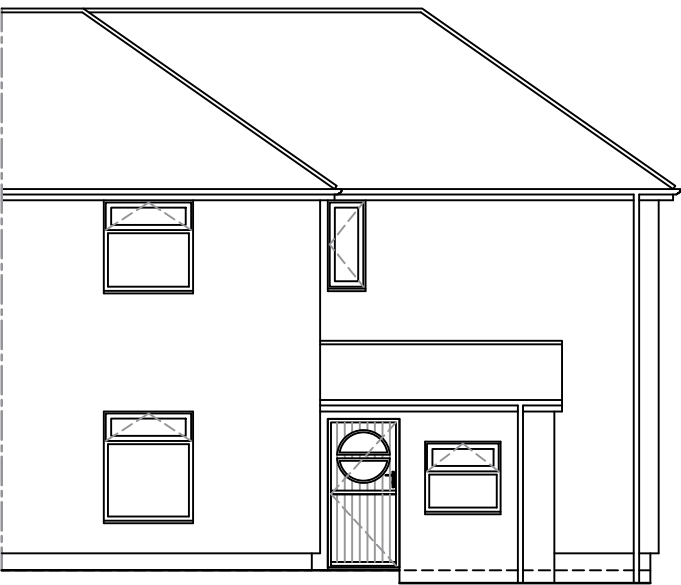

FRONT ELEVATION

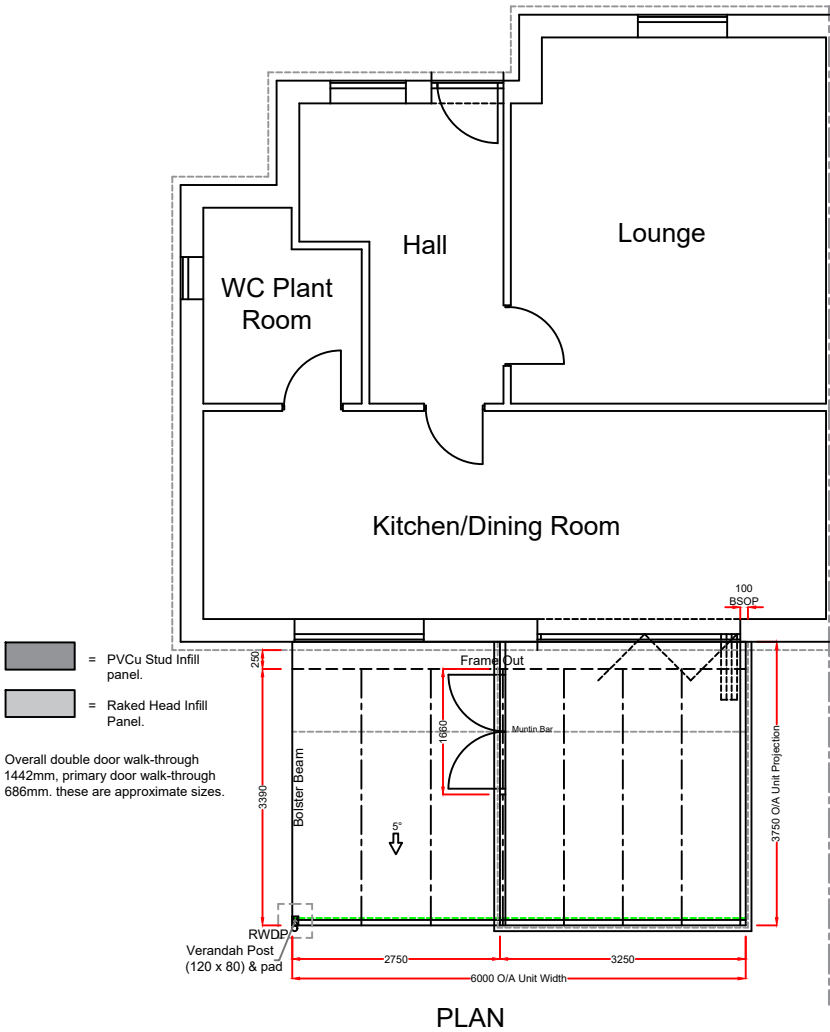

PLAN

Product Specification:
Roof:
Roof Type: **Aluminium Rafter with PVCu Capping**
Roof Glazing: Solarroof Glass
Obscure Glass: N/A
Roof external colour: **Anthracite Grey**
Roof Internal colour: **WHITE**
Frames/Doors:
Frame type: **High Impact PVCu Mainframe**
External Colour : **Anthracite Grey**
Internal Colour : **WHITE**

Rev.	Date	Description	Initials



TELEPHONE: 0800 093 3015
V04 September 2024

Drawing title: Proposed Plan and Elevations		
Contract No. : 900/16995		Page 2 of 2
Proposed: PVCu Conservatory/ Verandah At: 1 WERNDDU COTTAGES TYLLWYD ROAD NEATH, WEST GLAMORGAN SA10 7DZ		
Drawers initials: PN	Scale : 1:100	Date: 08/10/25

Notes:
All glazing to be toughened glass.
Structural eaves beam required.
Gable eaves beam required to both sides of conservatory.
Full height tilt turn vents are not to be used as doors
These drawings are the property of Anglian Home Improvements and must not be used, distributed, loaned or copied without the express permission of Anglian Home Improvements.
All dimensions are in millimetres (mm) unless noted otherwise.
Do not use for base laying purposes
Produced on A3 paper

