



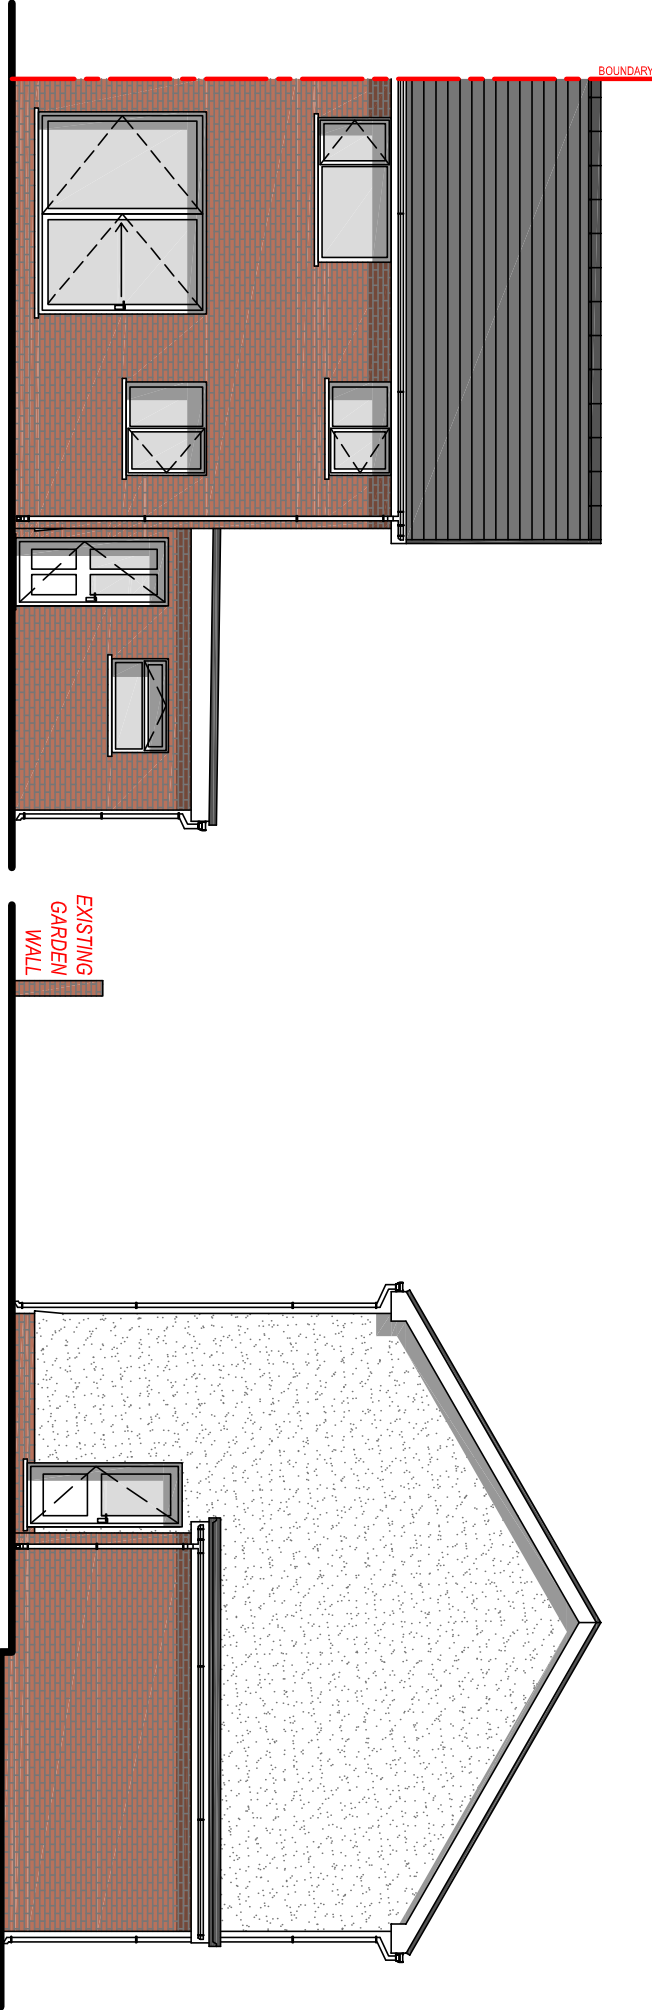

EXISTING REAR ELEVATION

EXISTING SIDE ELEVATION

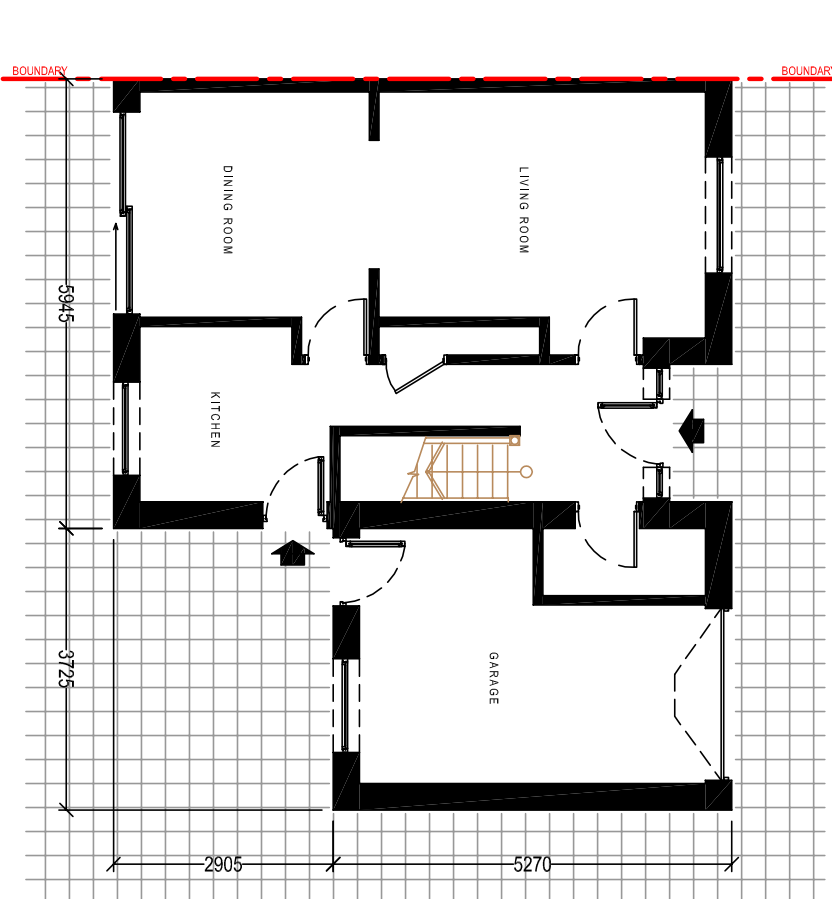

EXISTING GROUND FLOOR PLAN

Client:	76 Alexander Road Bryncoch Neath SA10 8EG		
Project Title:	PROPOSED SINGLE STOREY REAR EXTENSION		
General Notes:	1. Do not scale from this drawing. Take figures dimensions only. 2. Dimensions are in millimetres unless otherwise stated.		
Drawing Issue:	PLANNING		
Drawing Title:	EXISTING ELEVATIONS & FLOOR PLAN		
Drawing No:	CPD-003	Revision:	
Date:	07-10-2025	Revised:	
Scale(s):	1:100	Paper Size:	A3
 Cwm Planning & Design Ltd. (Civil, Structural & Architectural)			