



- Notes:
1. Drawings must not be scaled and any discrepancies must be reported immediately.
 2. The drawing is to be read in conjunction with all other relevant project drawings and schedules.
 3. Dimensions indicated are structural.
 4. Drawing must be printed in colour to ensure all elements are clearly identified.

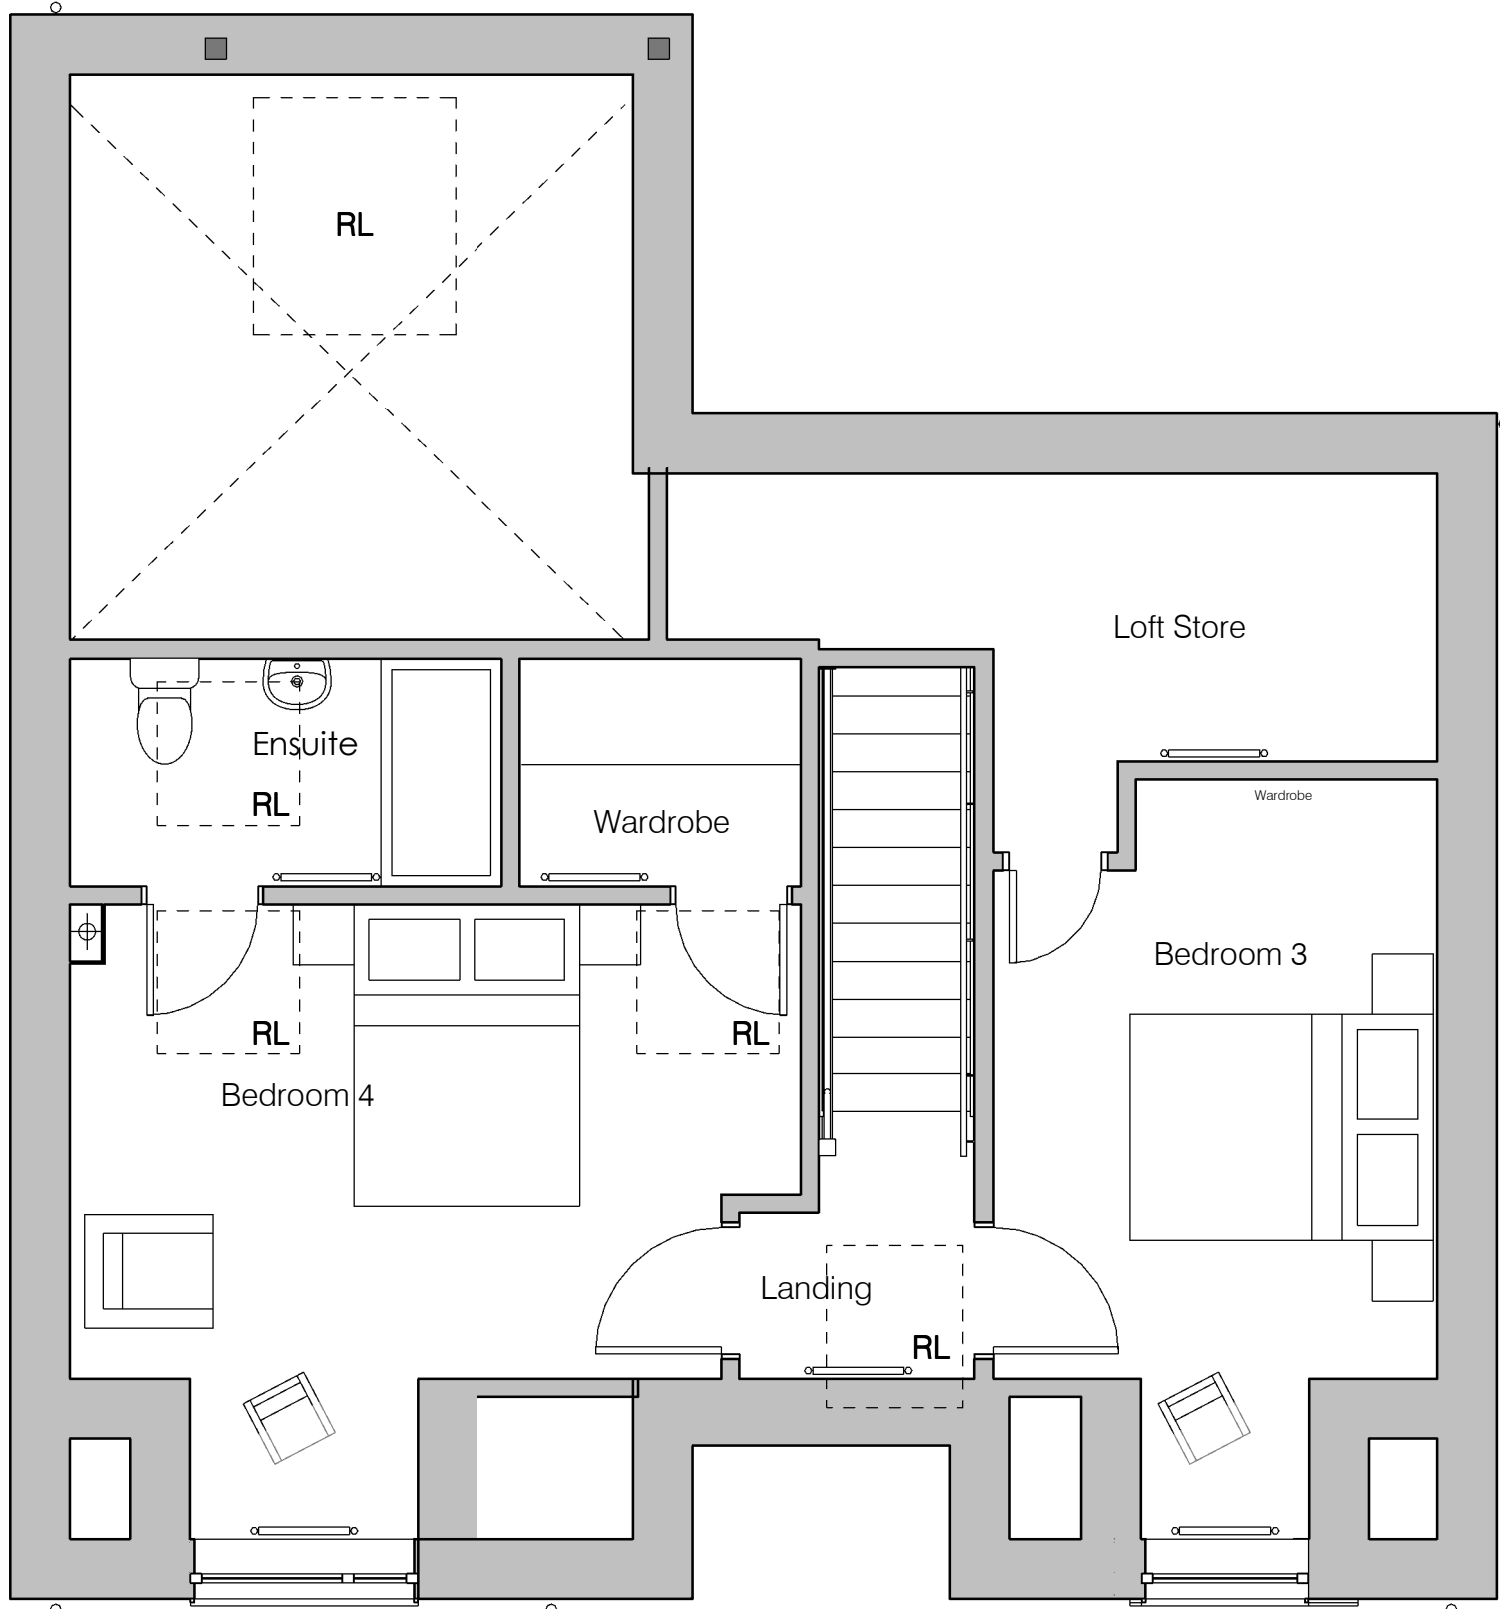

02 First Floor Plan

1 : 50

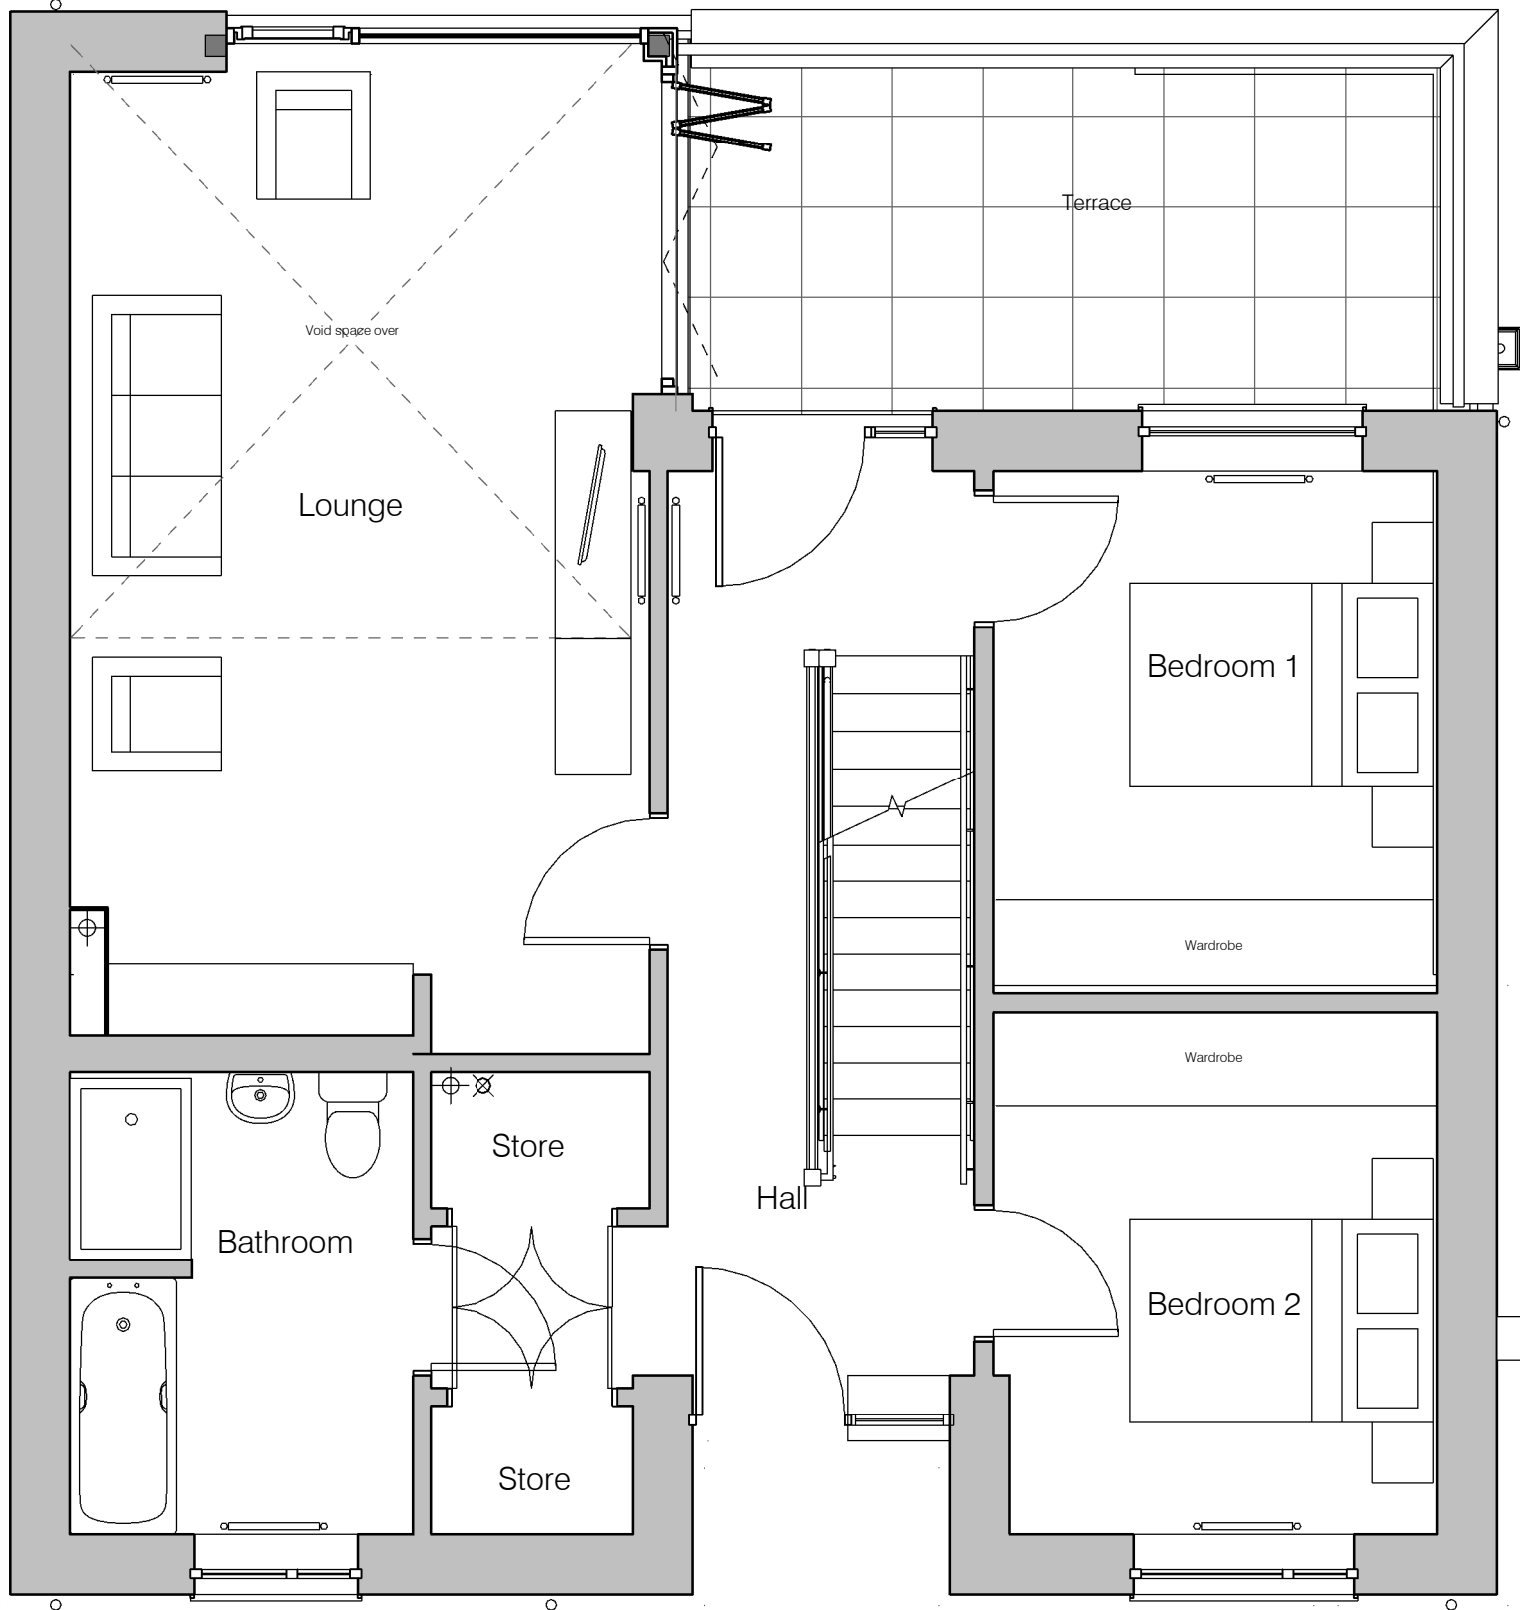

01 Ground Floor Plan

1 : 50



00 Lower Ground Floor Plan

1 : 50




Front Elevation

1 : 100




Rear Elevation

1 : 100

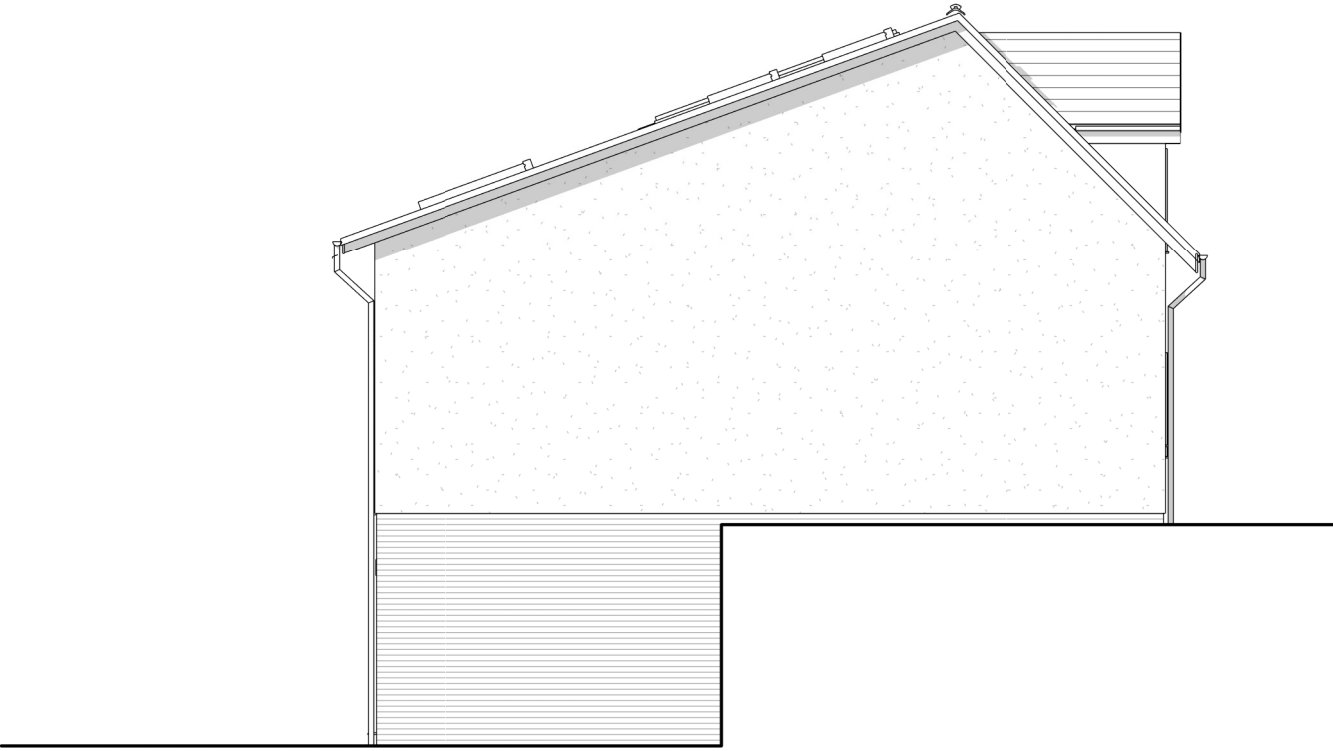

Side Elevation

1 : 100

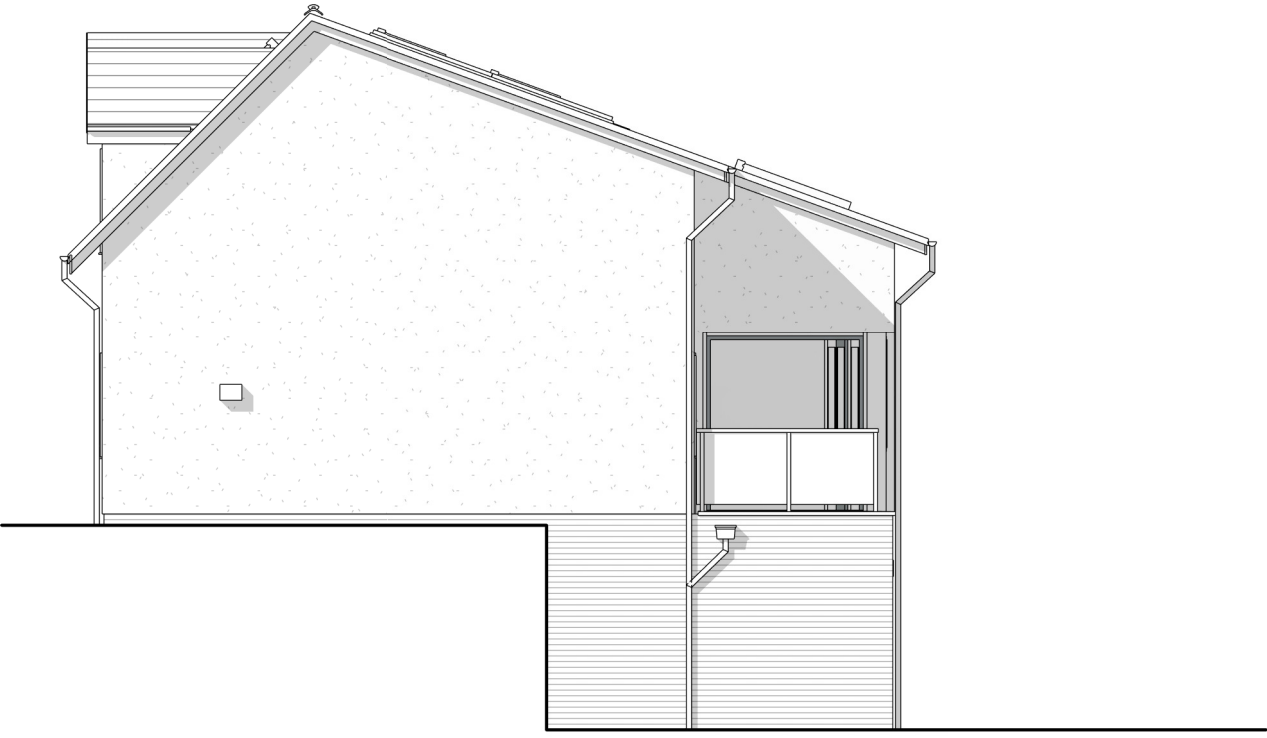

Side Elevation 2

1 : 100

Rev.	Description	Drawn	Check	Date
P1	Preliminary issue.	DT	AL	14.10.25

pentan
architects

22 Cathedral Road
Cardiff CF11 9LJ
t. 029 2030 9010
info@pentan.co.uk

Project
Pearson Way

Client
PHG Consulting

Drawing Title

Existing House

Job no.	Org.	Zone	Level	Type	Role	Description	Status	Rev.
3957	PEN	ZZ	ZZ	DR	A	1008	S1	P1

Scale
As indicated @ A1

Date
Oct '25

NOTES: Do not scale. All dimensions are in millimetres unless stated otherwise