


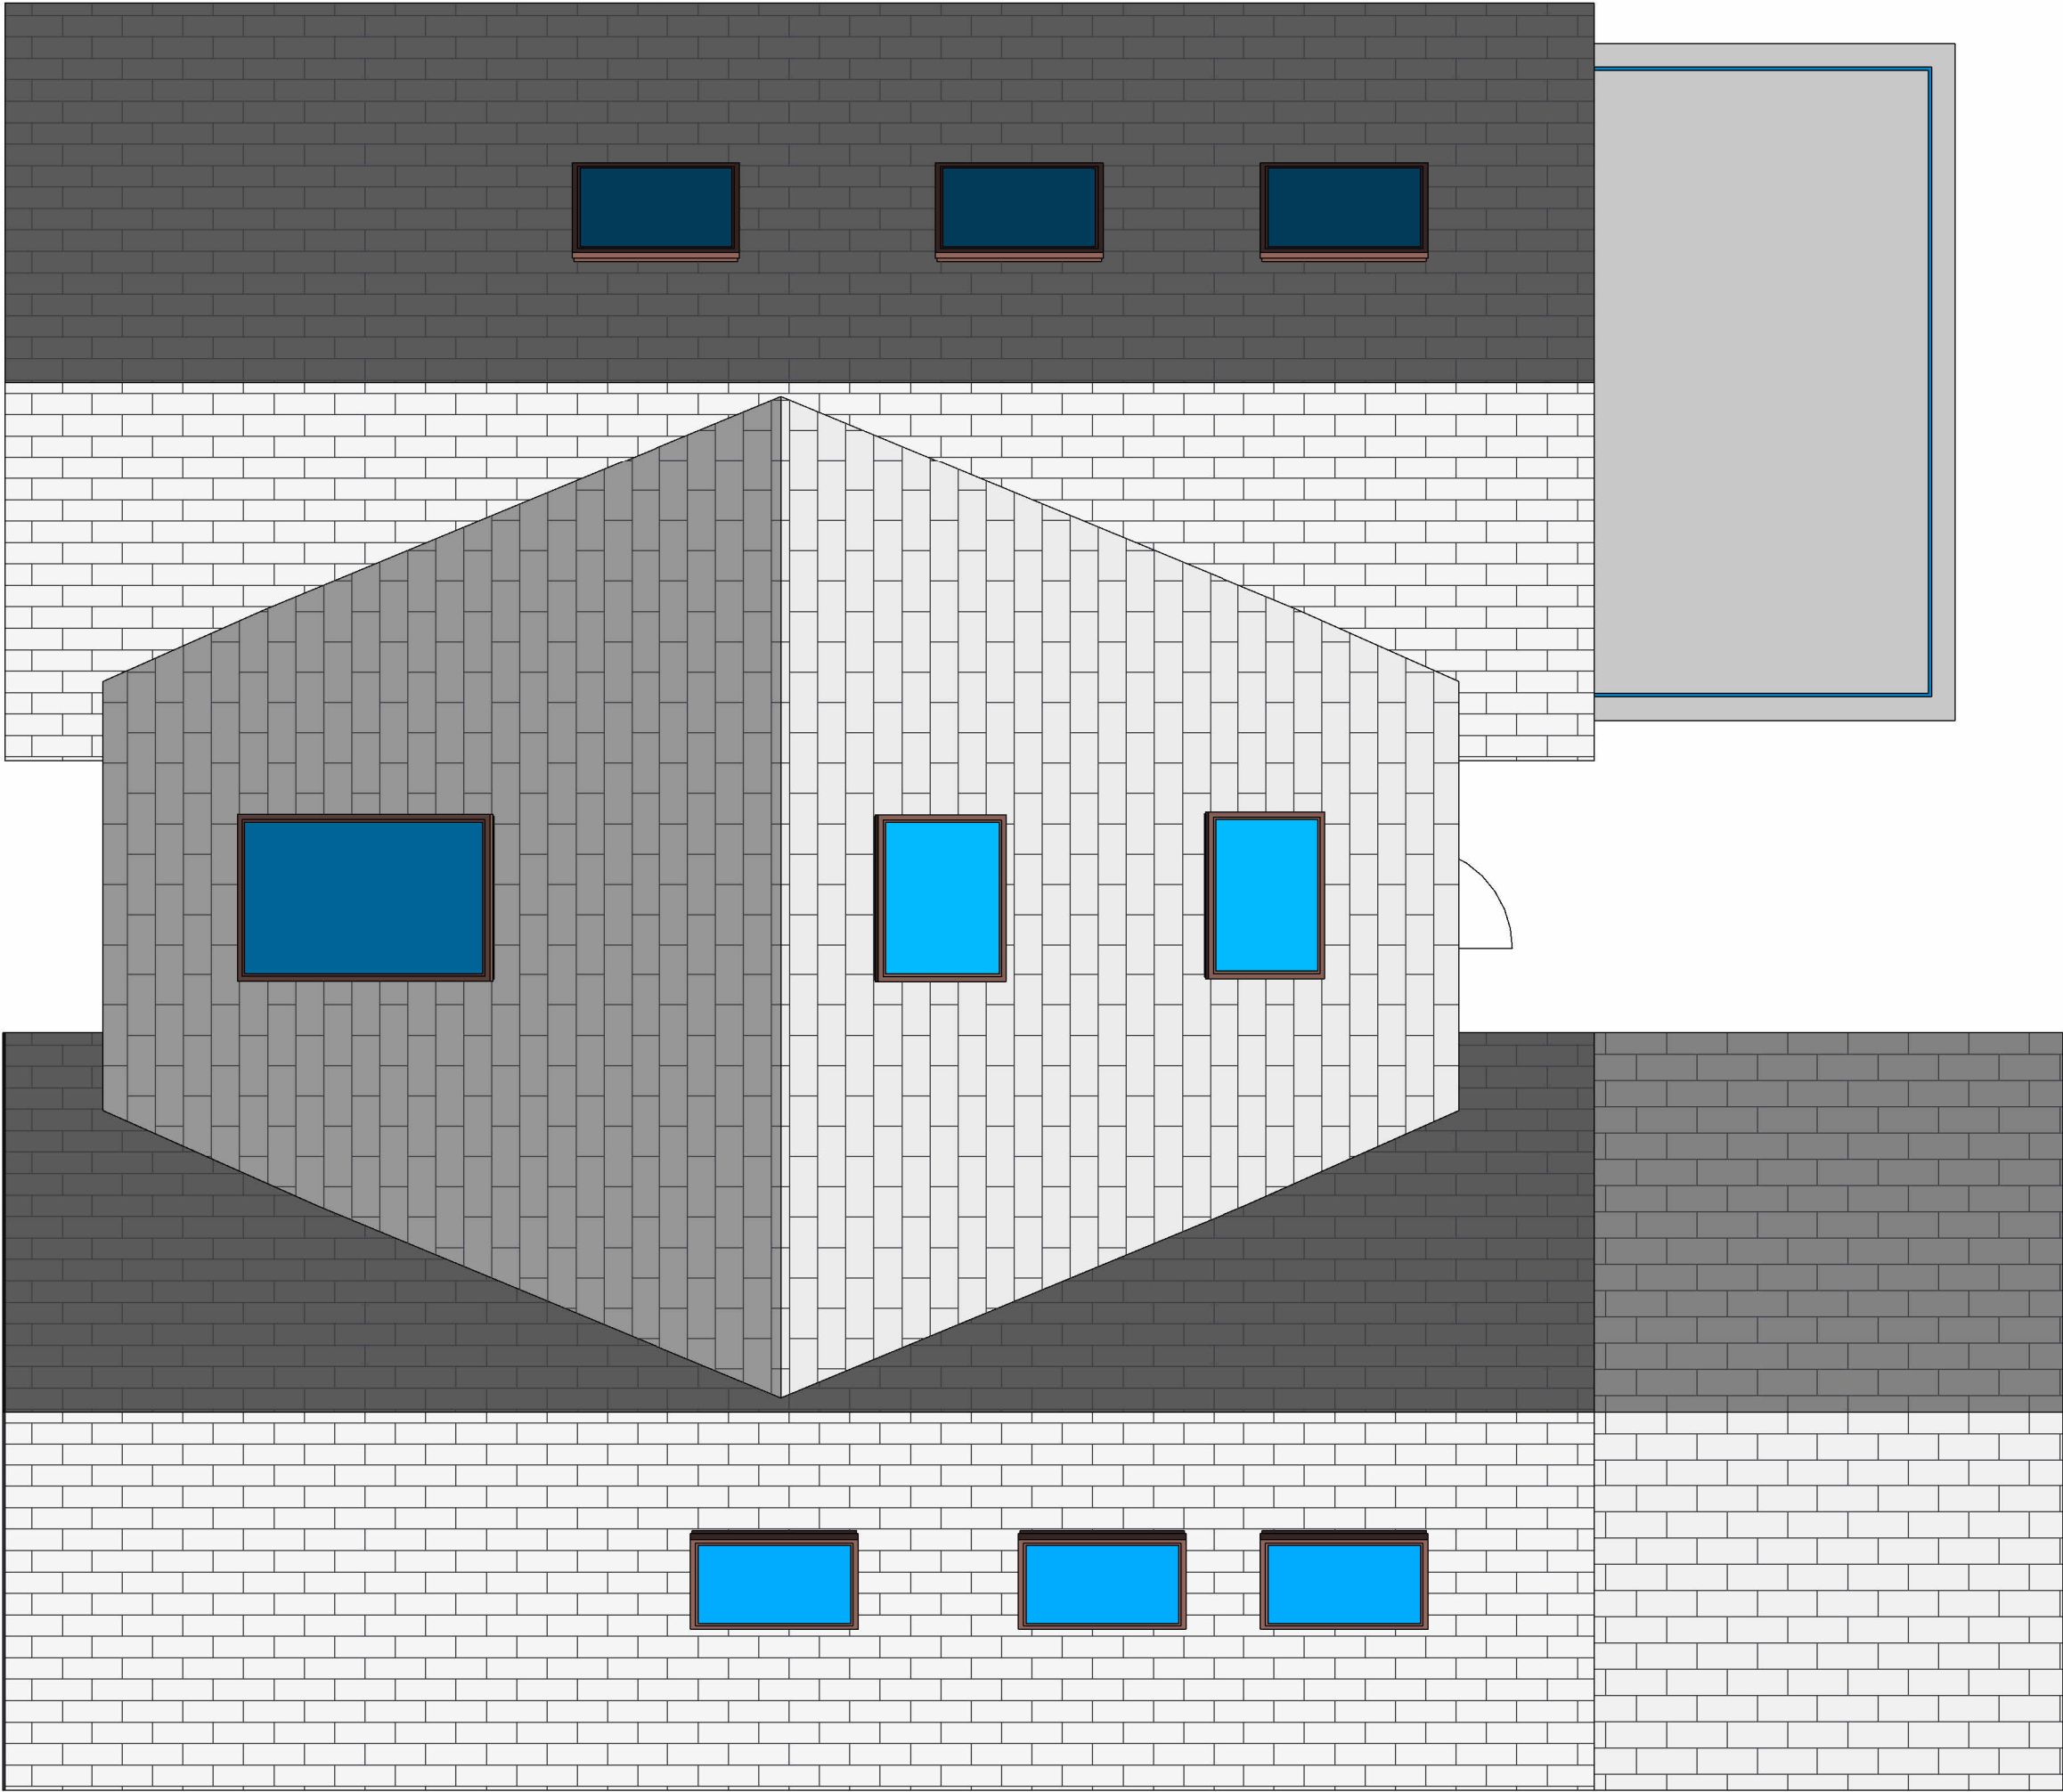

Note: This Drawing is copyright, its use or reproduction is subject to permission from Juice. All rights are reserved until invoices are paid in full. Check printed scale, responsibility is not accepted for reproduction of digital media or measuring from this document. Only figured dimensions to be used for construction. No responsibility will be taken for any design used for construction prior to receipt of relevant approvals. Report doubts/discrepancies to project Architect.

A3
Original sheet size

Rev	Date	Details	By
A	08.09.25	Elevation updates	

Client	Project	Drawing title				
-	Housing Development at 50-52 Brecon Road	Housetype AS - Roof Plan				
Drawing Status	Date	Drw By Check	Scale	Job No.	Drawing No.	Rev.
Planning	03.05.25	CL -	1:50	@A3	202401 S (01) 113	A

JUICE
ARCHITECTURE