




1

Front Elevation

1 : 100

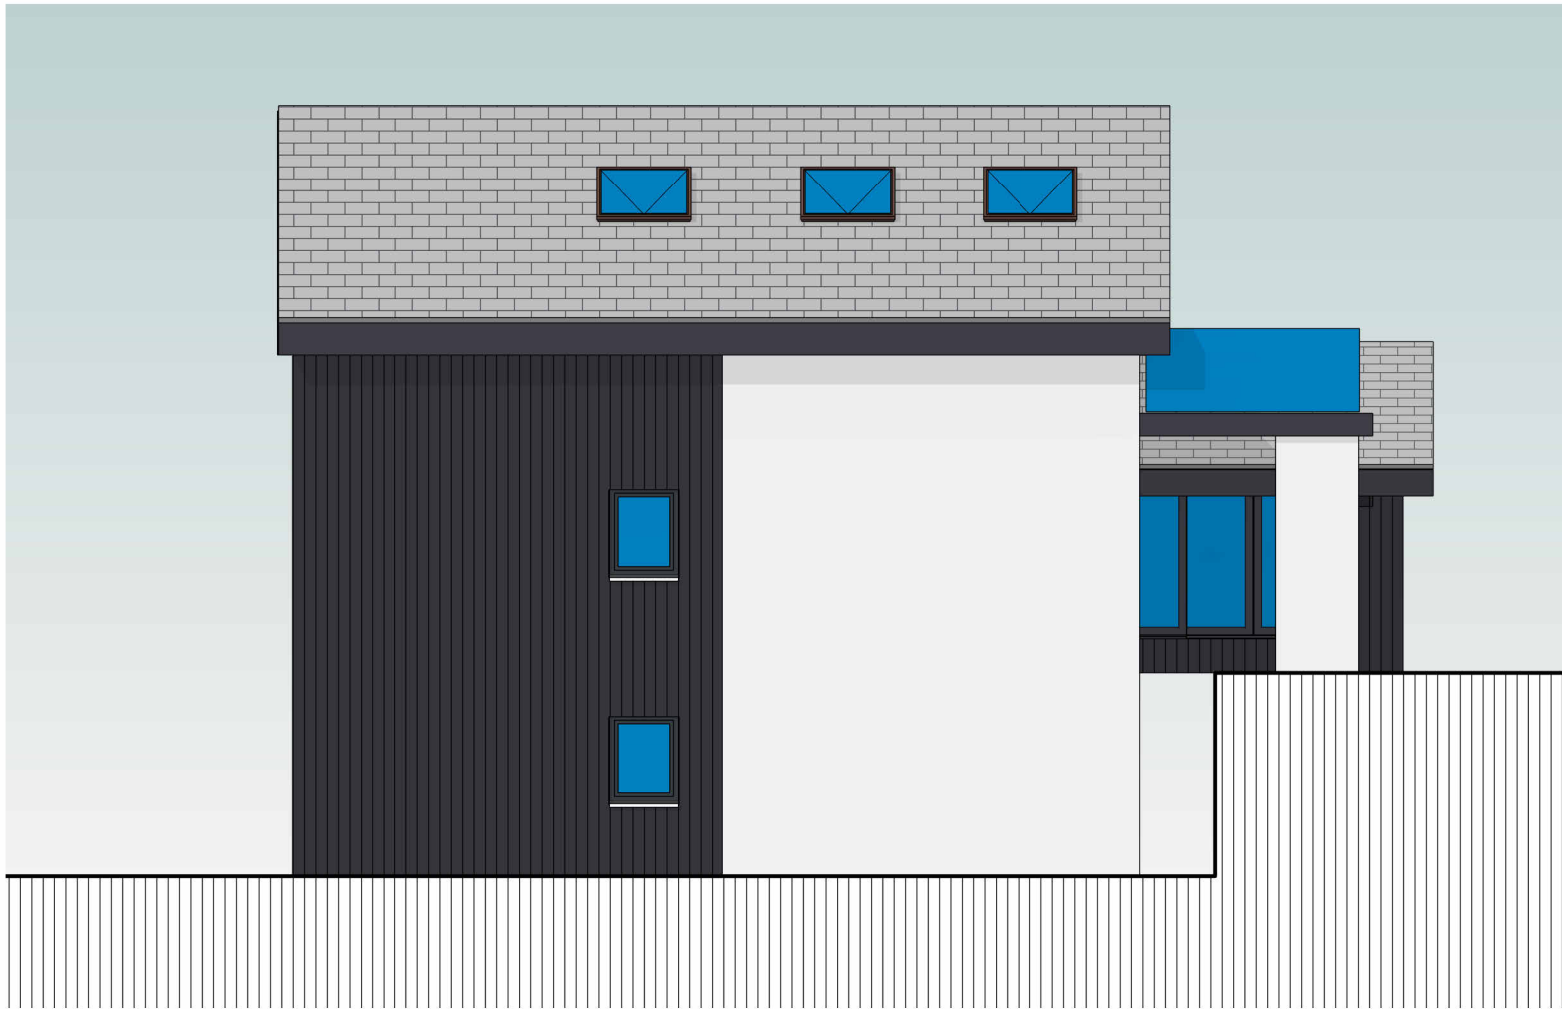

2

Side Elevation 01

1 : 100

Note: This drawing is copyright, its use or reproduction is subject to permission from Juice. All rights are reserved until invoices are paid in full. Check printed scale, responsibility is not accepted for reproduction of digital media or measuring from this document. Only figured dimensions to be used for construction. No responsibility will be taken for any design used for construction prior to receipt of relevant approvals. Report doubts/discrepancies to project Architect.

A3
Original sheet size

Rev Date Details

By

[Client] -		[Project] Housing Development at 50-52 Brecon Road			[Drawing title] Housetype OP - Front and Side Elevation		
[Drawing Status] Planning	[Date] 03.05.25	[Drw By] CL	[Check] -	[Scale] 1 : 100	@A3	[Job No.] 202401	[Drawing No.] S (02) 140
						[Rev.]	

JUICE
ARCHITECTURE