





01 Existing Front Elevation
1 : 100

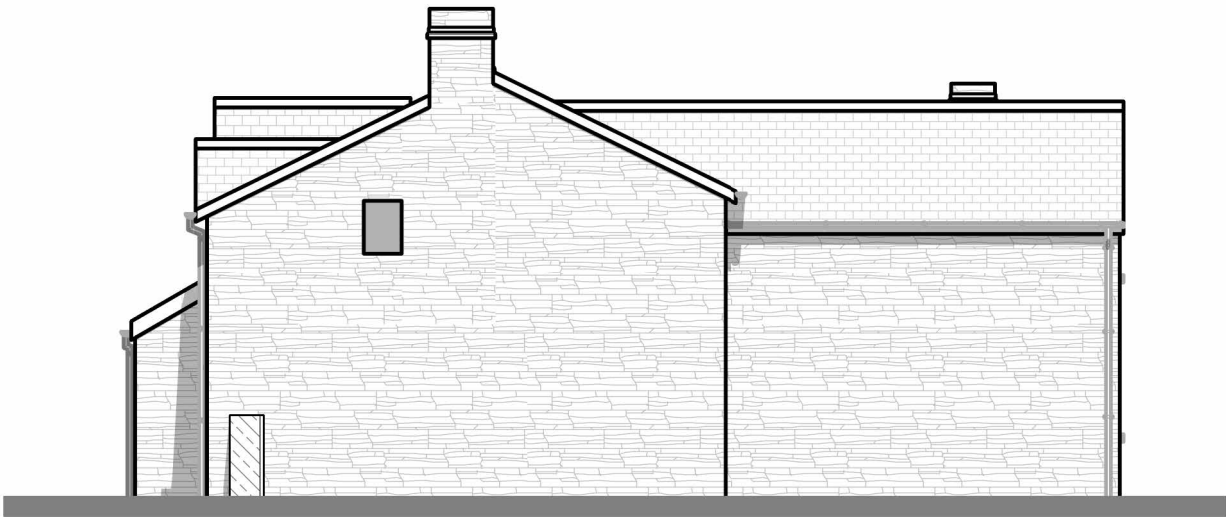

02 Existing Side Elevation
1 : 100

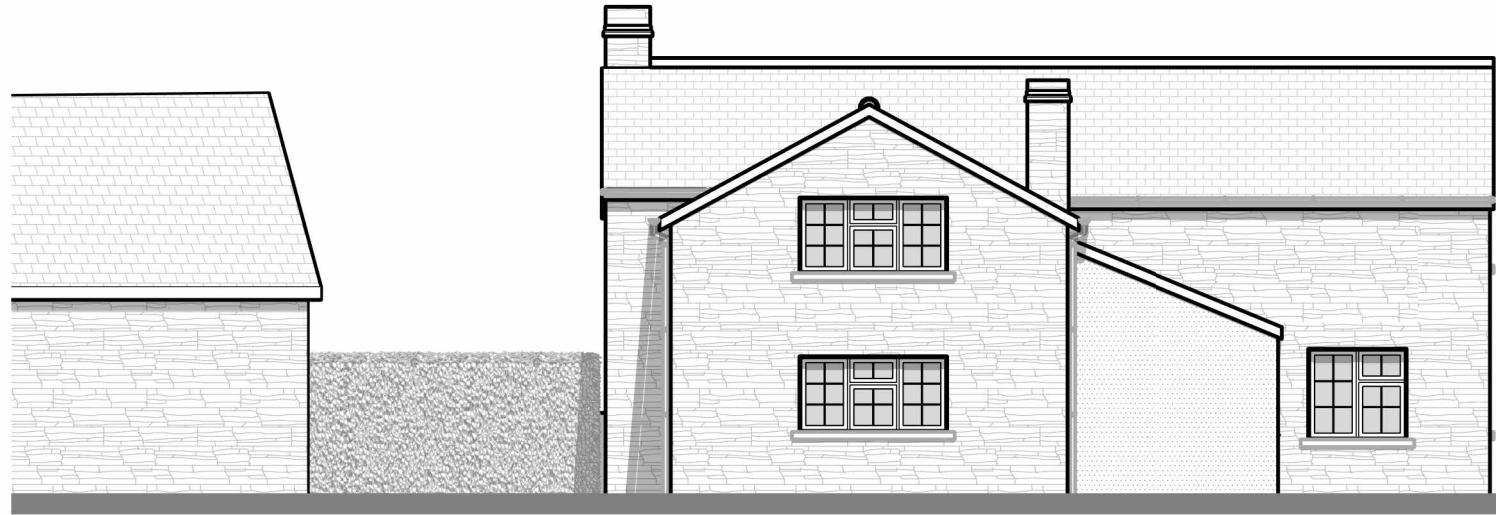

03 Existing Rear Elevation
1 : 100



04 Existing Side Elevation
1 : 100

CHAMBERLAIN
MOSS
KING
architecture

97a Glebe Street | Penarth
Vale of Glamorgan | CF64 1EE

T: 02920 306400
chamberlainkingmoss.co.uk

Notes

Do not scale from this drawing. Use figured dimensions only, which are displayed in millimeters unless stated otherwise.
The contractor is requested to check all dimensions before work is put in hand. Any discrepancies within the drawing should be reported prior to commencement of works.

Copyright of this drawing belongs solely to CMKA Ltd. This drawing must only be used for the purpose for which it is supplied and its contents must not be reproduced for any purpose without written permission.

Project Cefn Celfi , Rhos, SA8 3HA

Project number -

Client Victoria Hopkins

Title Existing Elevations

Drawing number A1.14

Scale 1 : 100 at A3

Revision A

Status **PLANNING**

Drawn PC

Date 10.10.25