




Grey/Brown Concrete roof tiles - Flat.
Matching Existing

White uPVC Fascias, soffit and barge
boards. Matching Existing

Red Brickwork with Buff brickwork
window surrounds. Matching Existing

White uPVC windows and doors

1 Proposed Rear Elevation
1 : 50

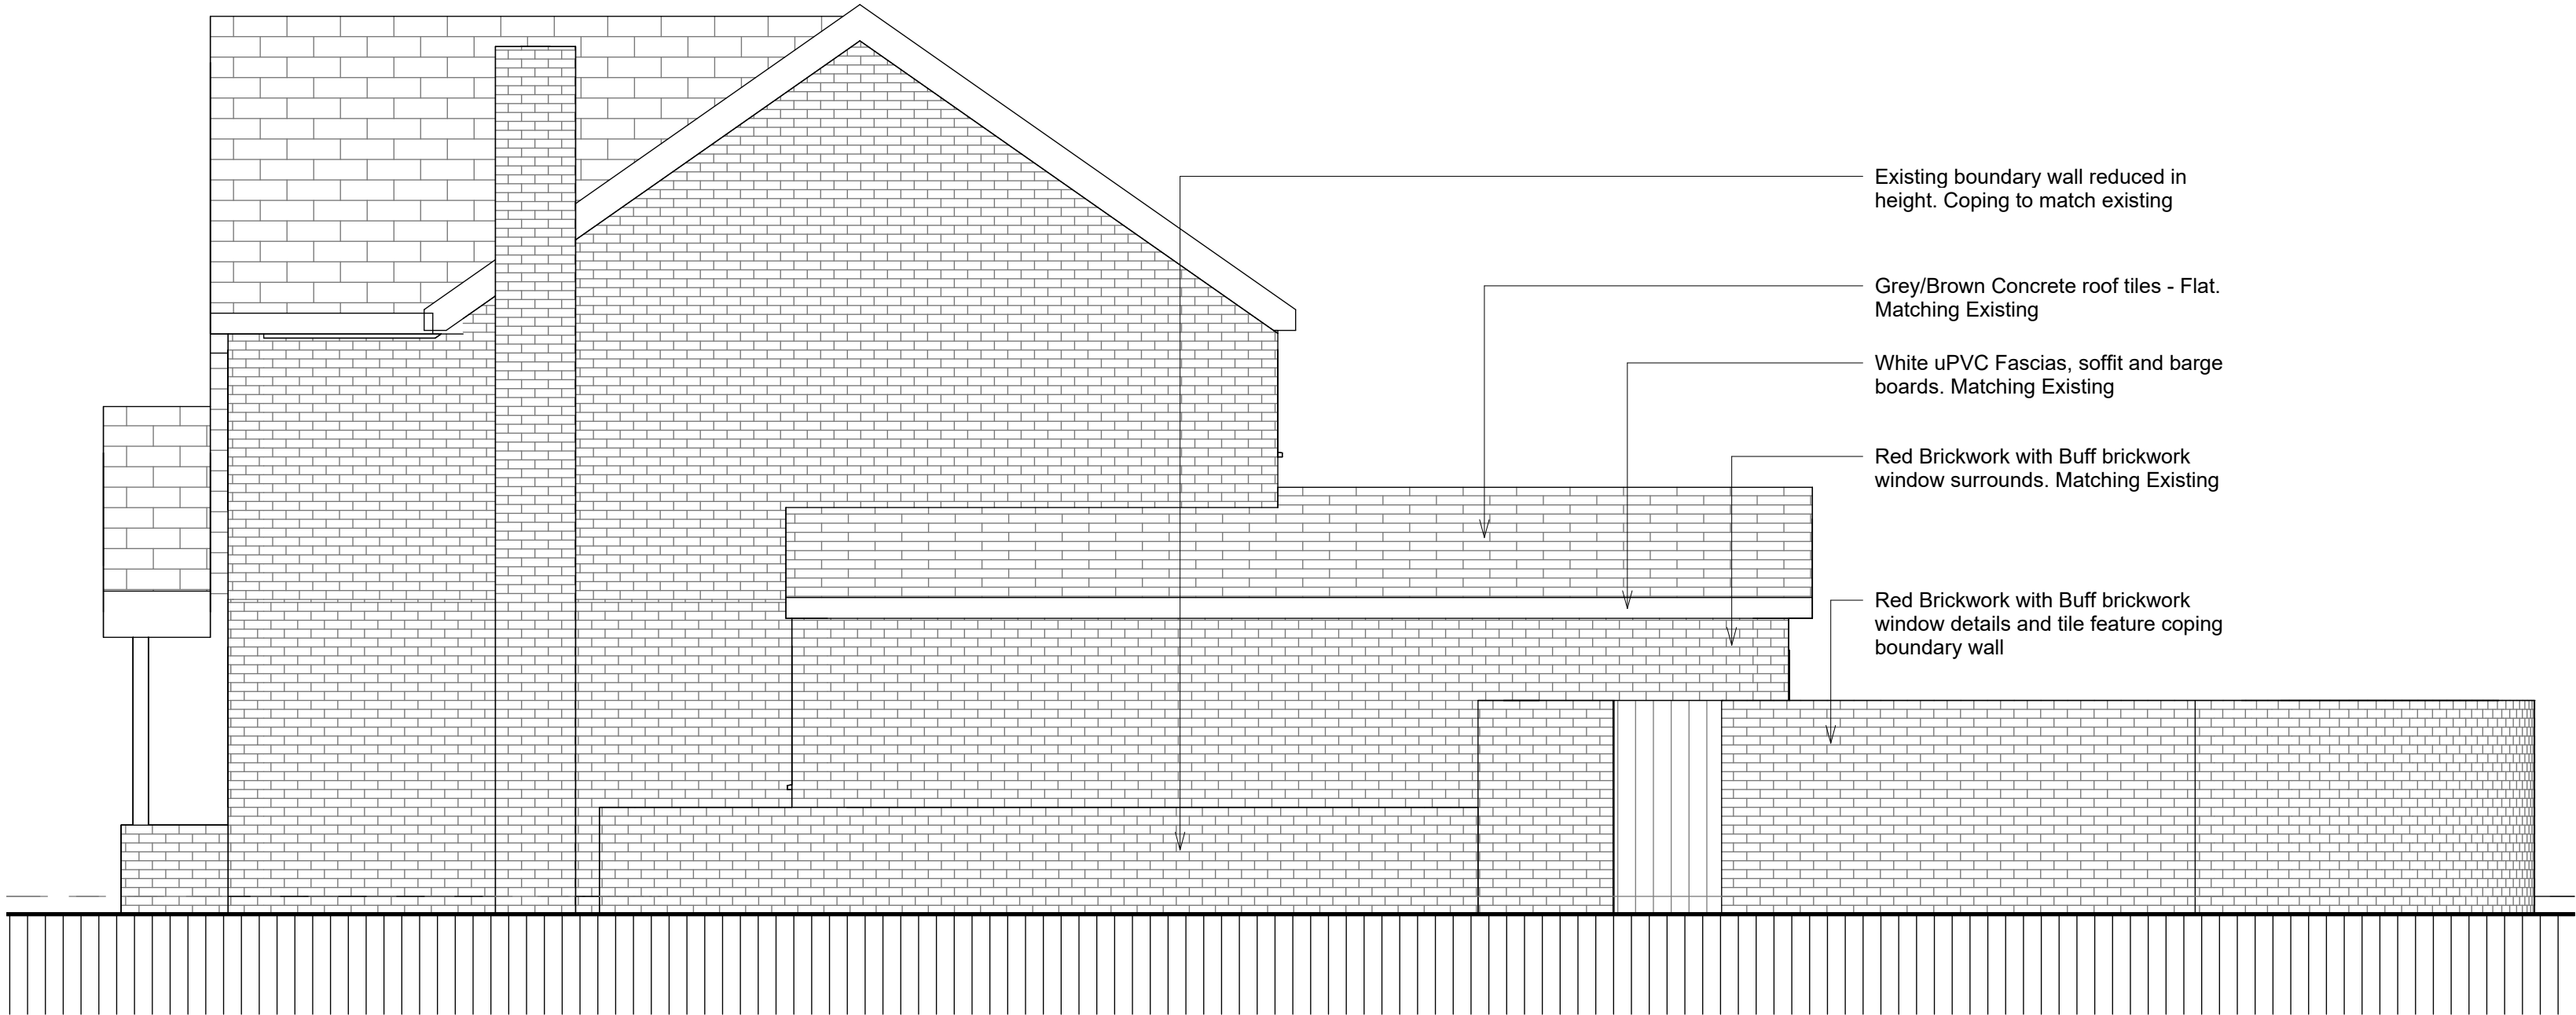

Existing boundary wall reduced in
height. Coping to match existing

Grey/Brown Concrete roof tiles - Flat.
Matching Existing

White uPVC Fascias, soffit and barge
boards. Matching Existing

Red Brickwork with Buff brickwork
window surrounds. Matching Existing

Red Brickwork with Buff brickwork
window details and tile feature coping
boundary wall

2 Proposed Side Elevation 02
1 : 50

Note: This Drawing is copyright, its use or reproduction is subject to permission from Juice. All rights are reserved until invoices are paid in full. Check printed scale, responsibility is not accepted for reproduction of digital media or measuring from this document. Only figured dimensions to be used for construction. No responsibility will be taken for any design used for construction prior to receipt of relevant approvals. Report doubt/discrepancies to project Architect.

A2
Original sheet size

Rev Date Details
C 29.10.25 Planning Amendments

By

Client	Project	Drawing Title				
Tonia	Margam Village	Proposed Elevations 02				
Drawing Status	Date	Drawn By / Check	Scale	Job No.	Drawing No.	Rev.
Planning	10/10/25	CL -	1 : 50 @A2	202306	03 311	C

JUICE
ARCHITECTURE