



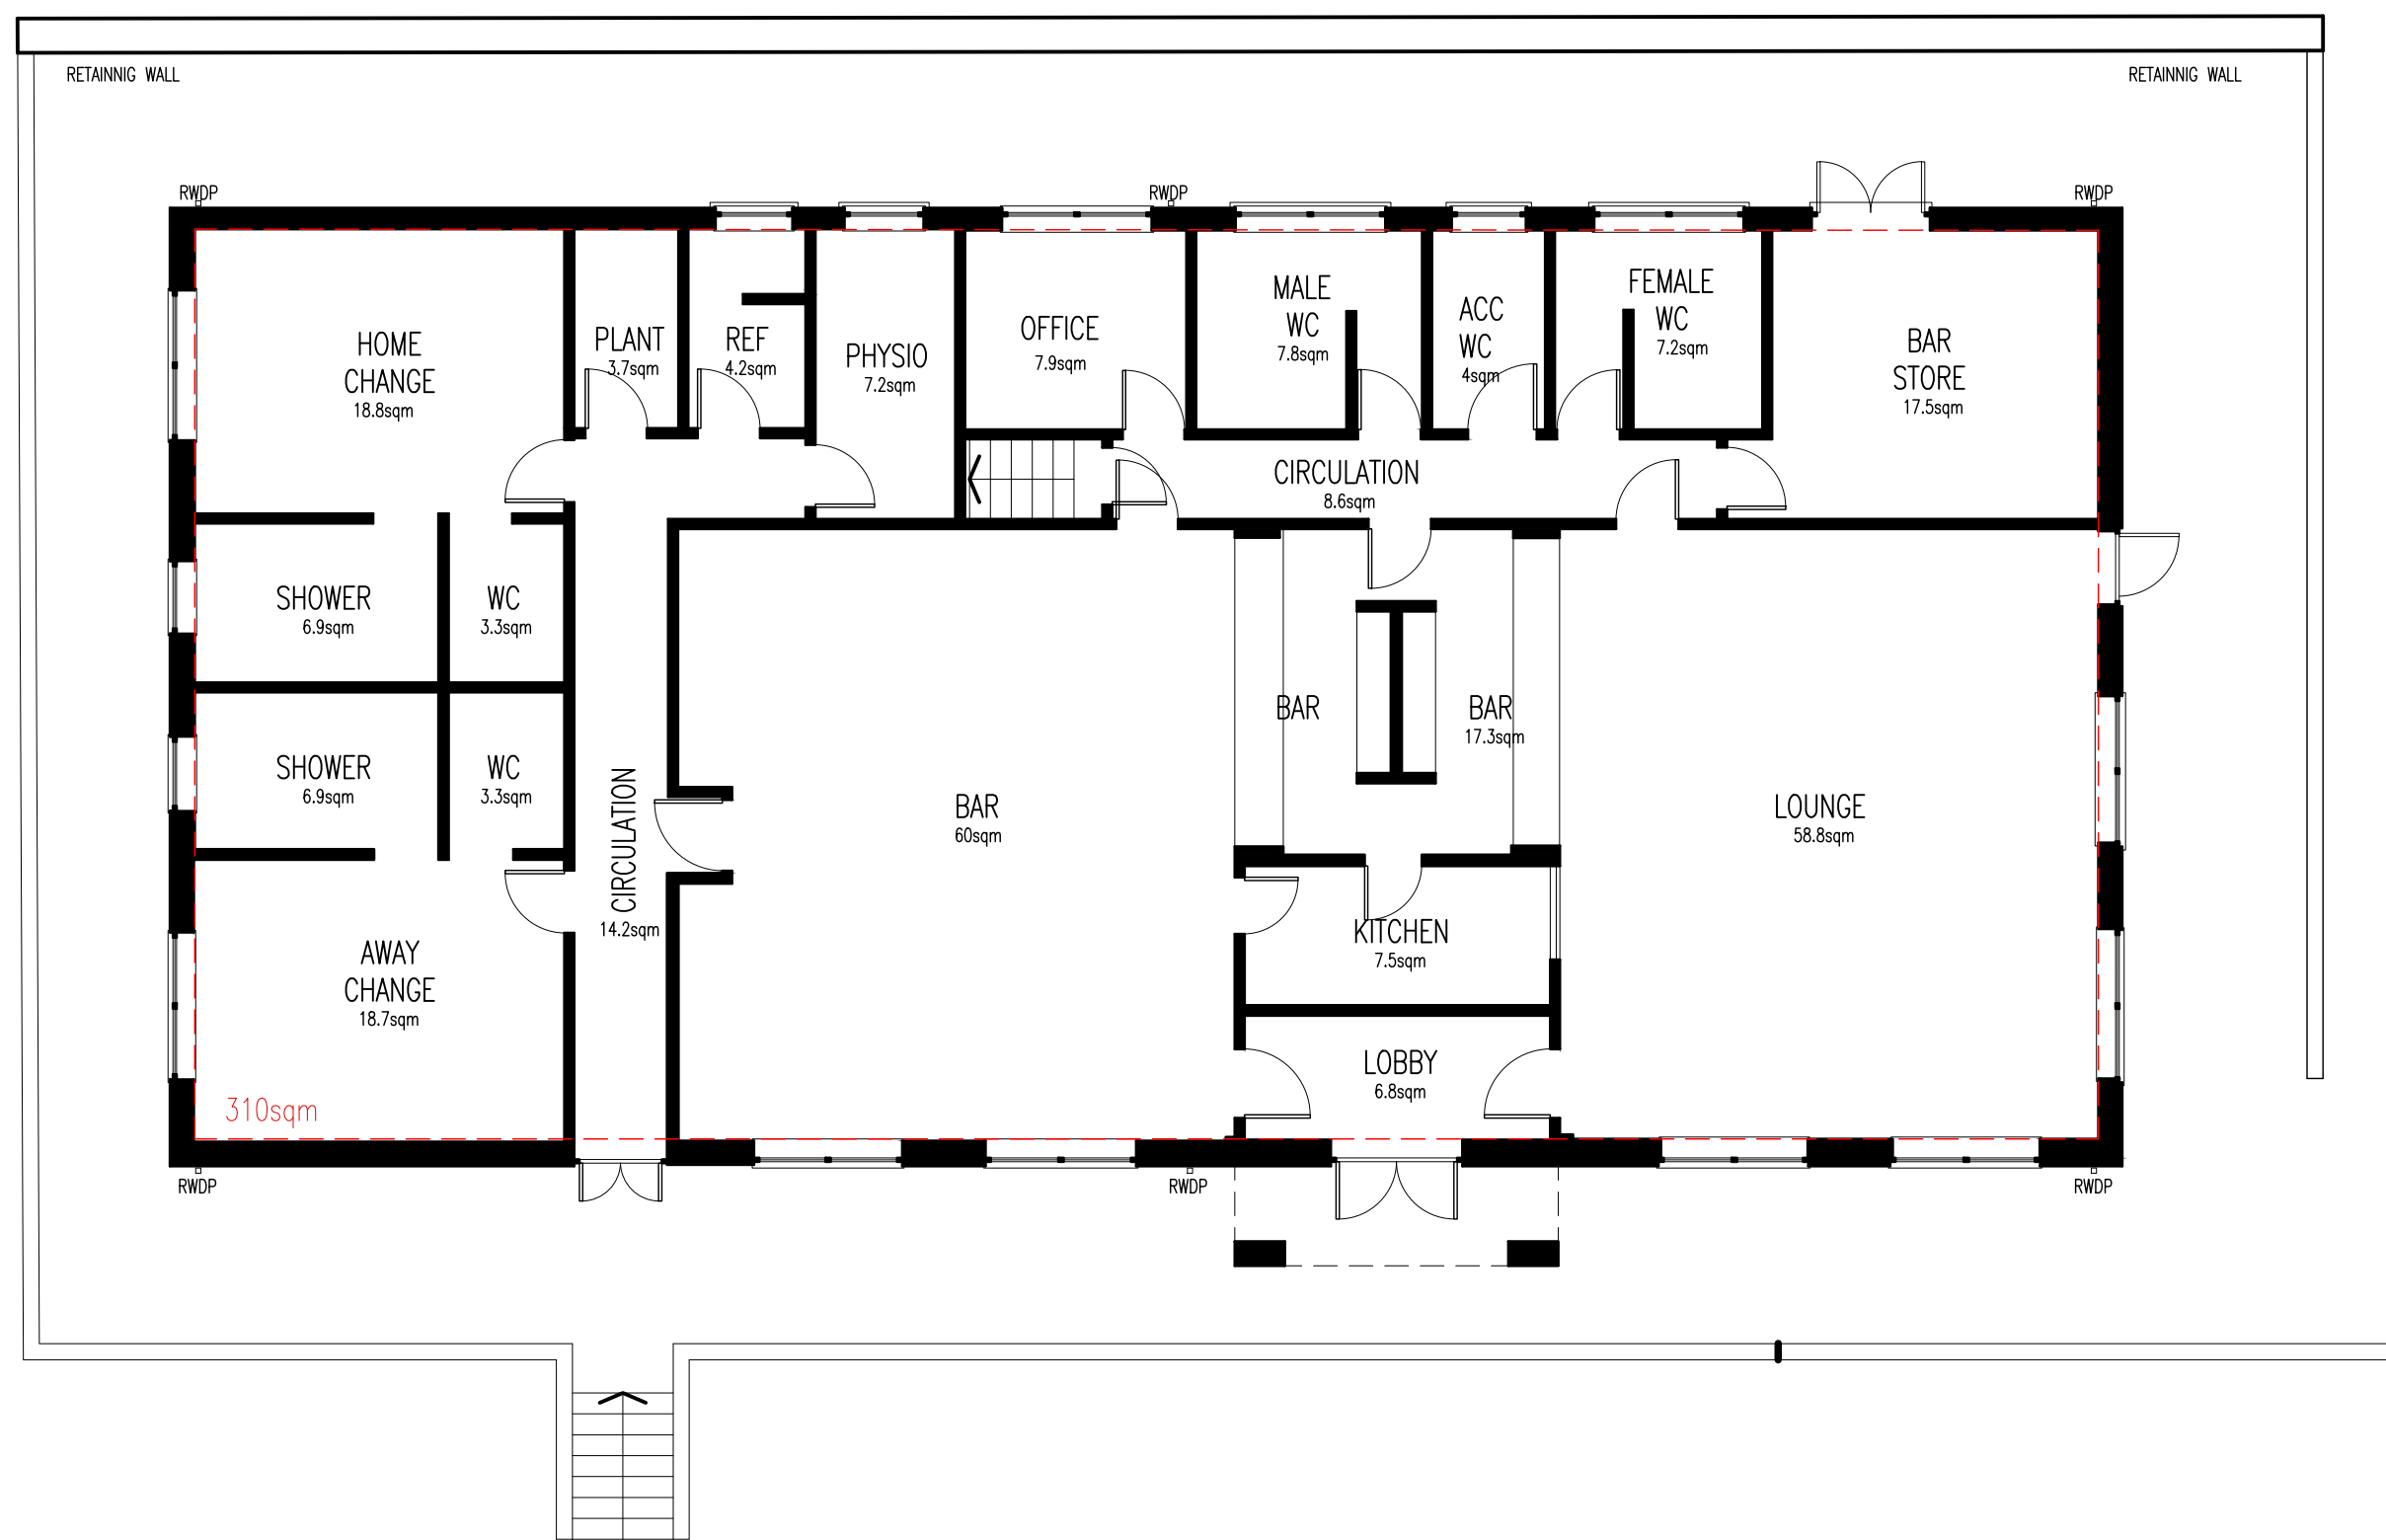


GROUND FLOOR PLAN AS PROPOSED

SCALE 1:100 @ A1

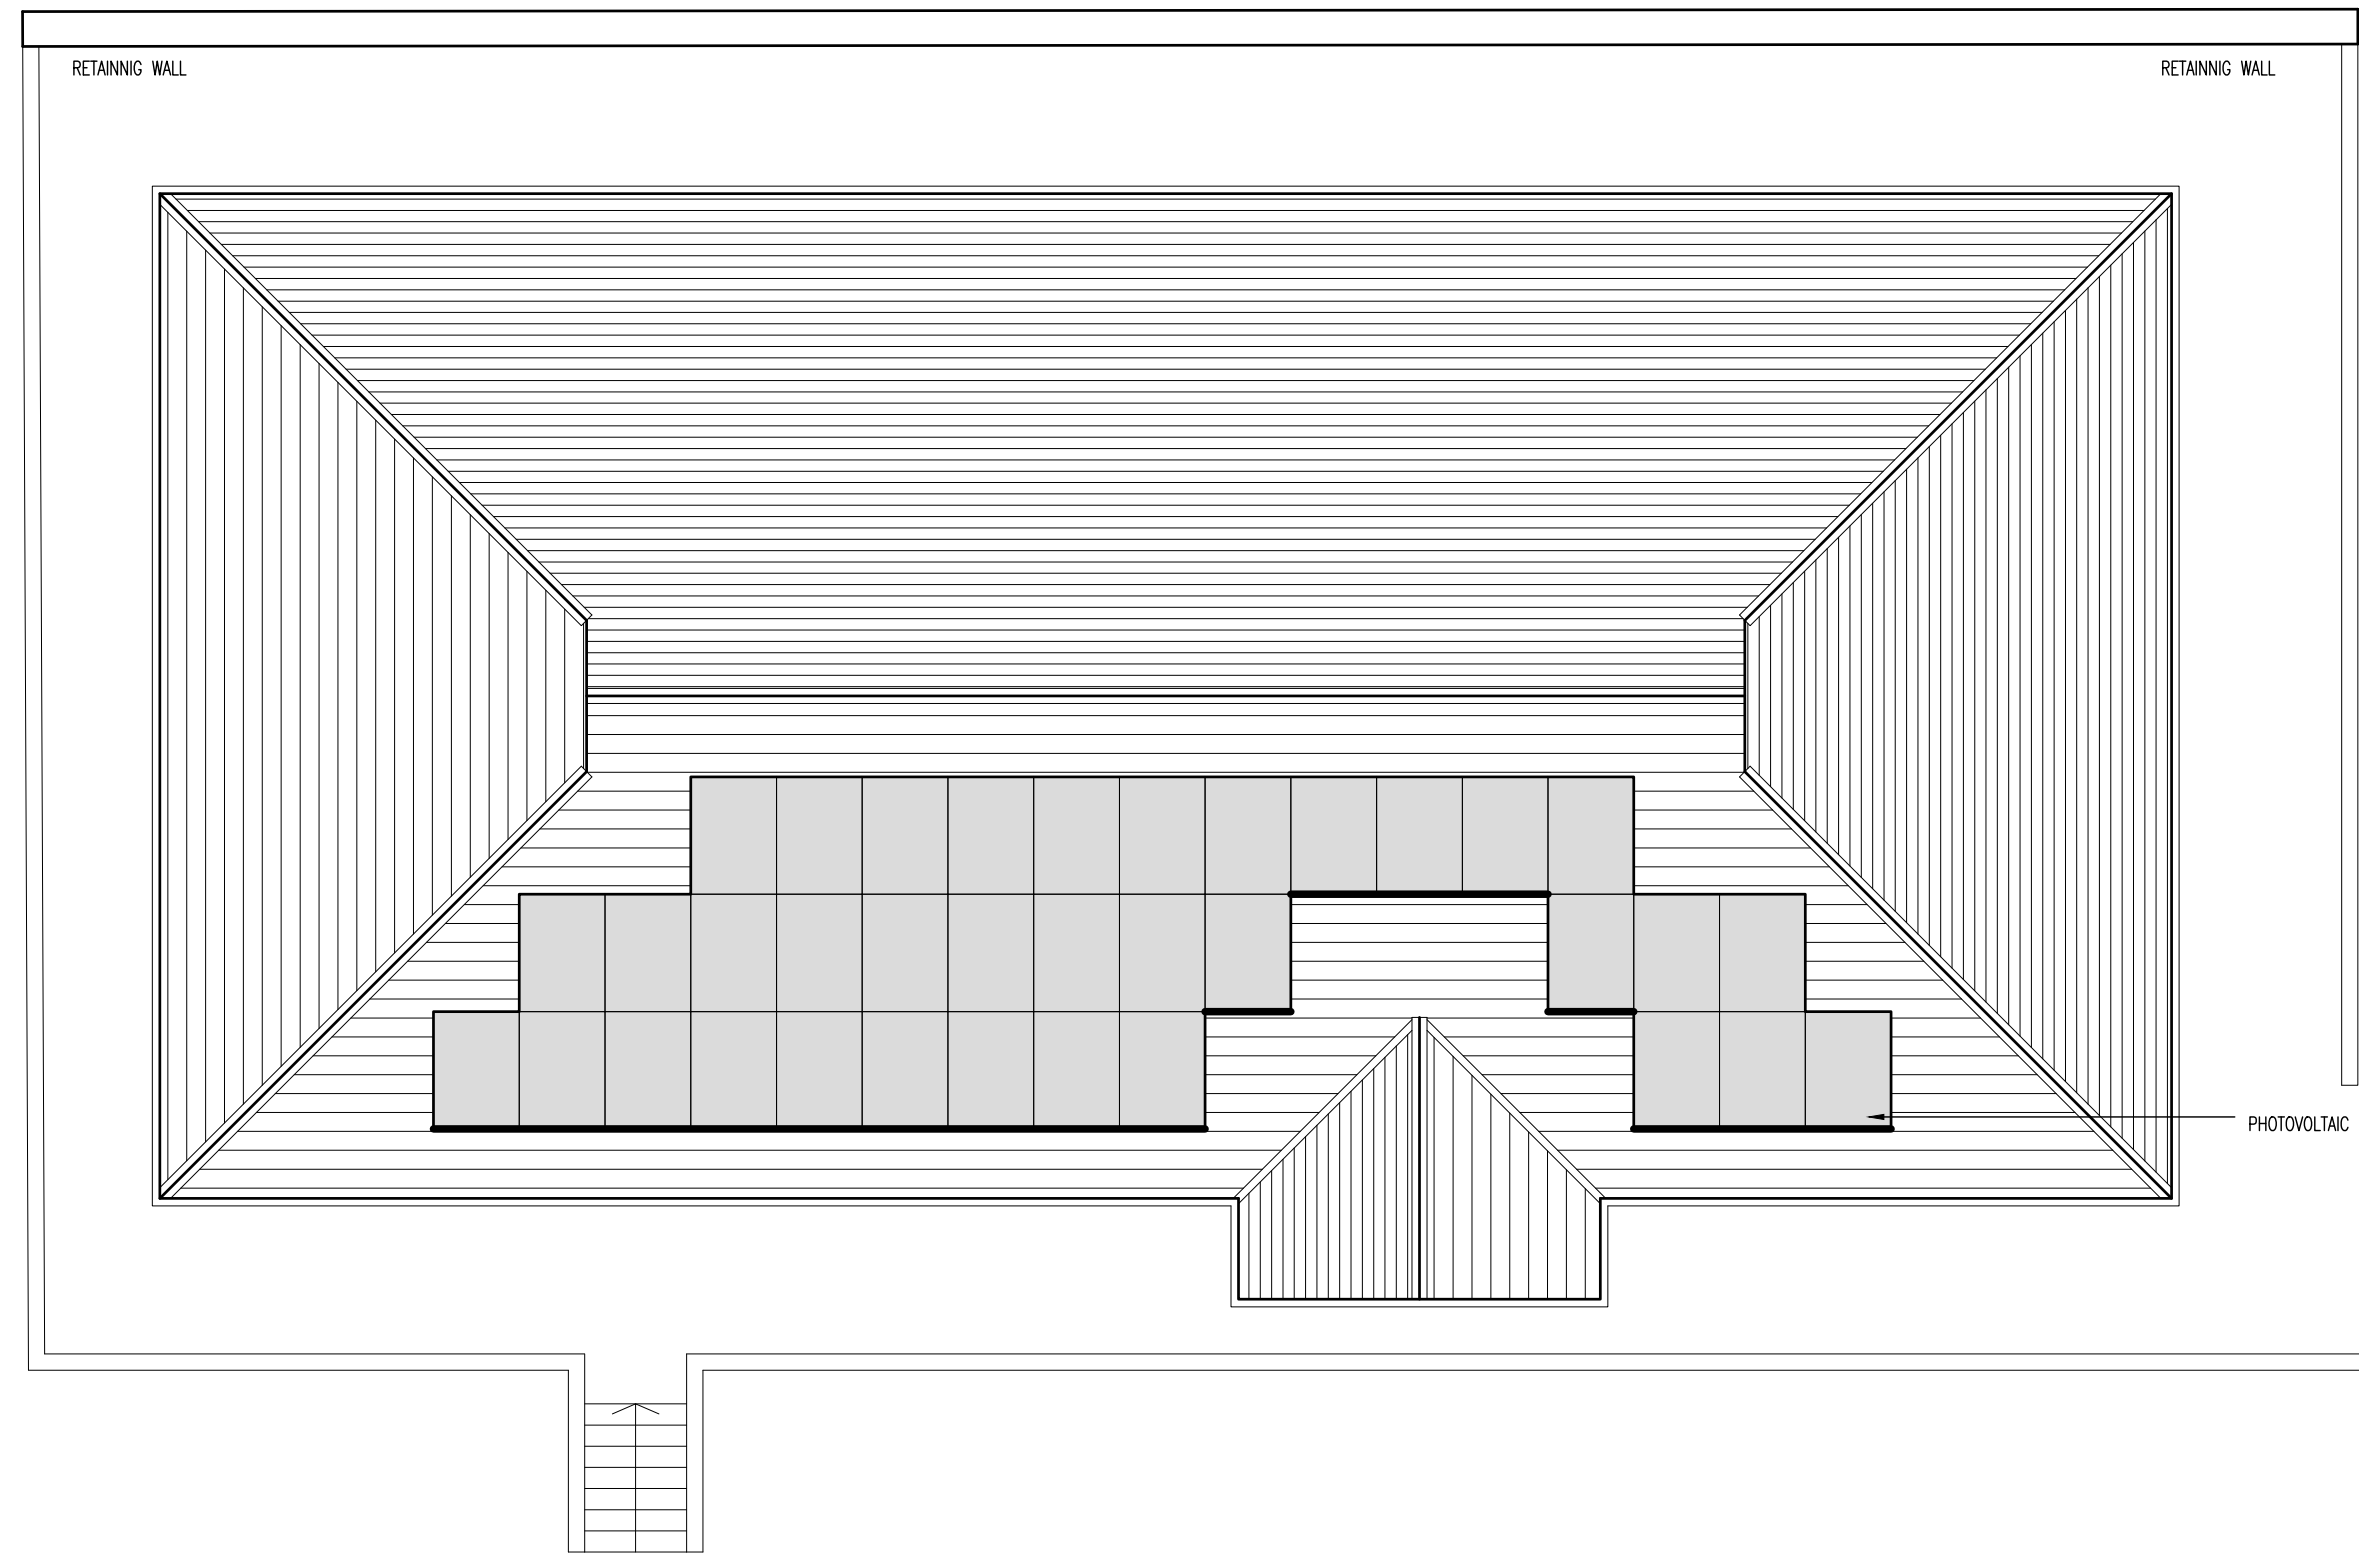


ROOF PLAN AS PROPOSED

SCALE 1:100 @ A1

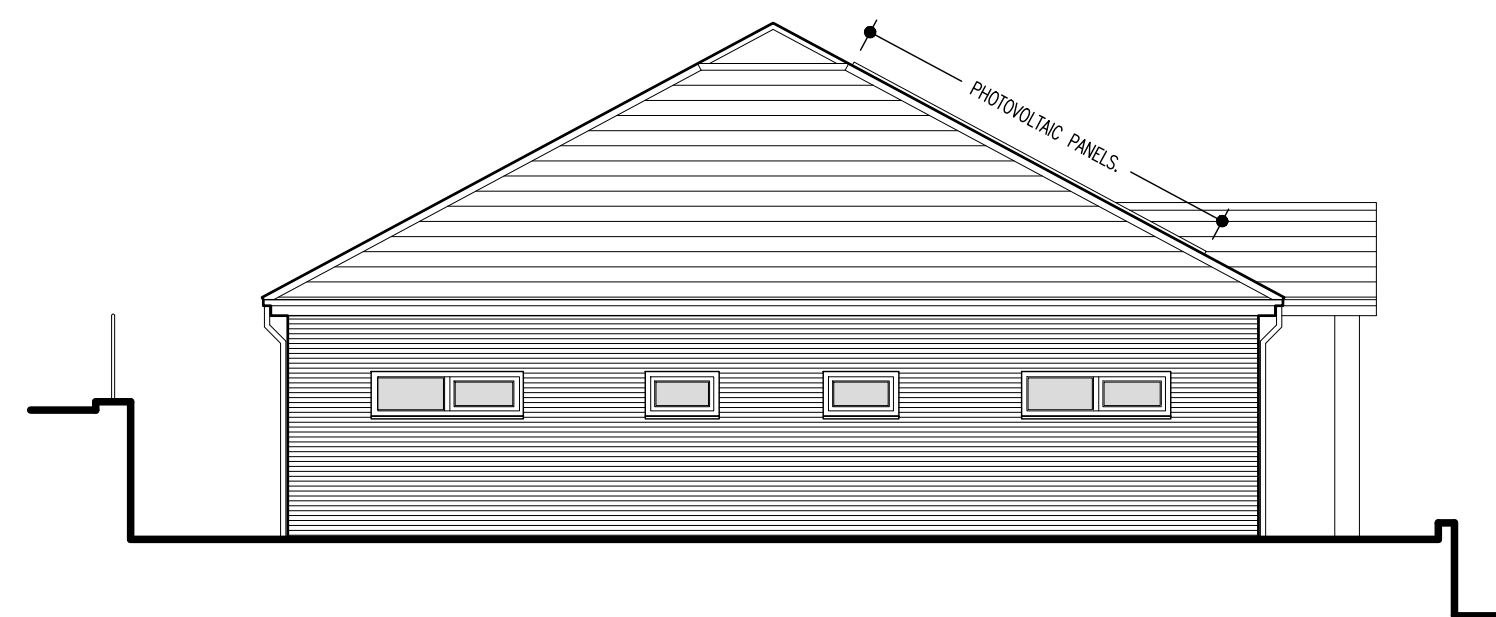


WEST ELEVATION AS PROPOSED

SCALE 1:100 @ A1

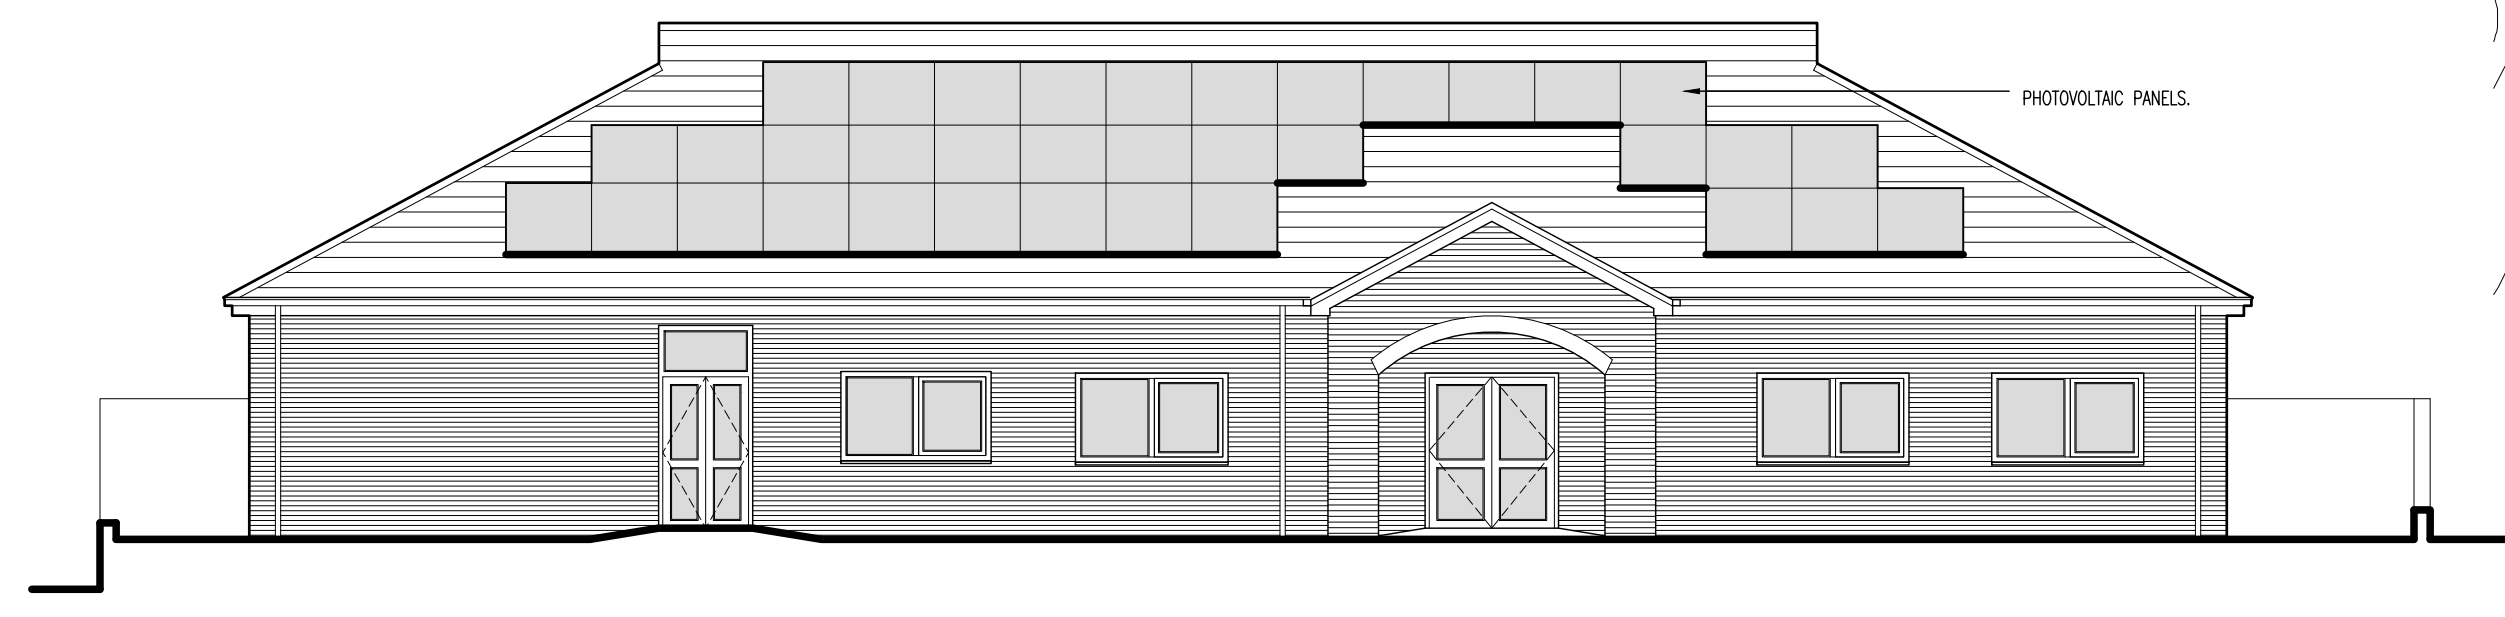


SOUTH ELEVATION AS PROPOSED

SCALE 1:100 @ A1

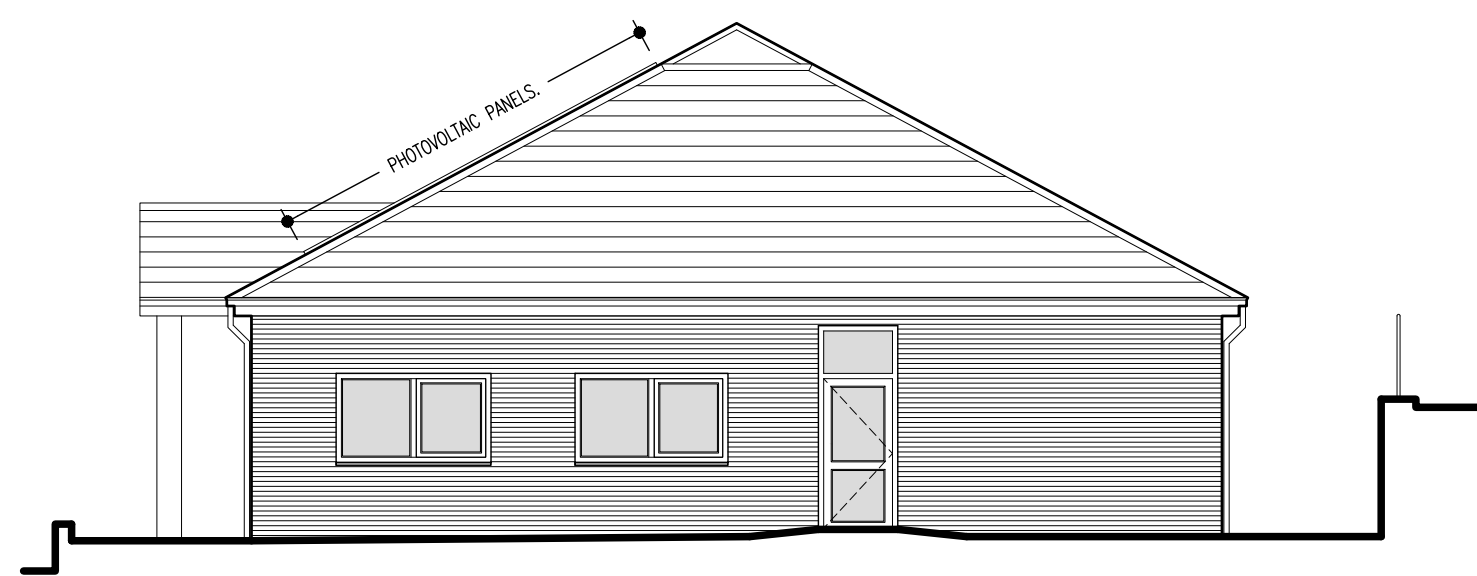


EAST ELEVATION AS PROPOSED

SCALE 1:100 @ A1

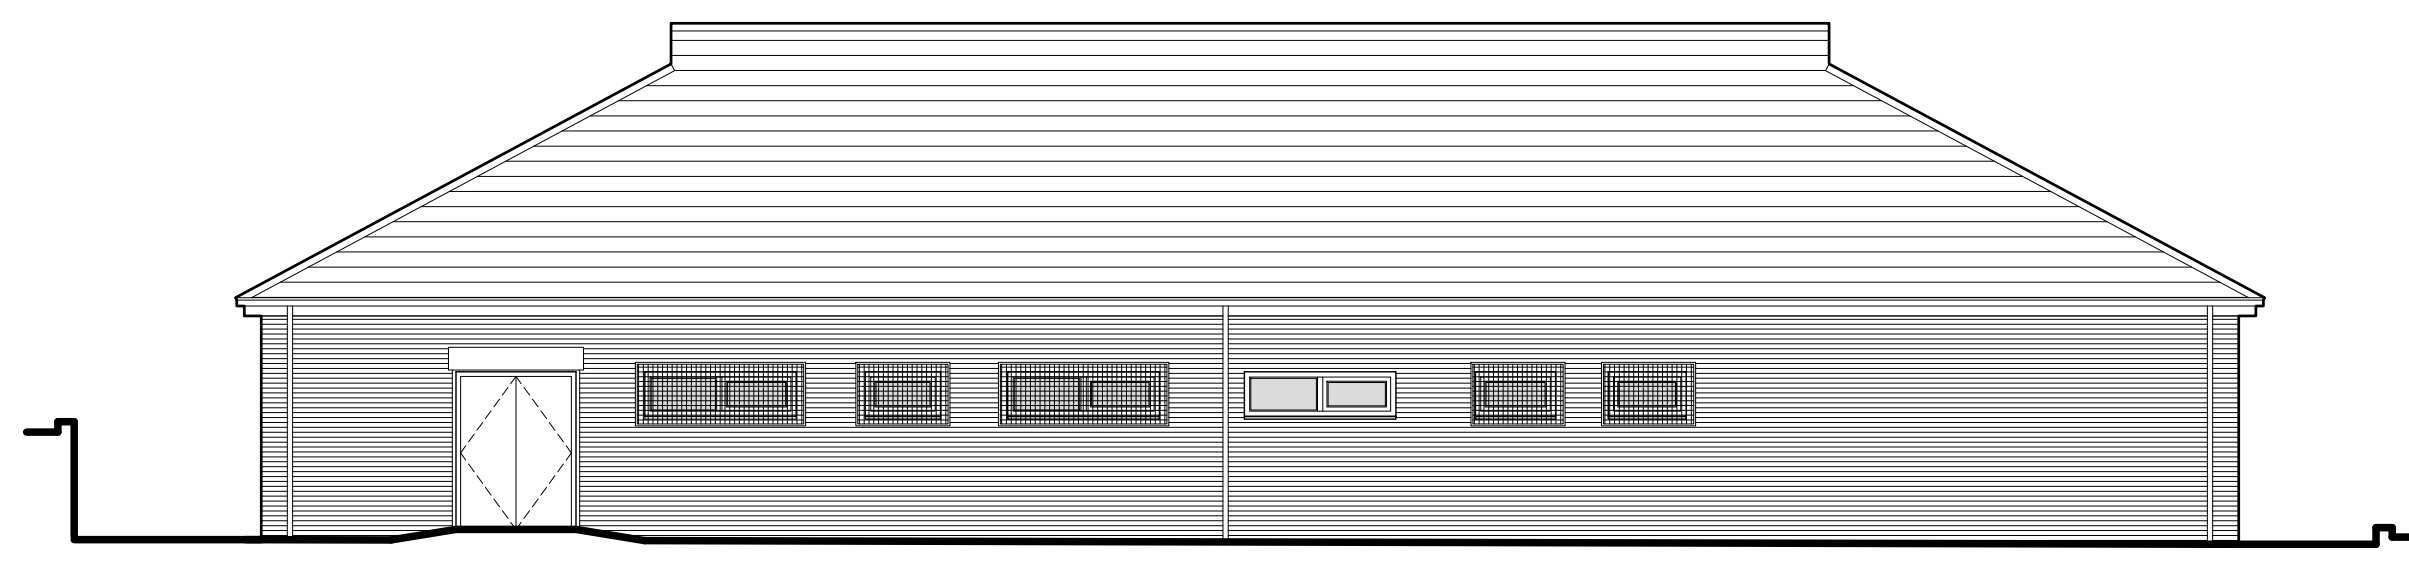

NORTH ELEVATION AS PROPOSED

SCALE 1:100 @ A1

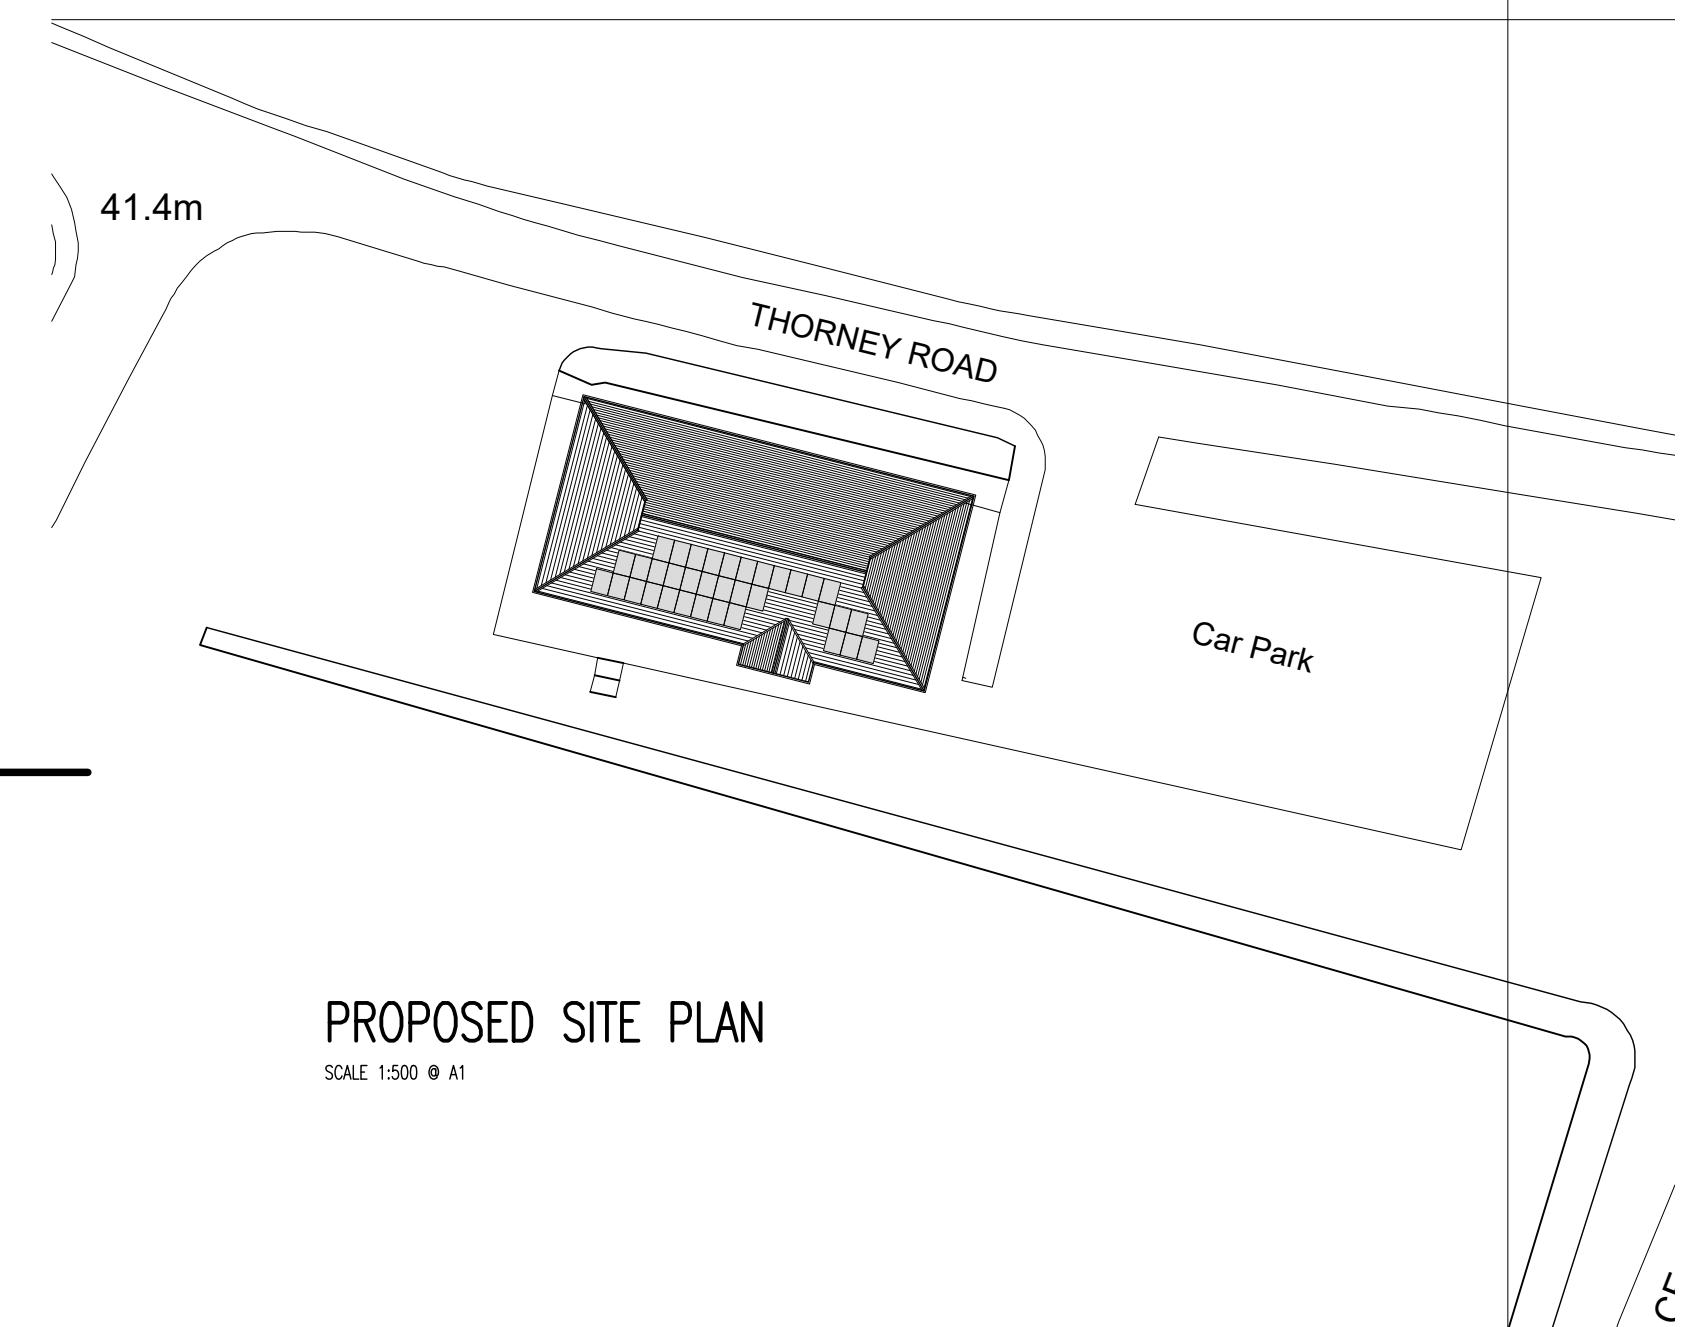

PROPOSED SITE PLAN

SCALE 1:500 @ A1

A. (02.11.25) PV PANEL SIZE AND LOCATION AMENDED.

PV INSTALLATION – BAGLAN RFC

THORNEY ROAD, BAGLAN, PORT TALBOT,
SA128LW

PROPOSED PLANS AND ELEVATIONS

APPLICANT: BRFC COMMITTEE

DWG: A03 REV A | A1 SHEET