



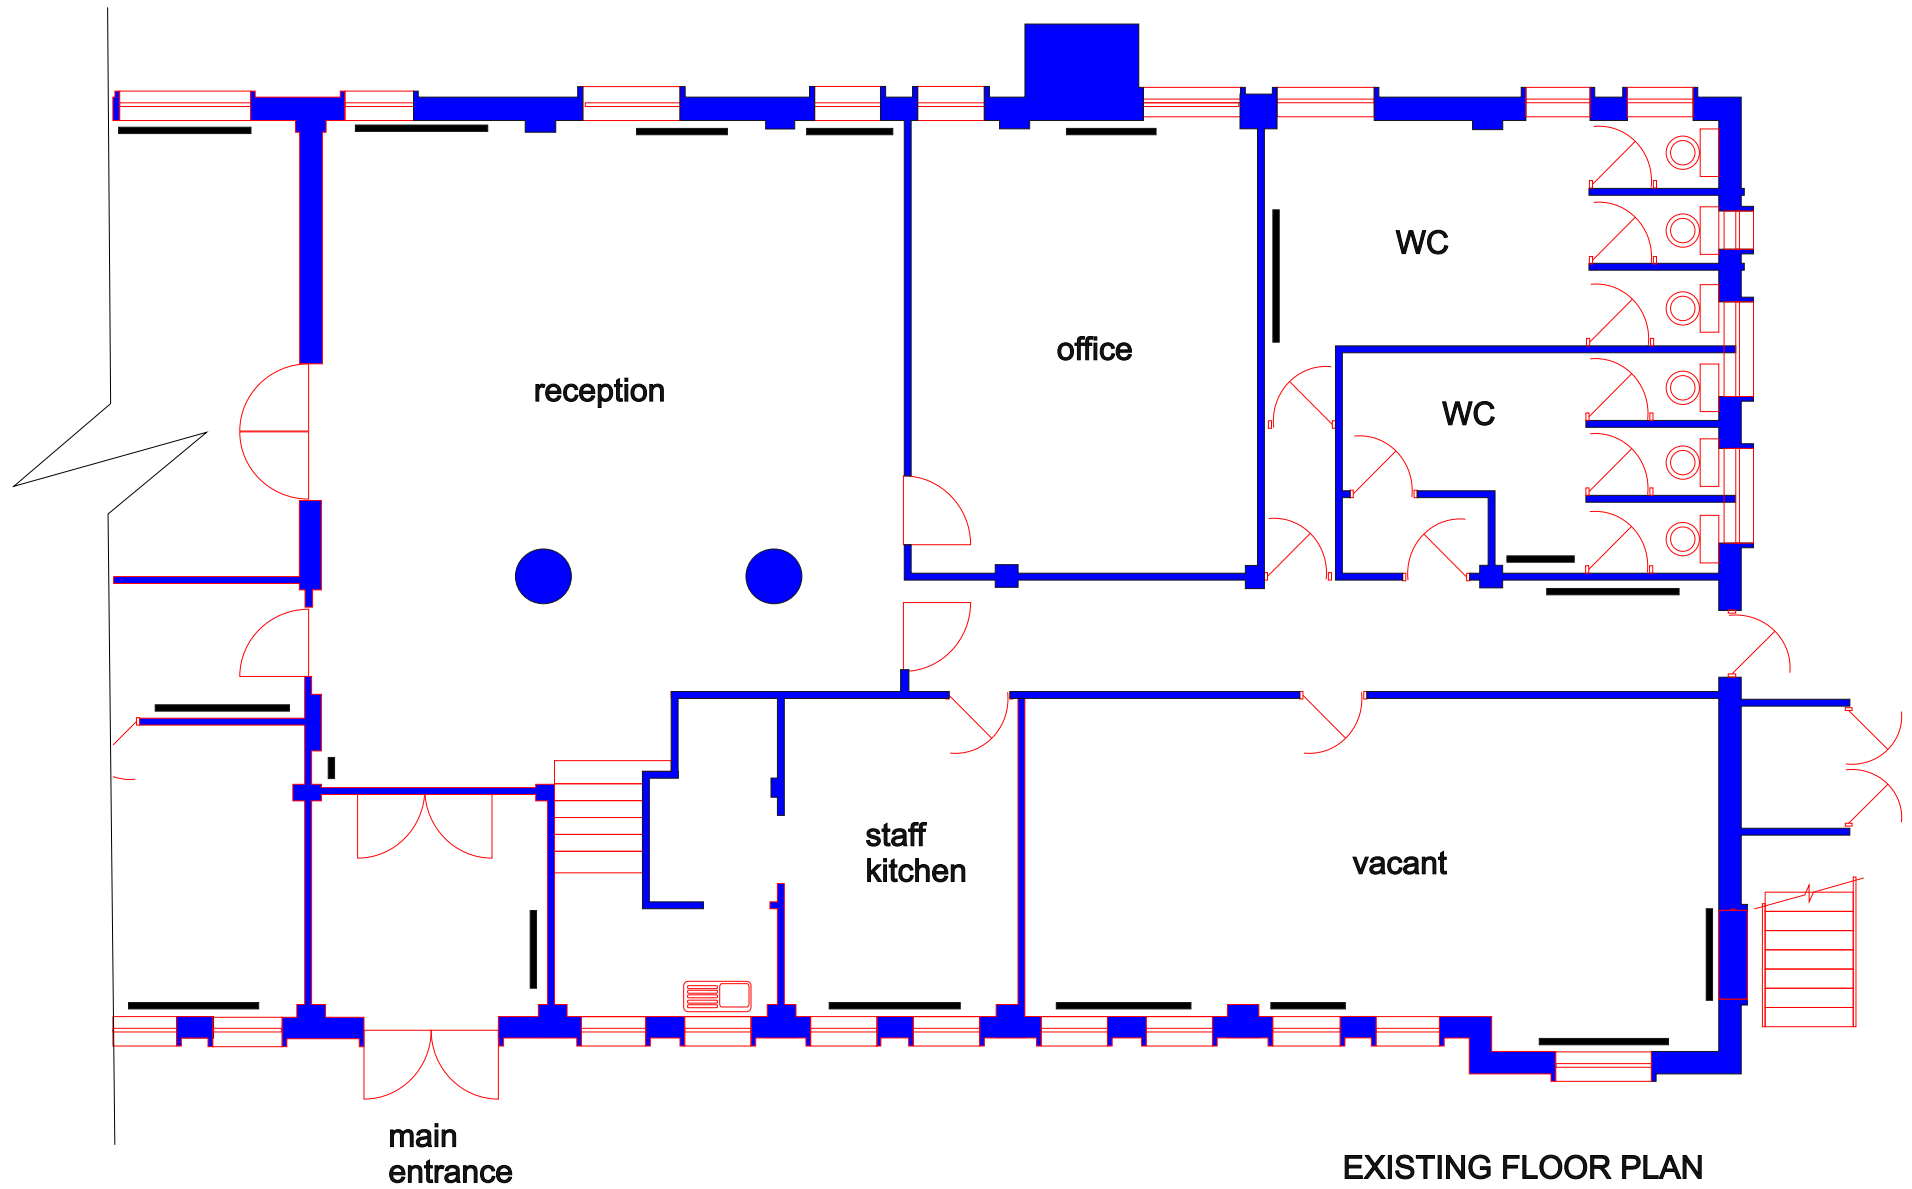

SCALE 1:100

EXISTING FLOOR PLAN  
Unit B  
Kenfig Industrial Estate  
Margam  
SA13 2PE

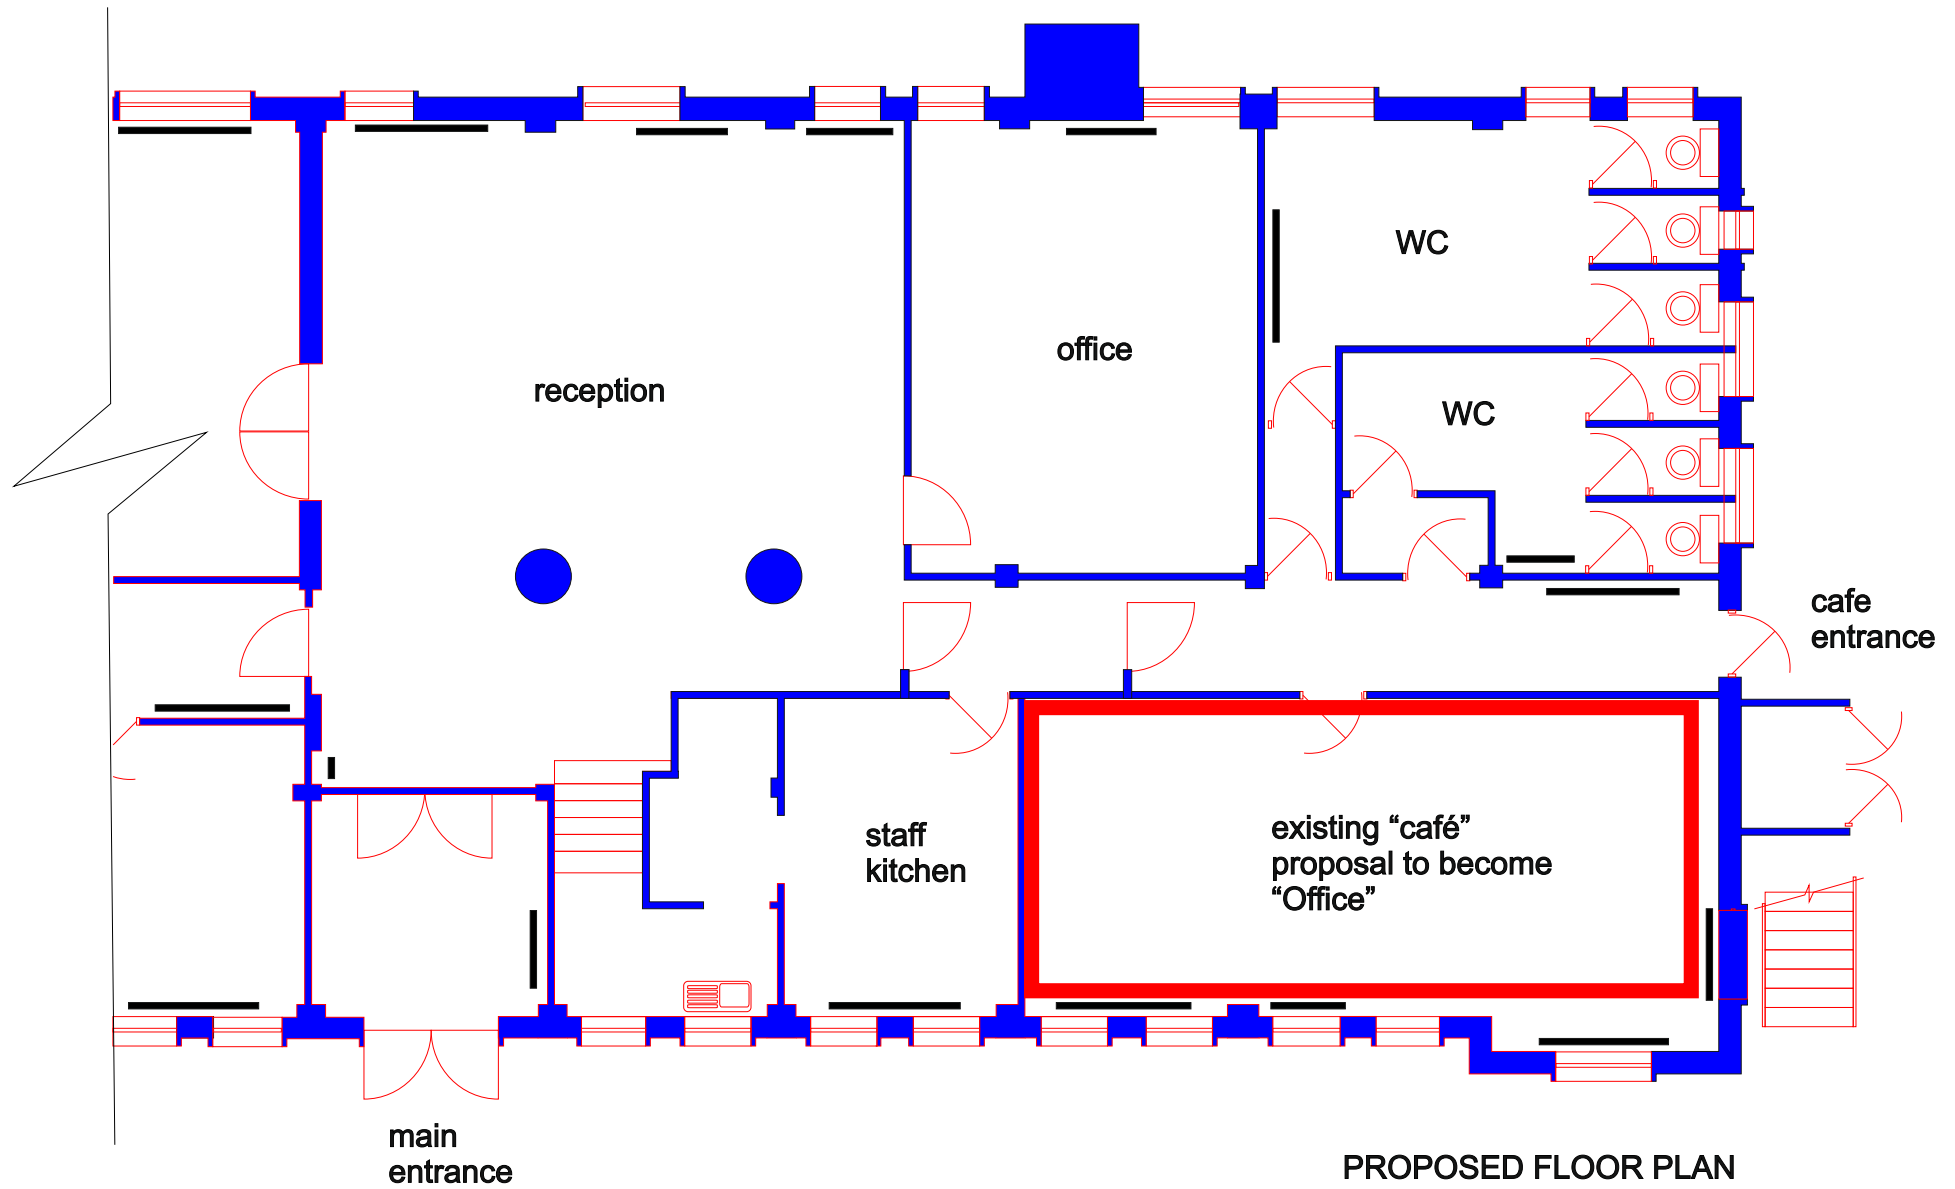

SCALE 1:100

PROPOSED FLOOR PLAN  
Unit B  
Kenfig Industrial Estate  
Margam  
SA13 2PE