




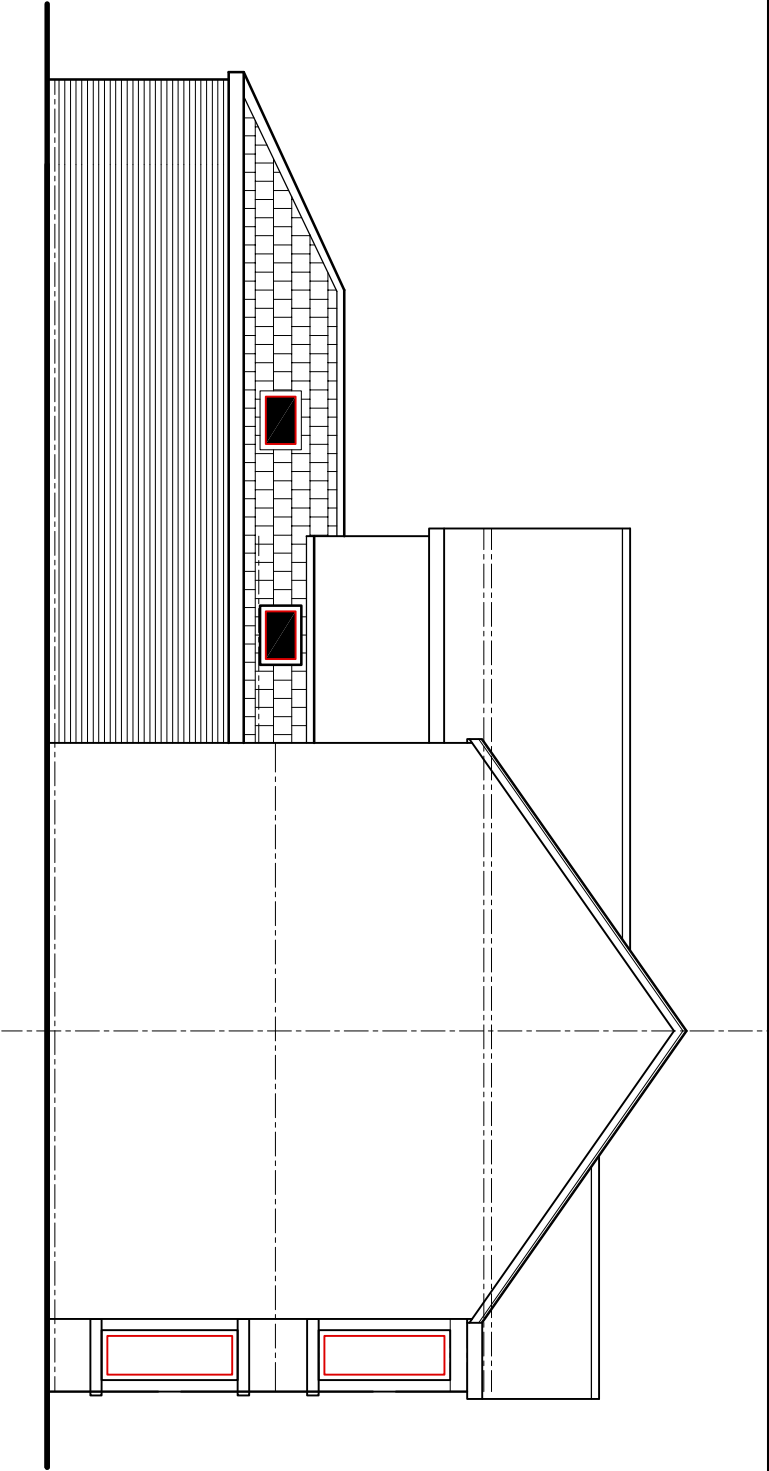

PROPOSED SIDE NORTH ELEVATION.
(1:100)

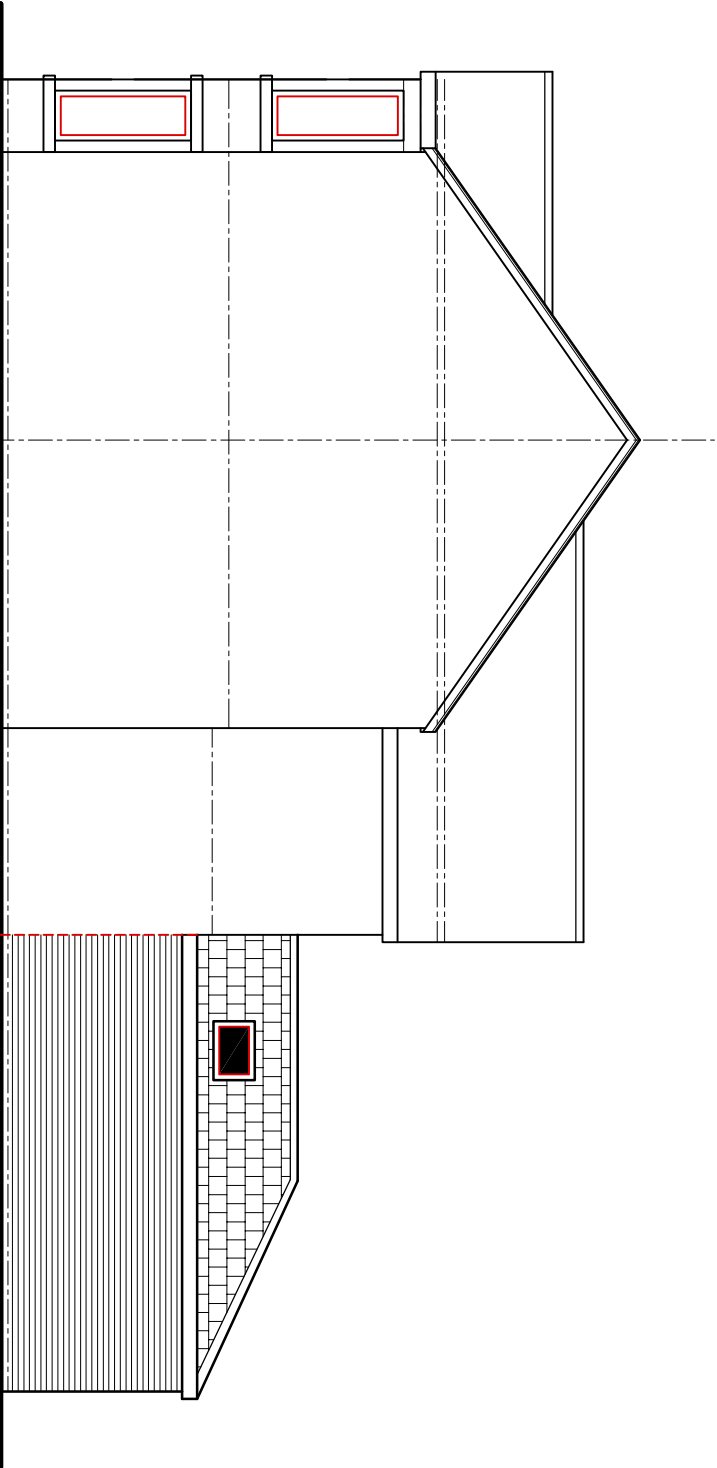

PROPOSED SIDE SOUTH ELEVATION.
(1:100)

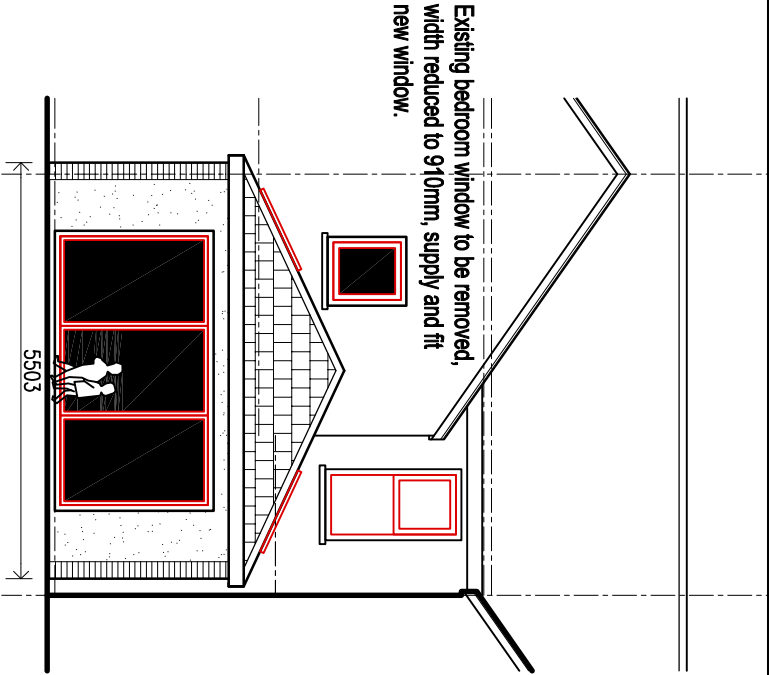

PROPOSED REAR ELEVATION.
(1:100)

CLIENT		
JULIE CLAYDEN FERGUSON		
job title		
PROPOSED SINGLE STOREY REAR EXTENSION @ 20 VICTORIA ROAD PORT TALBOT		
drawing title		
PROPOSED ELEVATIONS		
job No:	drawing No:	scales:
25.105	07	1:100 @ A3