


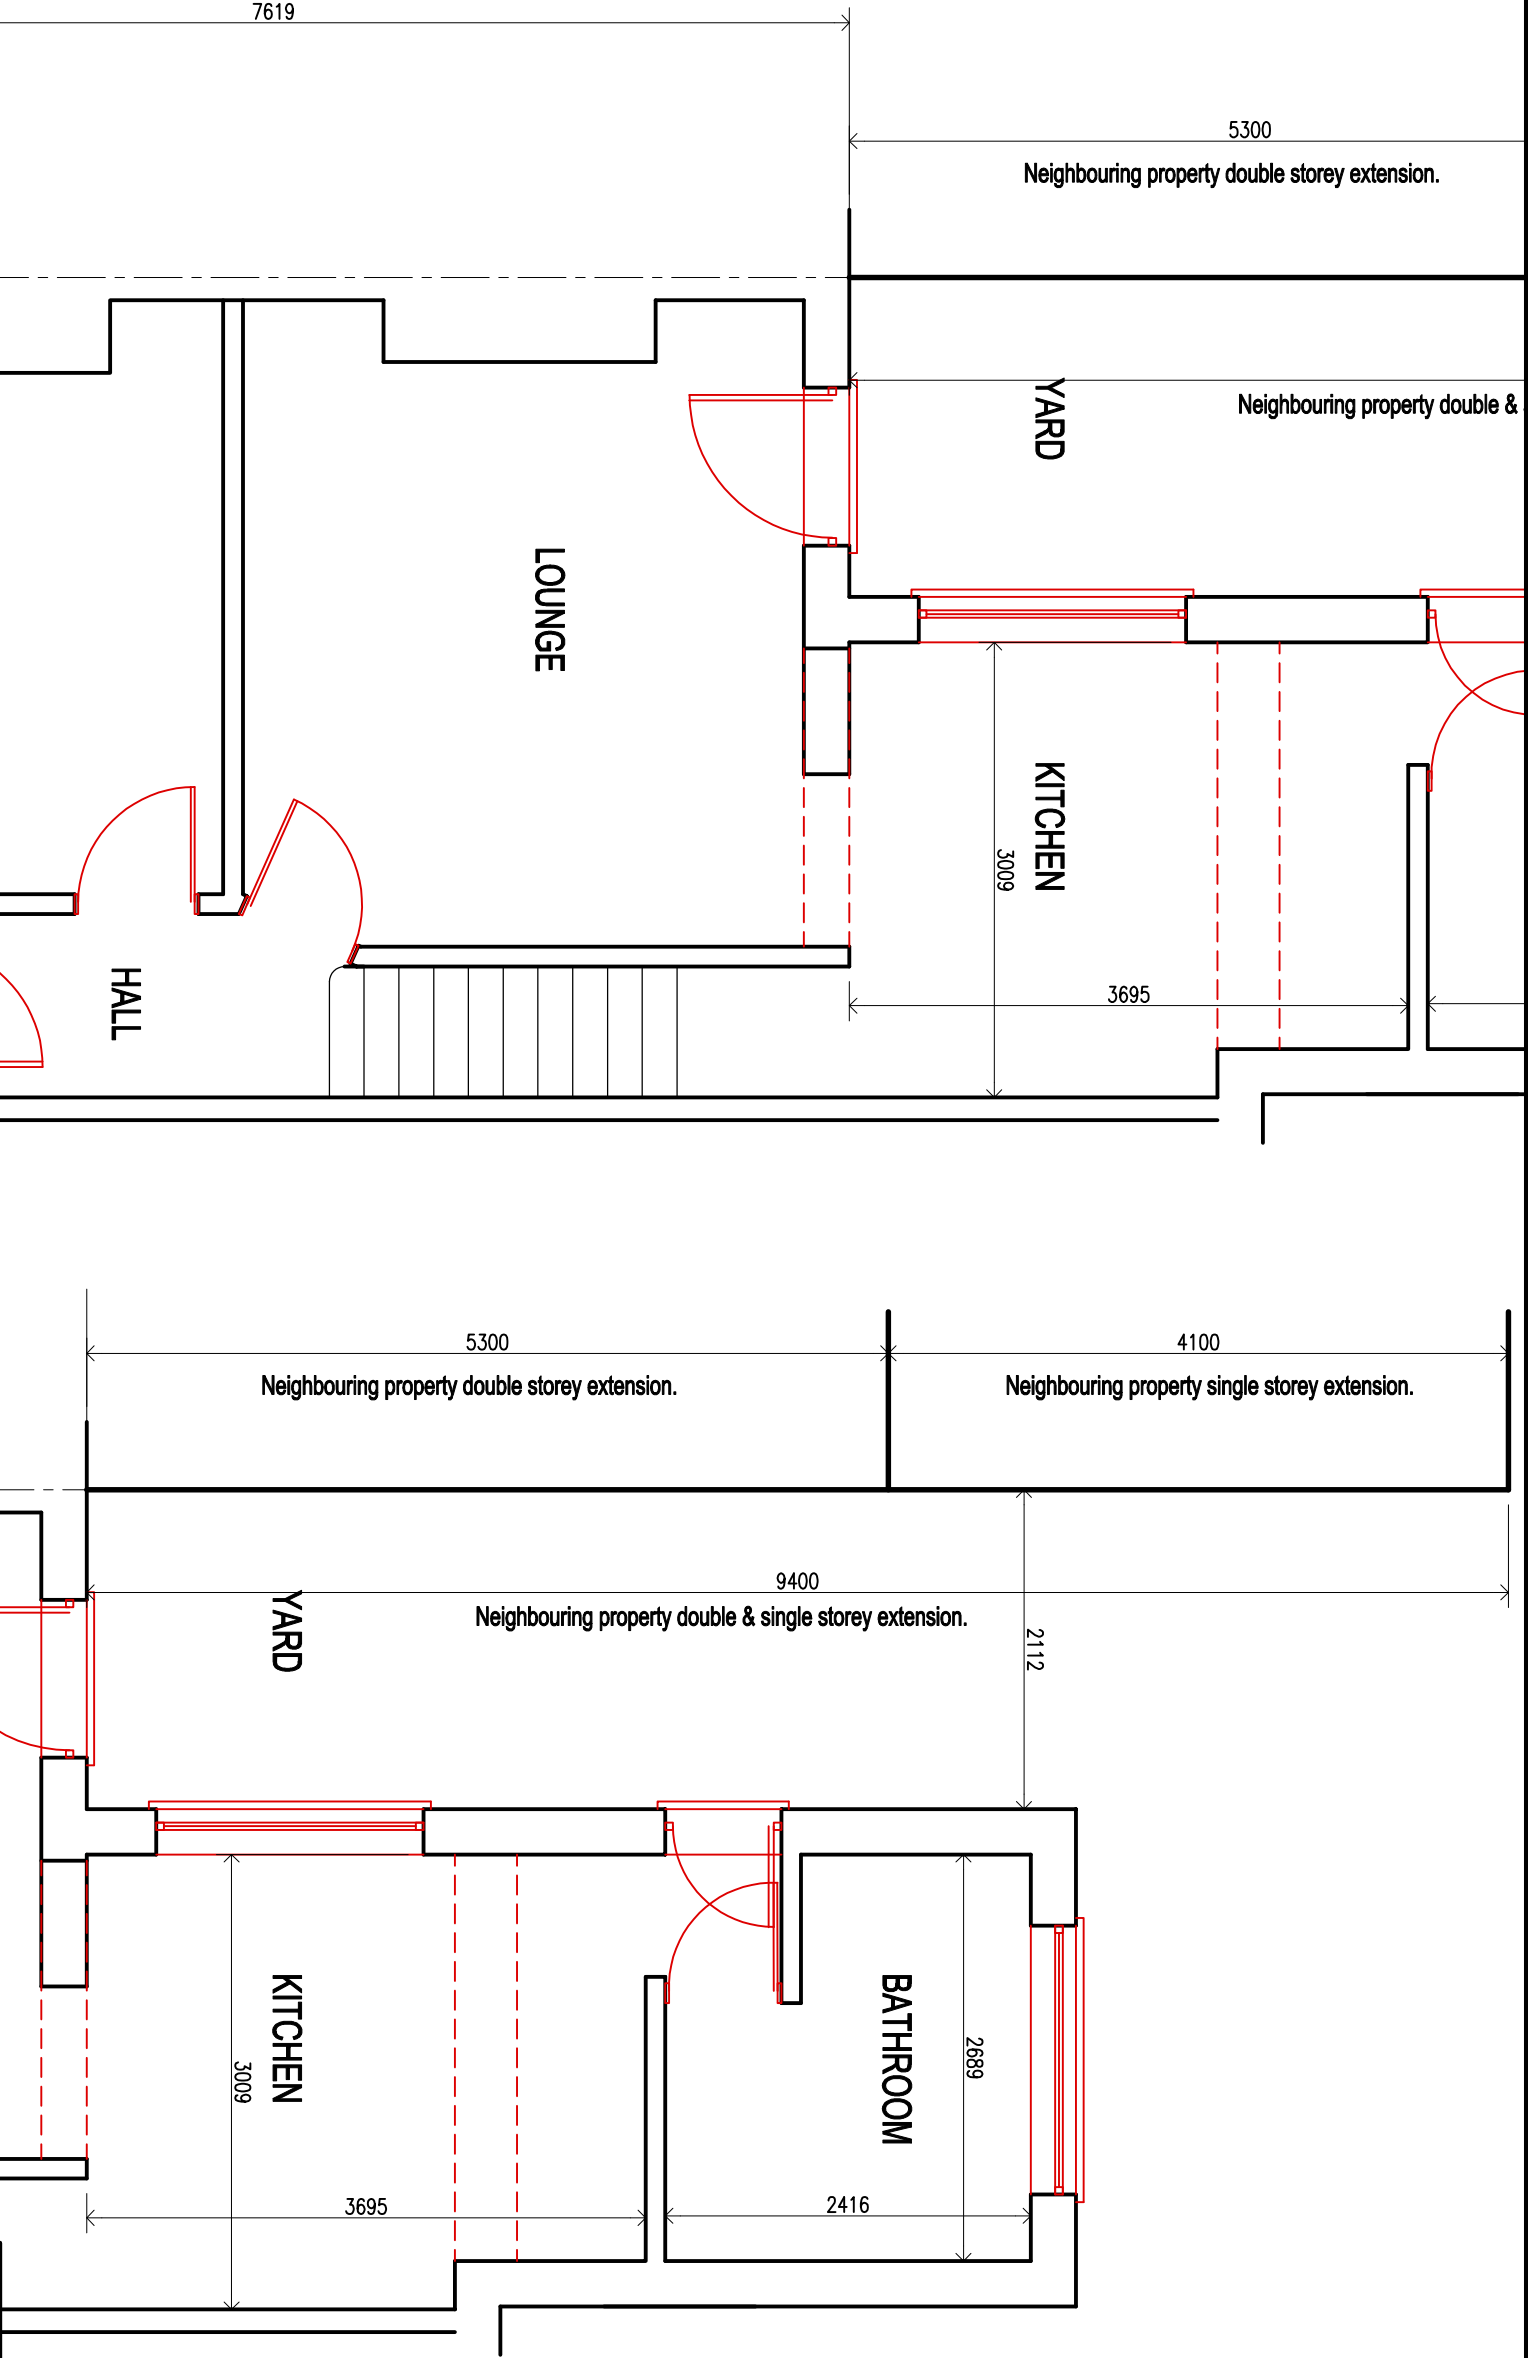

CLIENT

JULIE CLAYDEN FERGUSON

job title

PROPOSED SINGLE STOREY REAR EXTENSION.
@ 20 VICTORIA ROAD PORT TALBOT

drawing title

EXISTING GROUND FLOOR PLAN.

job No:

25.105

drawing No:

02

scales:

1:50 @ A3

EXISTING GROUND FLOOR PLAN.

(1:50)