


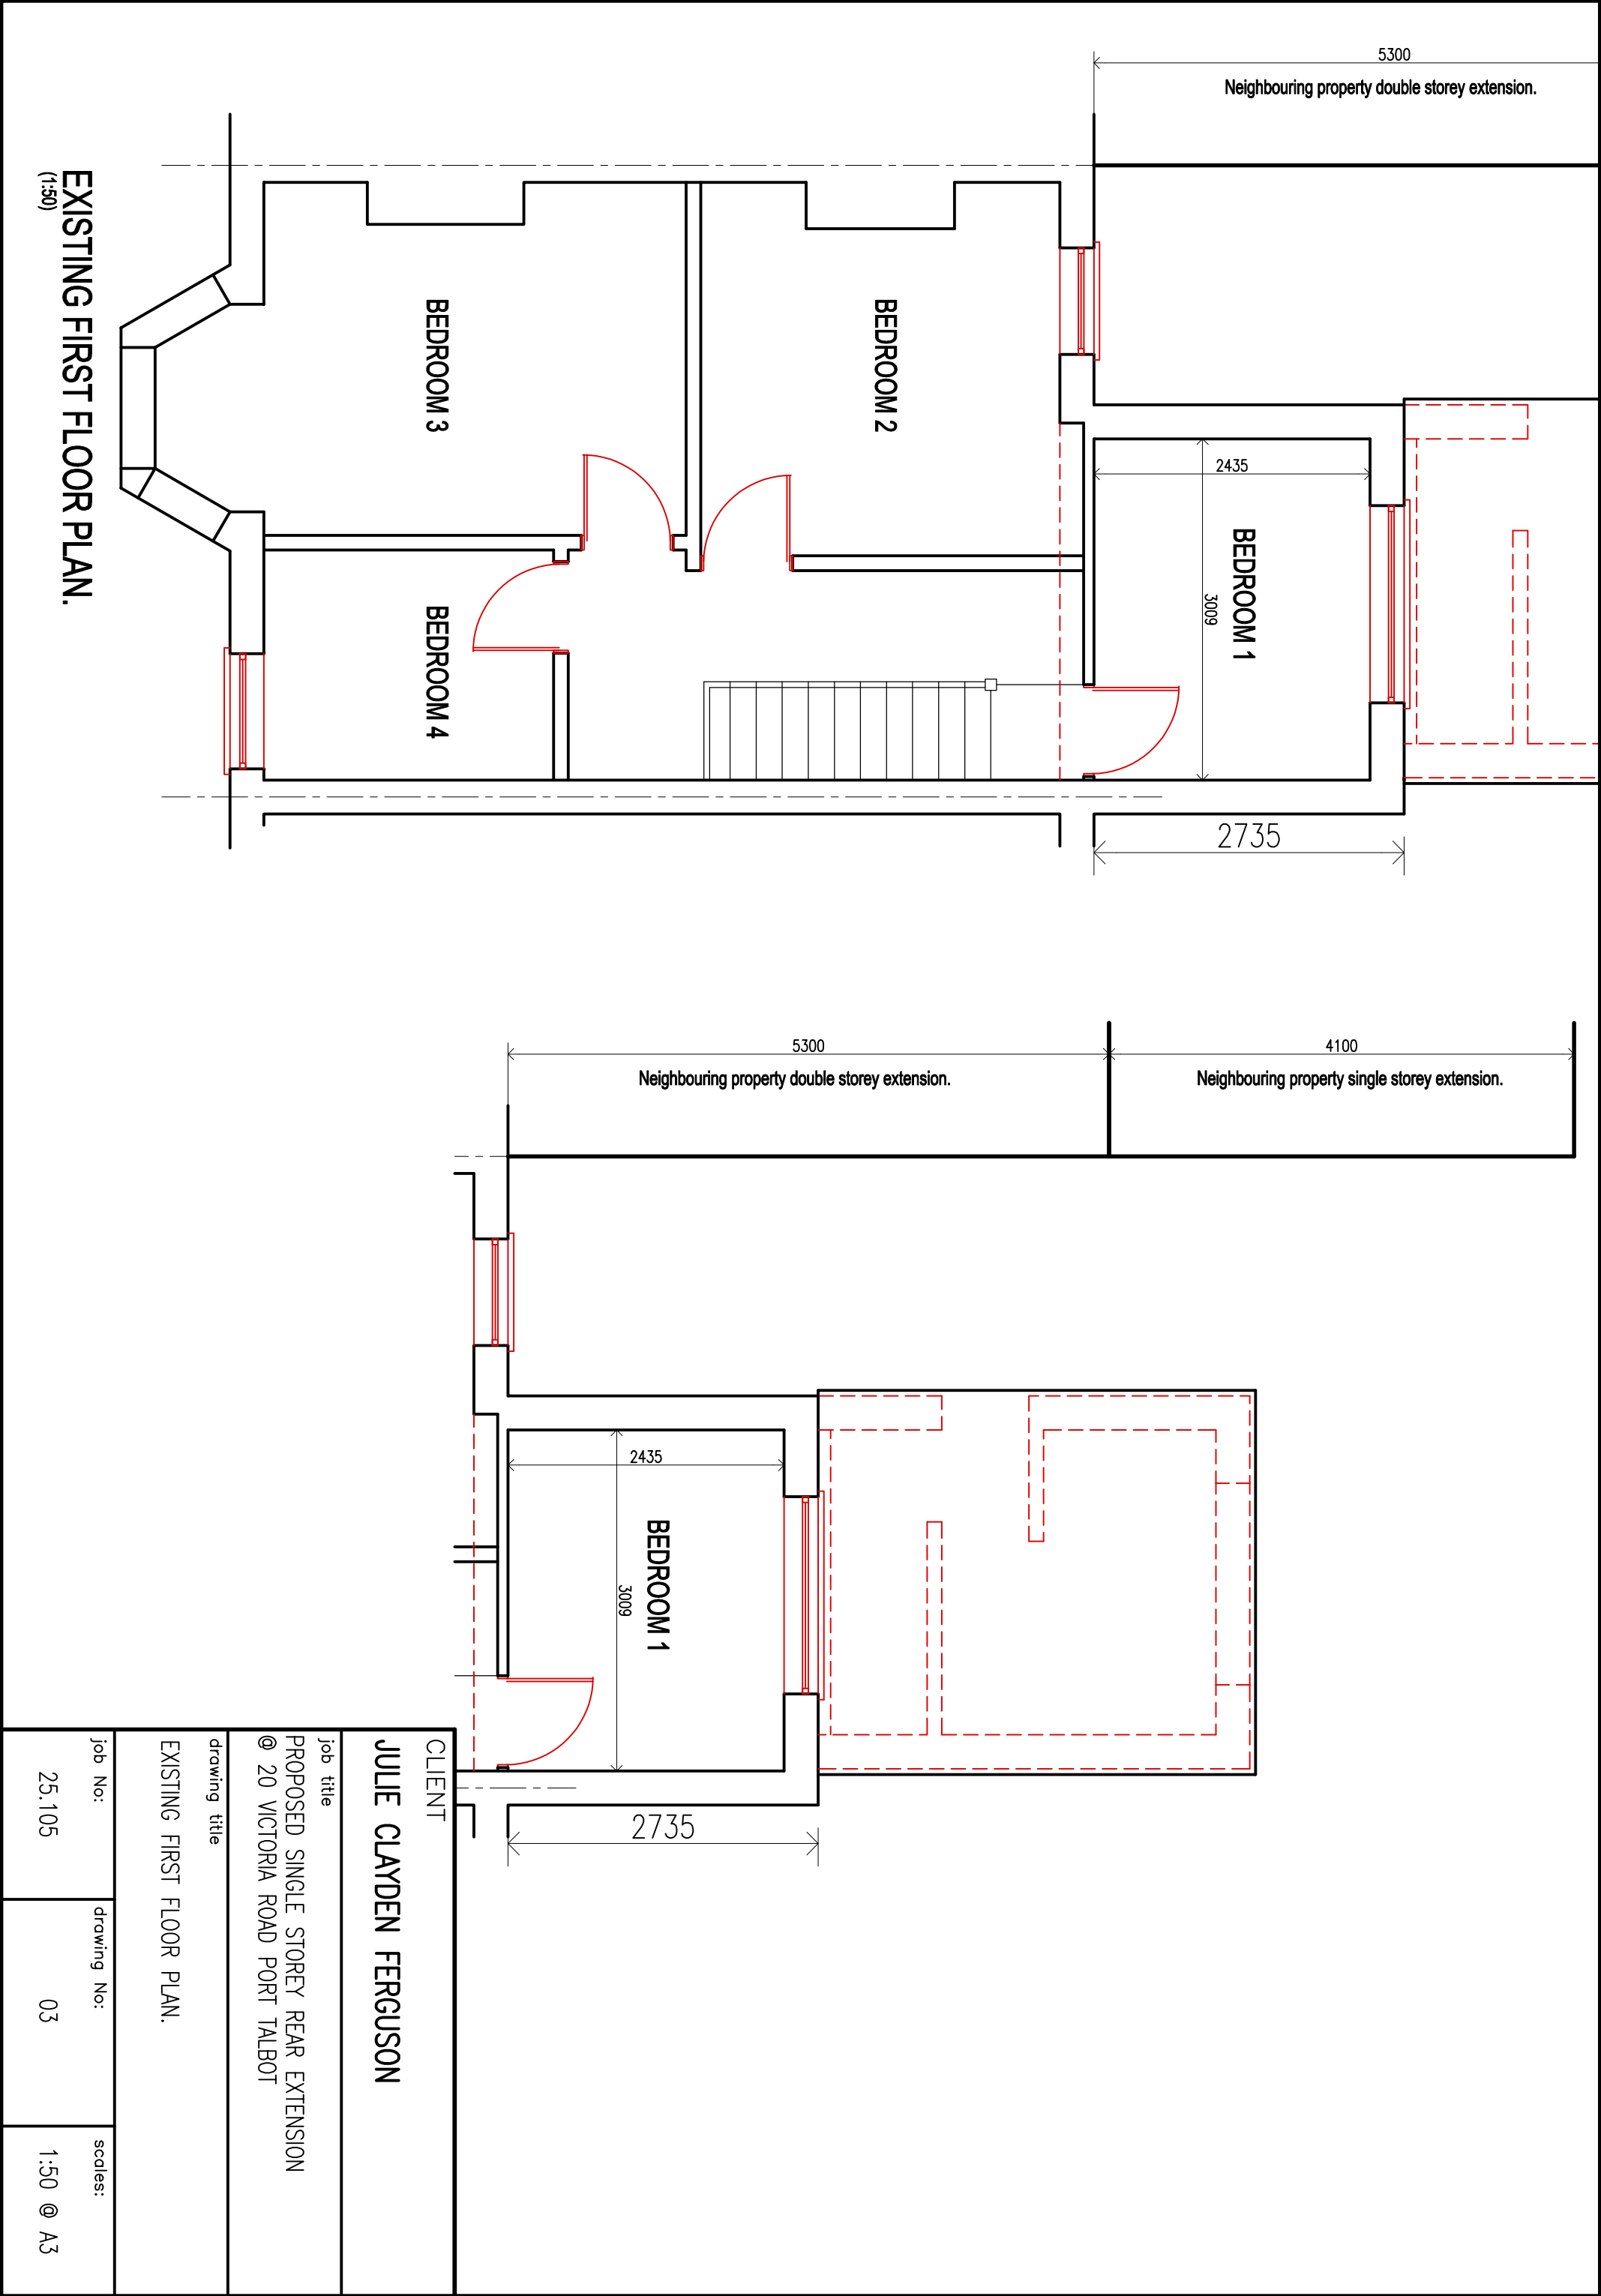

CLIENT		
JULIE CLAYDEN FERGUSON		
job title		
PROPOSED SINGLE STOREY REAR EXTENSION		
@ 20 VICTORIA ROAD PORT TALBOT		
drawing title		
EXISTING FIRST FLOOR PLAN.		
job No:	drawing No:	scales:
25.105	03	1:50 @ A3