


PROPOSED GROUND FLOOR PLAN.
(1:50)

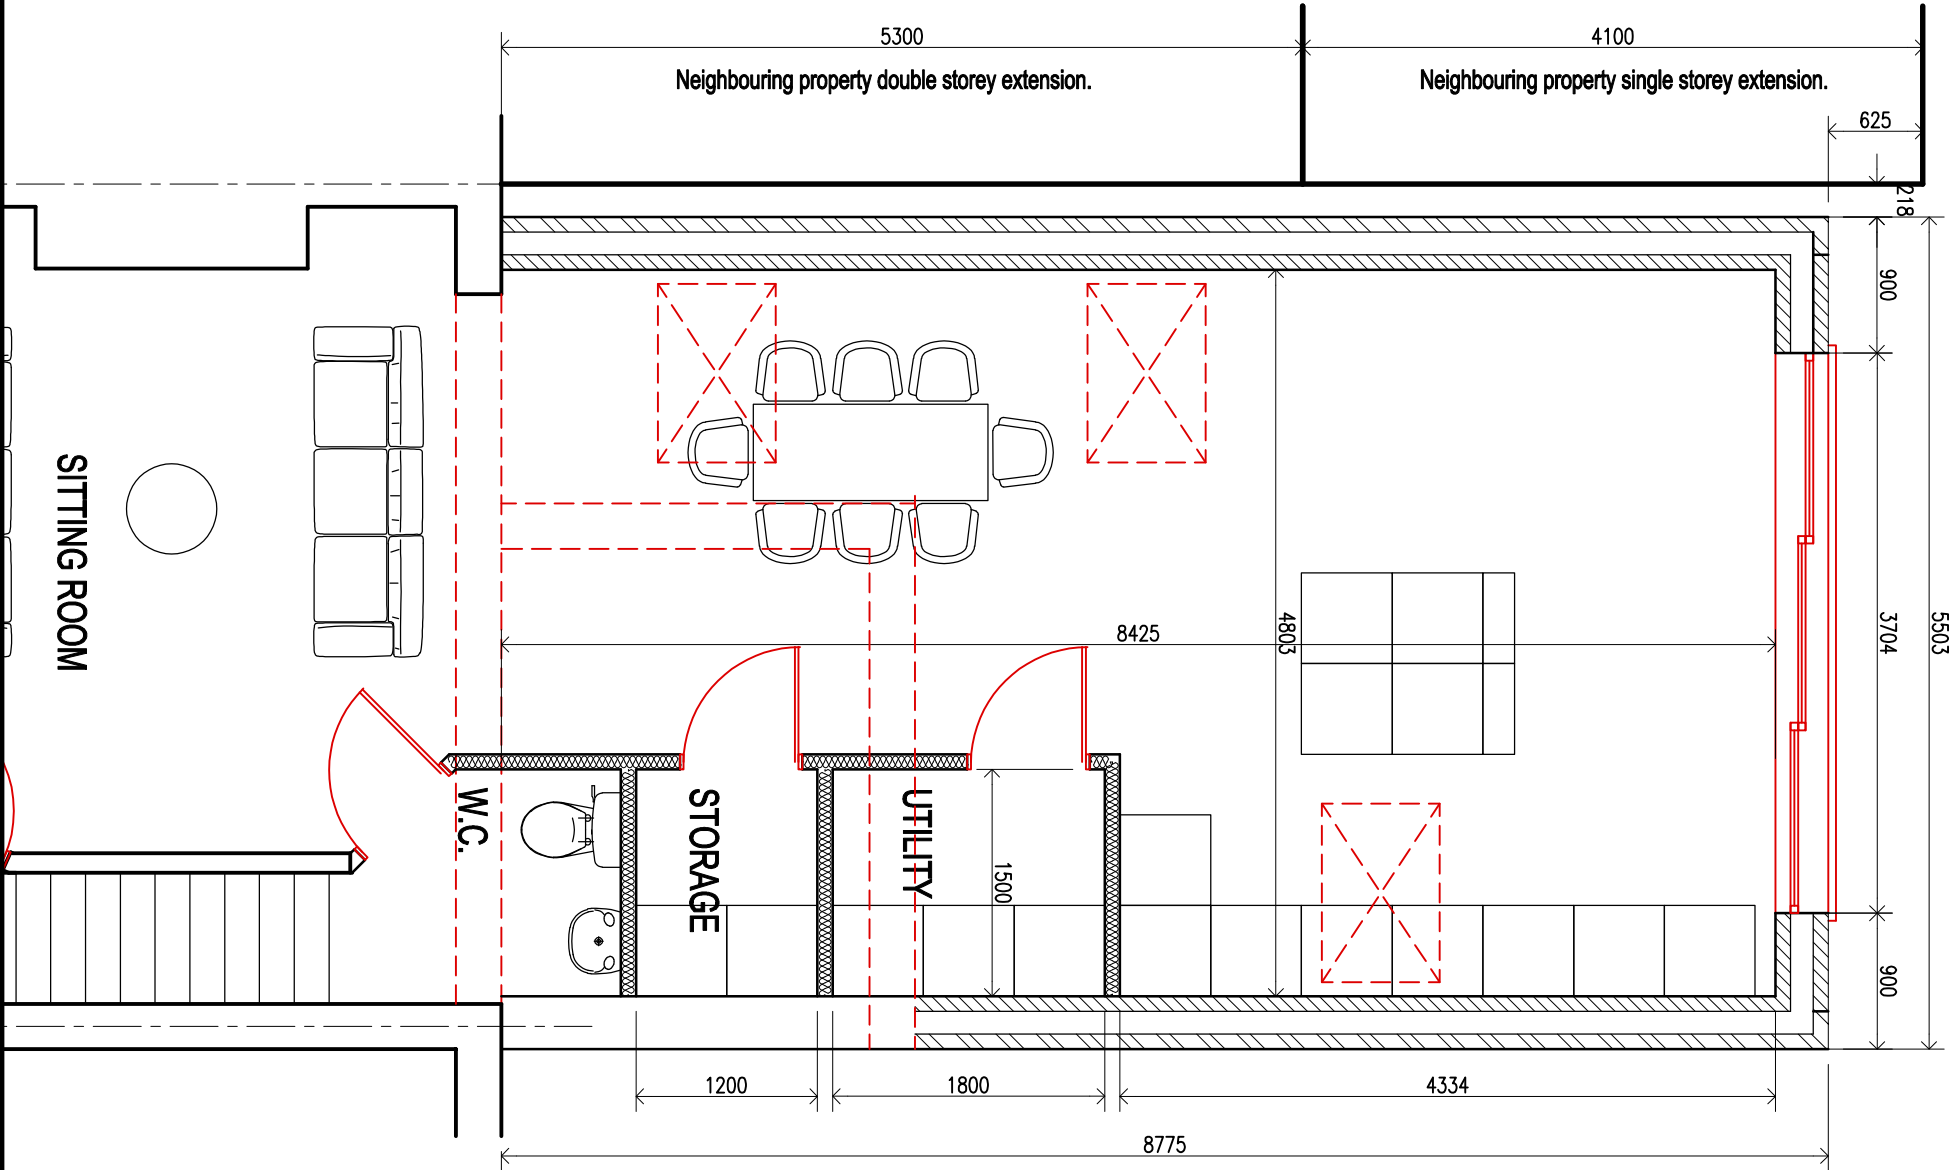

CLIENT		
JULIE CLAYDEN FERGUSON		
job title	PROPOSED SINGLE STOREY REAR EXTENSION @ 20 VICTORIA ROAD PORT TALBOT	
drawing title	PROPOSED GROUND FLOOR PLAN.	
job No:	drawing No:	scales:
25.105	04	1:50 @ A3