


PROPOSED FIRST FLOOR/ROOF PLAN.
(1:50)

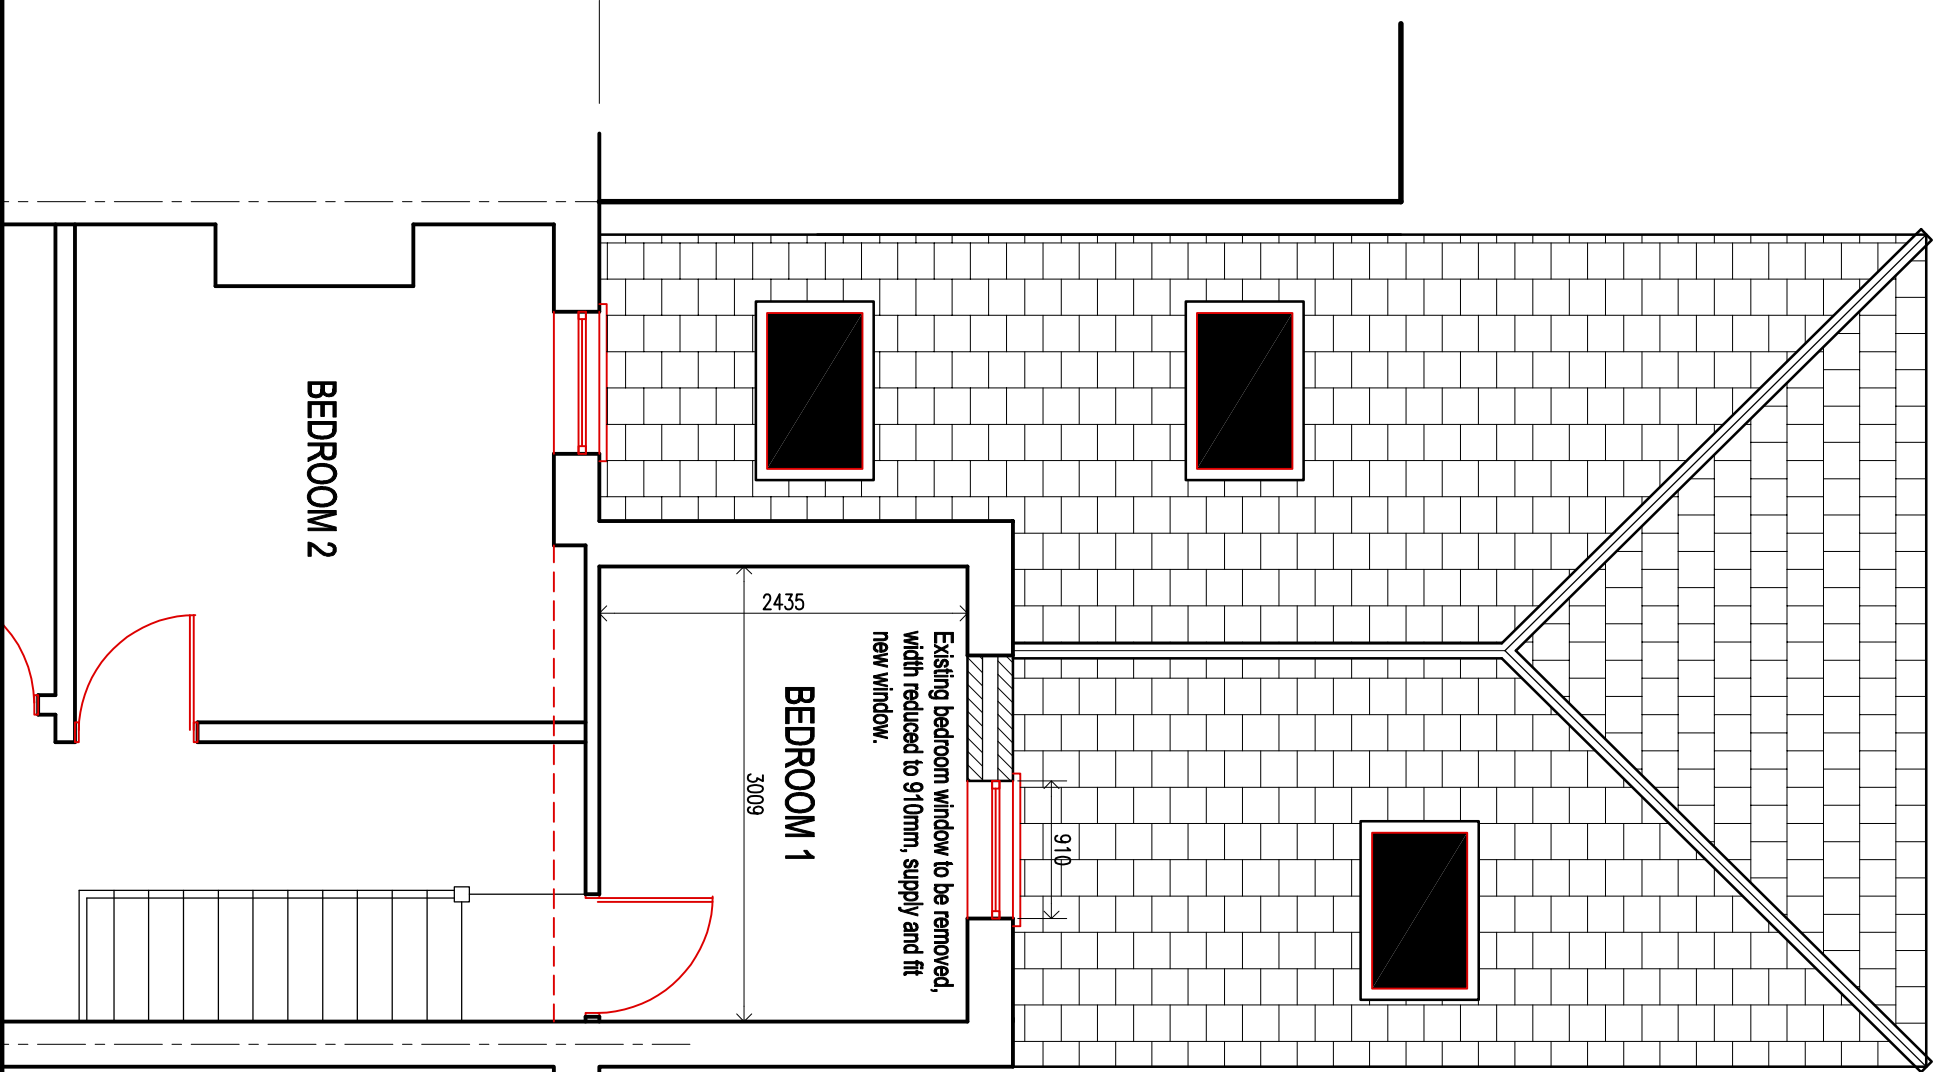

CLIENT		
JULIE CLAYDEN FERGUSON		
job title		
PROPOSED SINGLE STOREY REAR EXTENSION @ 20 VICTORIA ROAD PORT TALBOT		
drawing title		
PROPOSED ROOF PLAN.		
job No:	drawing No:	scales:
25.105	05	1:50 @ A3