


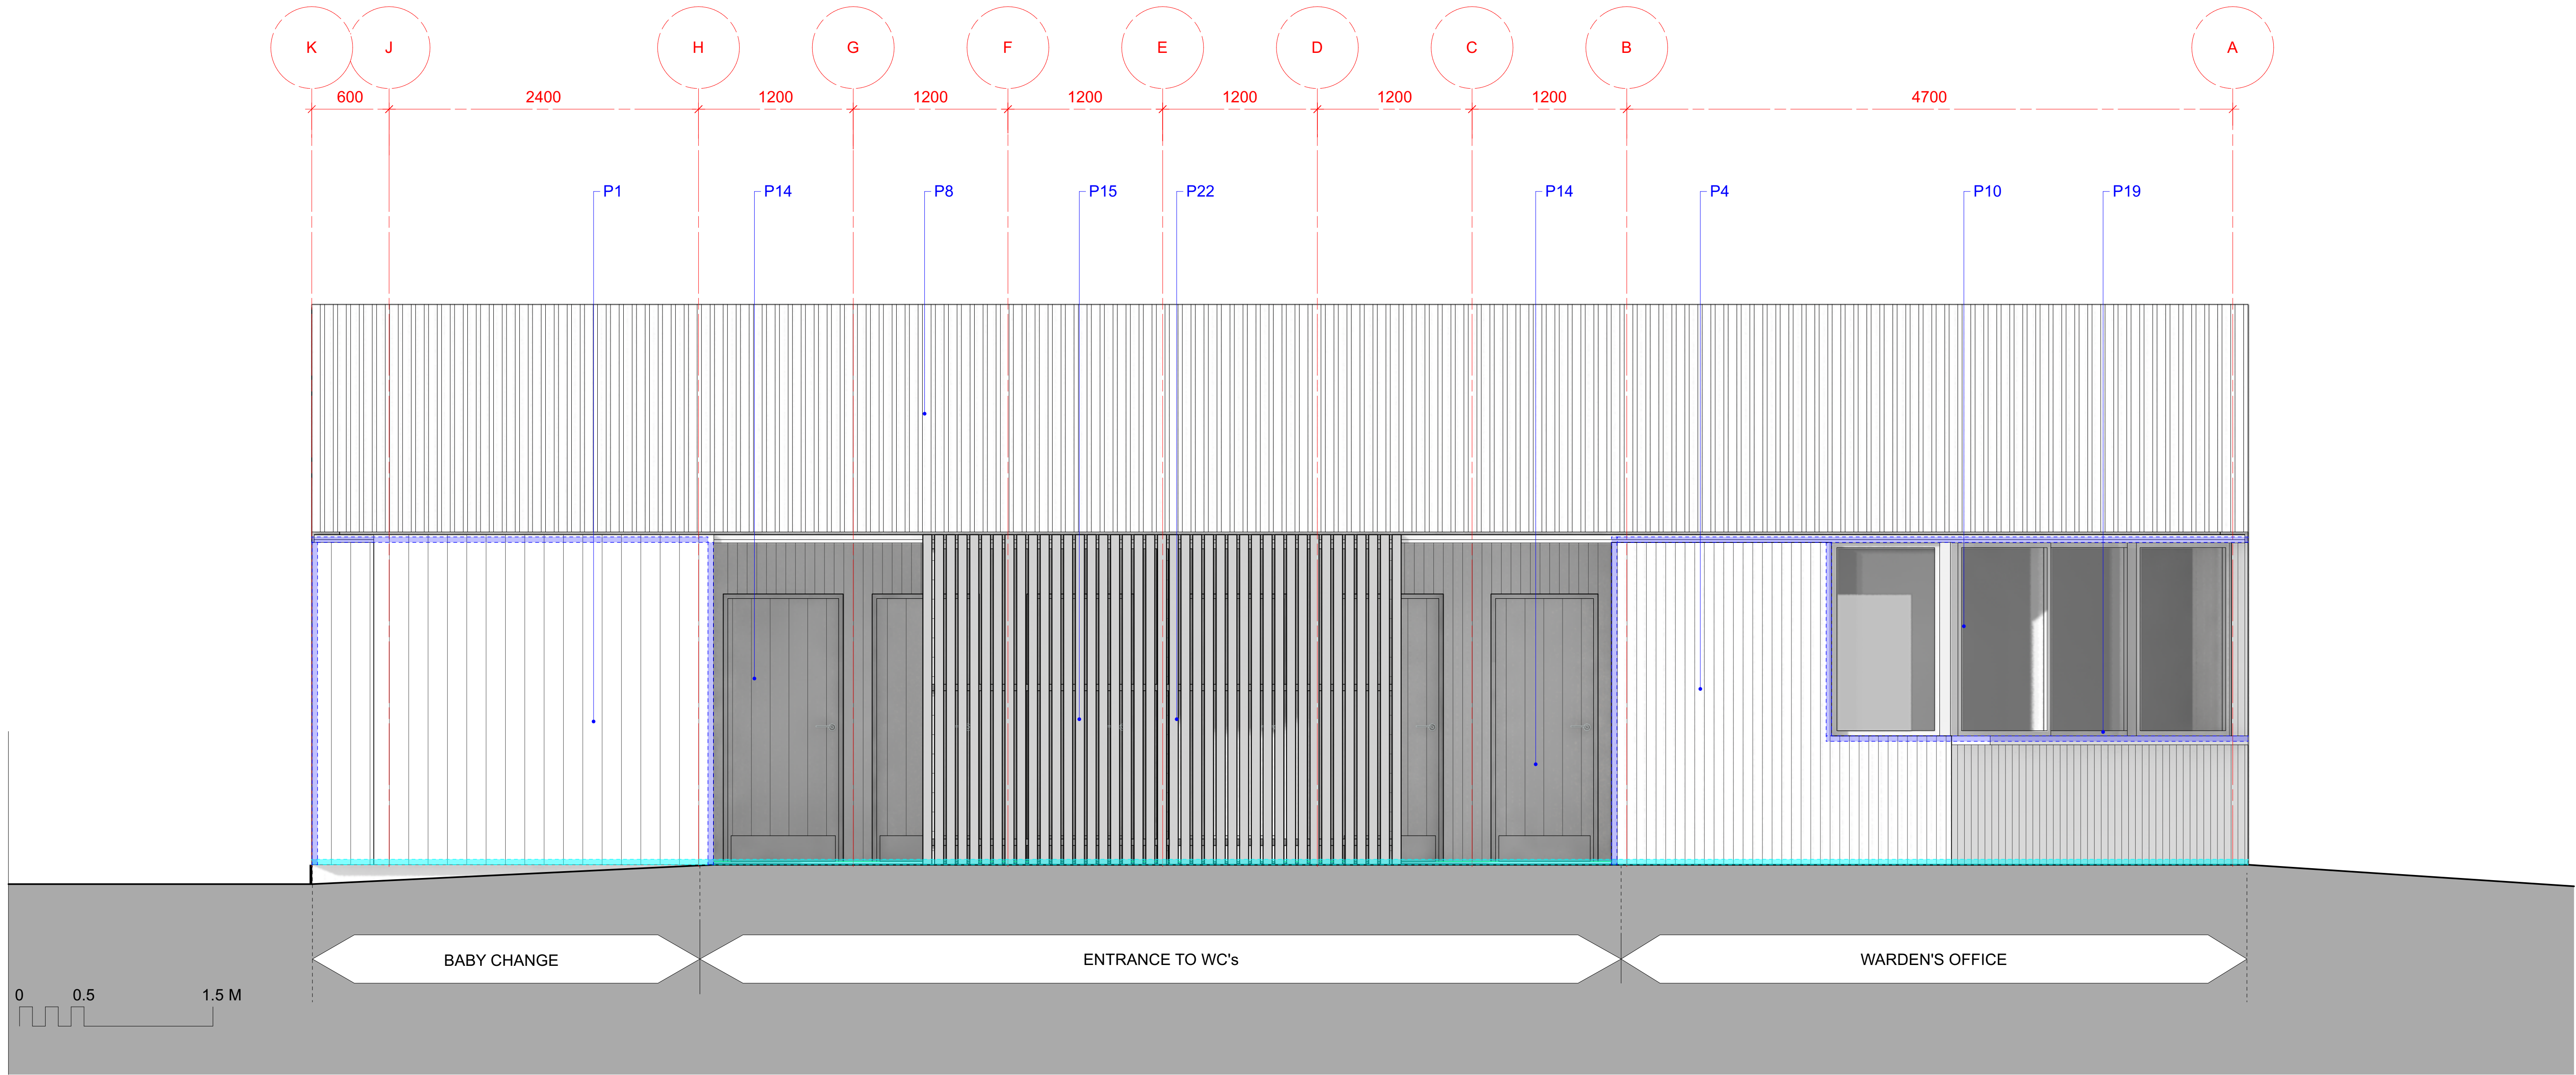


02444.1 SOUTH EAST ELEVATION  
SCALE 1:25 @ A1, 1:50 @ A3

- PROPOSED MATERIAL KEY**
- P 1. External Wall Type 01: Treated Vertical Timber Cladding (Wide Format). H2110A.
- P 4. External Wall Type 04: Vertical Timber Cladding (Narrow Format). H21.10D.
- P 8. Roof Type 02 : Sinusoidal Metal Roofing System [Black]. H31.10.
- P 10. Window Type 01: PPC Timber / Aluminium Composite Window. L10.33.
- P 14. Door Type 02 : Flush Panel Door (RAL tbc). L20.30.
- P 15. Door Type 03 : Sliding Timber "Barn" Door. L20.32.
- P 19. Timber Servery Counter
- P 22. Vertical Timber Security Screen

- GENERAL NOTES**
- All construction information should be taken from figured dimensions only. Dimensions are in millimetres unless otherwise stated.
  - All dimensions and conditions are to be checked on site prior to preparing drawings or commencing any work.
  - Any variations or supplementary drawings are to be approved by the Architect.

- KEY NOTES**
- All details to be read in conjunction with the General Arrangement drawings and all specifications.

- RWP** Hidden rain water pipe setting out location
- Timber cavity barrier to close cavity between cladding and substrate. To all edges of cavities, including around openings.
- Tenmat FF102 intumescent ventilated fire barrier. Cut between vertical battens.

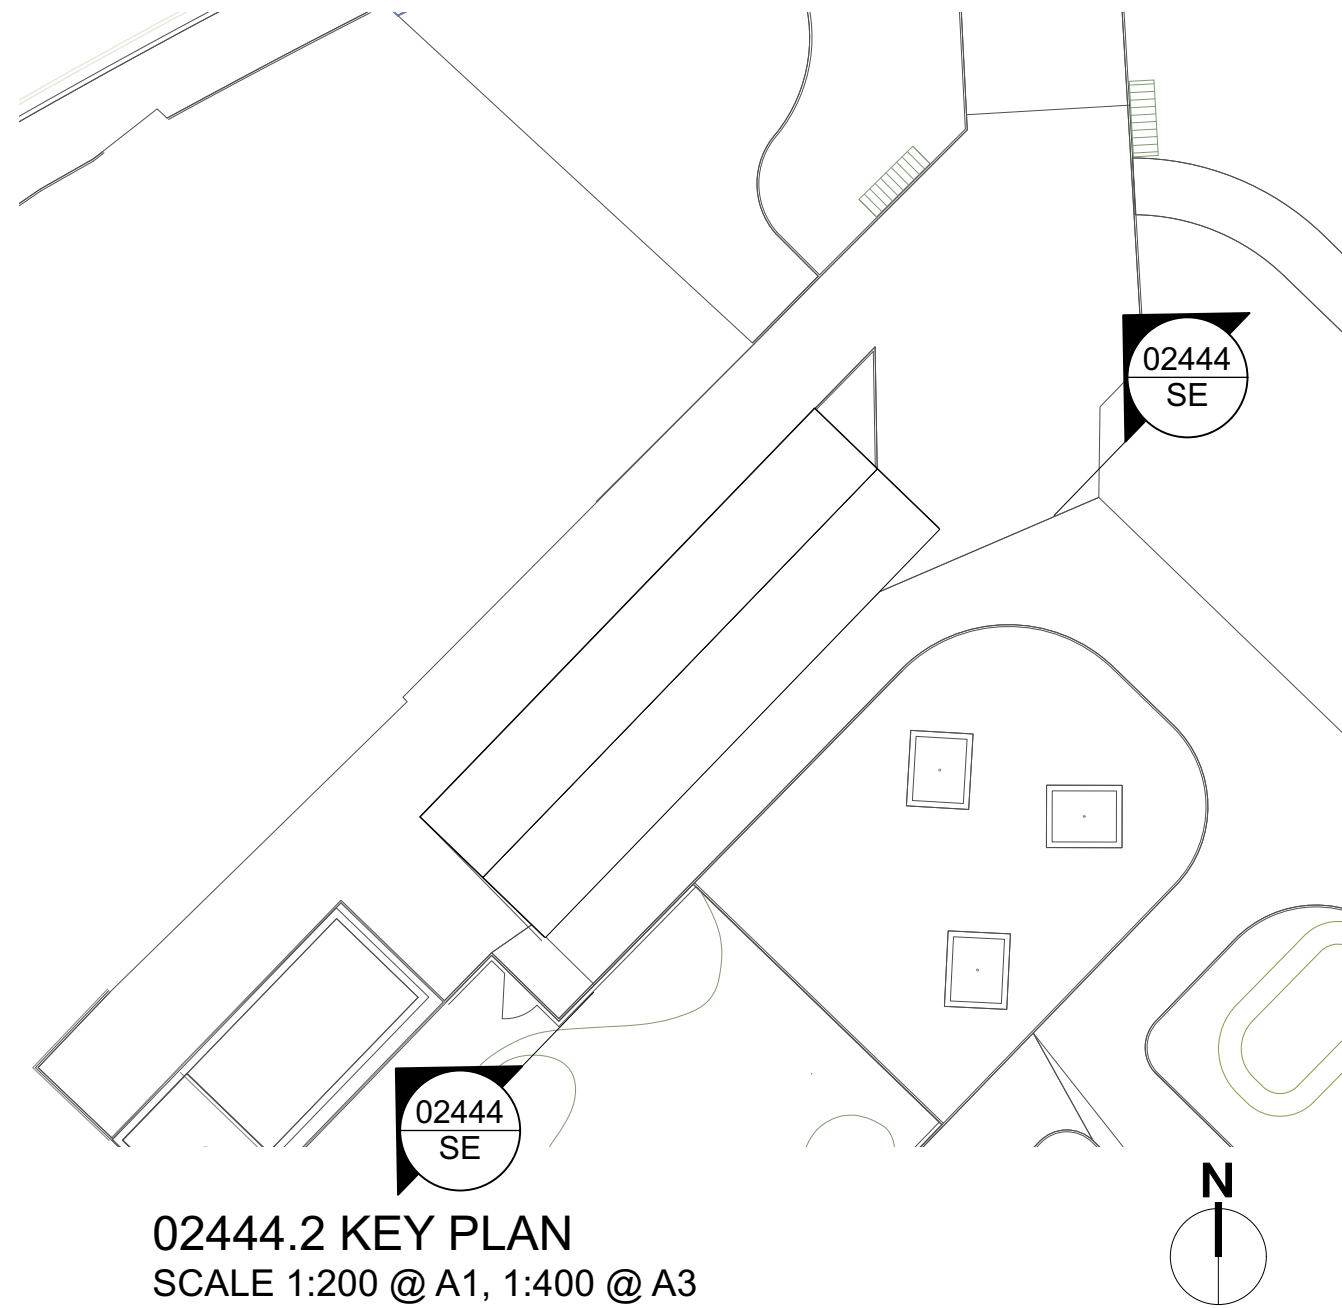

02444.2 KEY PLAN  
SCALE 1:200 @ A1, 1:400 @ A3

ASL 20-06-2025

| SERIES      |            | CONSTRUCTION                                    |
|-------------|------------|-------------------------------------------------|
| SUITABILITY |            | A - CONSTRUCTION                                |
| REV         | DATE       | NOTE                                            |
| P2          | 31/10/2024 | Issued for Costing                              |
| P3          | 21/05/2025 | Issued for contract                             |
| C1          | 19/06/2025 | Issued for construction, cavity barriers added. |

Hiraeth.

number

Volume

232604

NEATH PORT TALBOT CBC

LOWER PONTNEDDFECHAN

WELFARE SE ELEVATION

AS PROPOSED

Scale1:50 @ A1, 1:100 @ A3Date02/24

02920 025814 | office@hiraetharchitecture.co.uk

The Maltings | East Tyndall St | Cardiff | CF24 5EA

|      |        |            |      |      |             |        |     |
|------|--------|------------|------|------|-------------|--------|-----|
| UFRN | Volume | Originator | Role | Type | Shit number | S Code | Rev |
| 2081 | 04     | HIR        | A    | DR   | 02444       | A      | C1  |

do not scale from this drawing

| all dimensions to be verified on site

| notify architect of all discrepancies

| copyright Hiraeth architecture

do not scale from this drawing | all dimensions to be verified on site | notify architect of all discrepancies | copyright Hiraeth architecture