


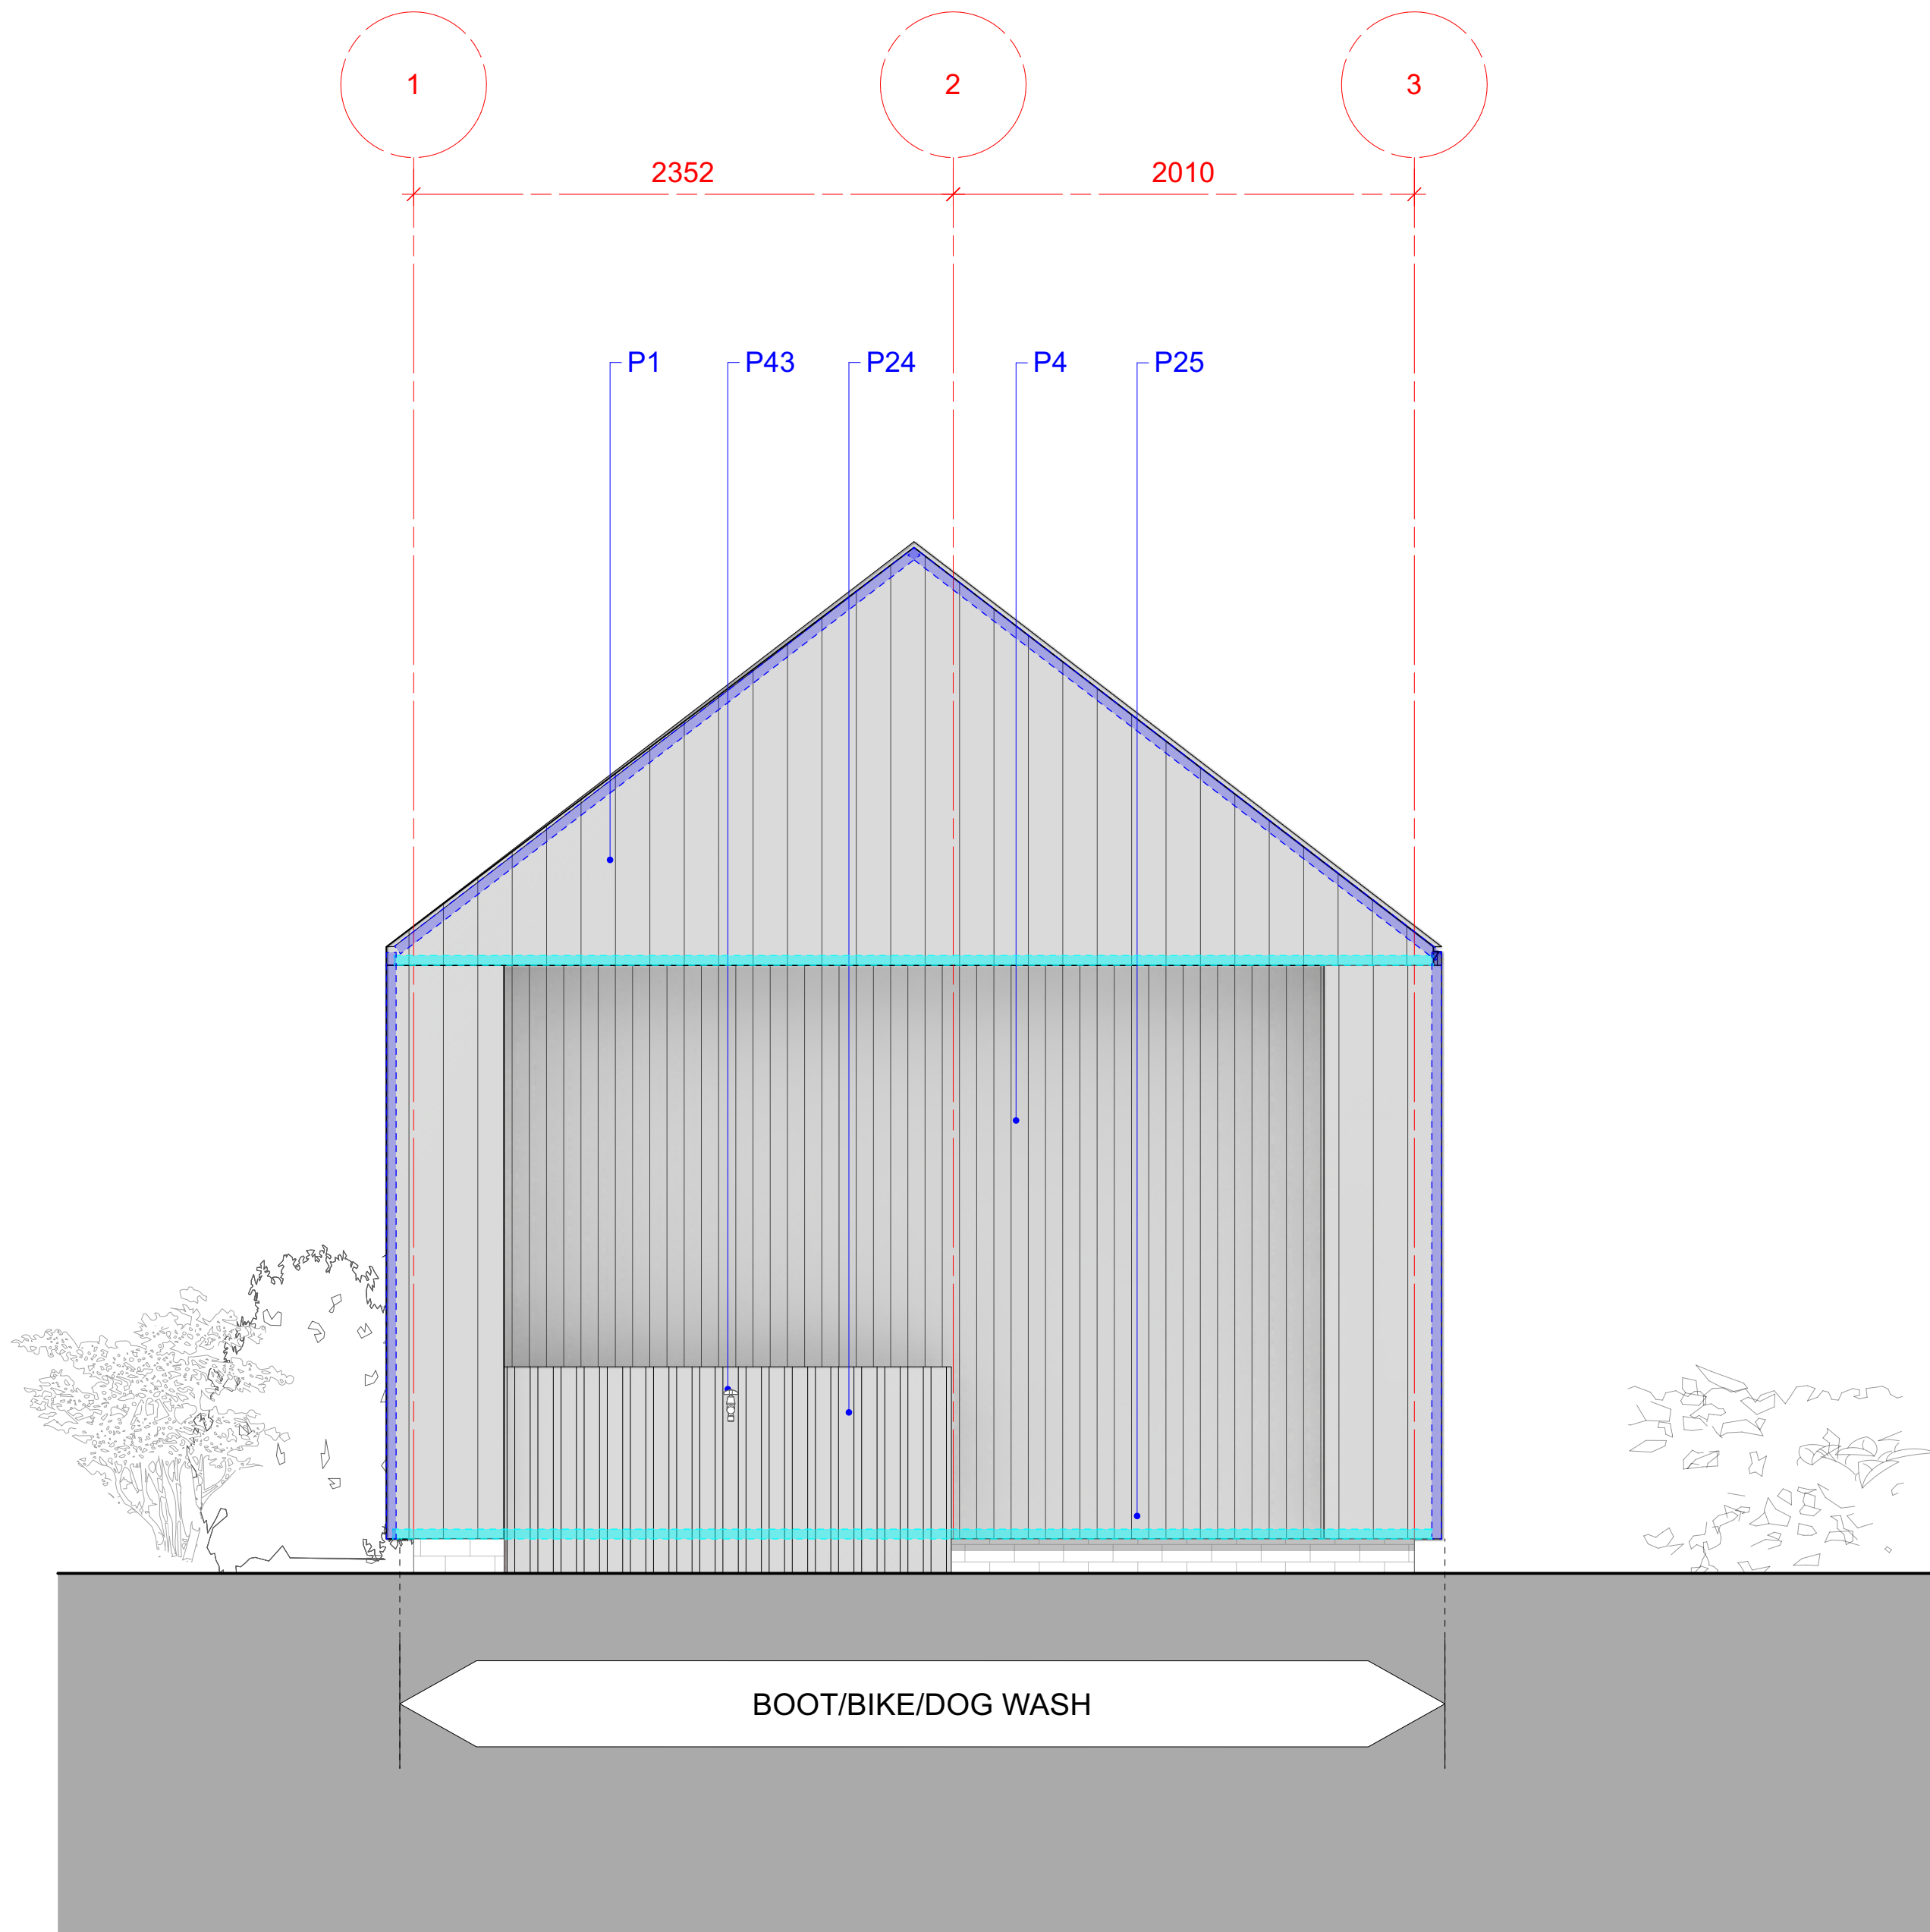


02445.1 SOUTH WEST ELEVATION
SCALE 1:25 @ A1, 1:50 @ A3

PROPOSED MATERIAL KEY	
P 1	External Wall Type 01: Treated Vertical Timber Cladding (Wide Format). H2110A.
P 4	External Wall Type 04: Vertical Timber Cladding (Narrow Format). H21.10D.
P 24	Stainless Steel Handbasin Trough
P 25	Dogwash drain and tap
P 43	External bib tap for provision of boot and dog wash

- GENERAL NOTES**
- All construction information should be taken from figured dimensions only. Dimensions are in millimetres unless otherwise stated.
 - All dimensions and conditions are to be checked on site prior to preparing drawings or commencing any work.
 - Any variations or supplementary drawings are to be approved by the Architect.

- KEY NOTES**
- All details to be read in conjunction with the General Arrangement drawings and all specifications.

- RWP** Hidden rain water pipe setting out location
- Timber cavity barrier to close cavity between cladding and substrate. To all edges of cavities, including around openings.
- Tenmat FF102 intumescent ventilated fire barrier. Cut between vertical battens.

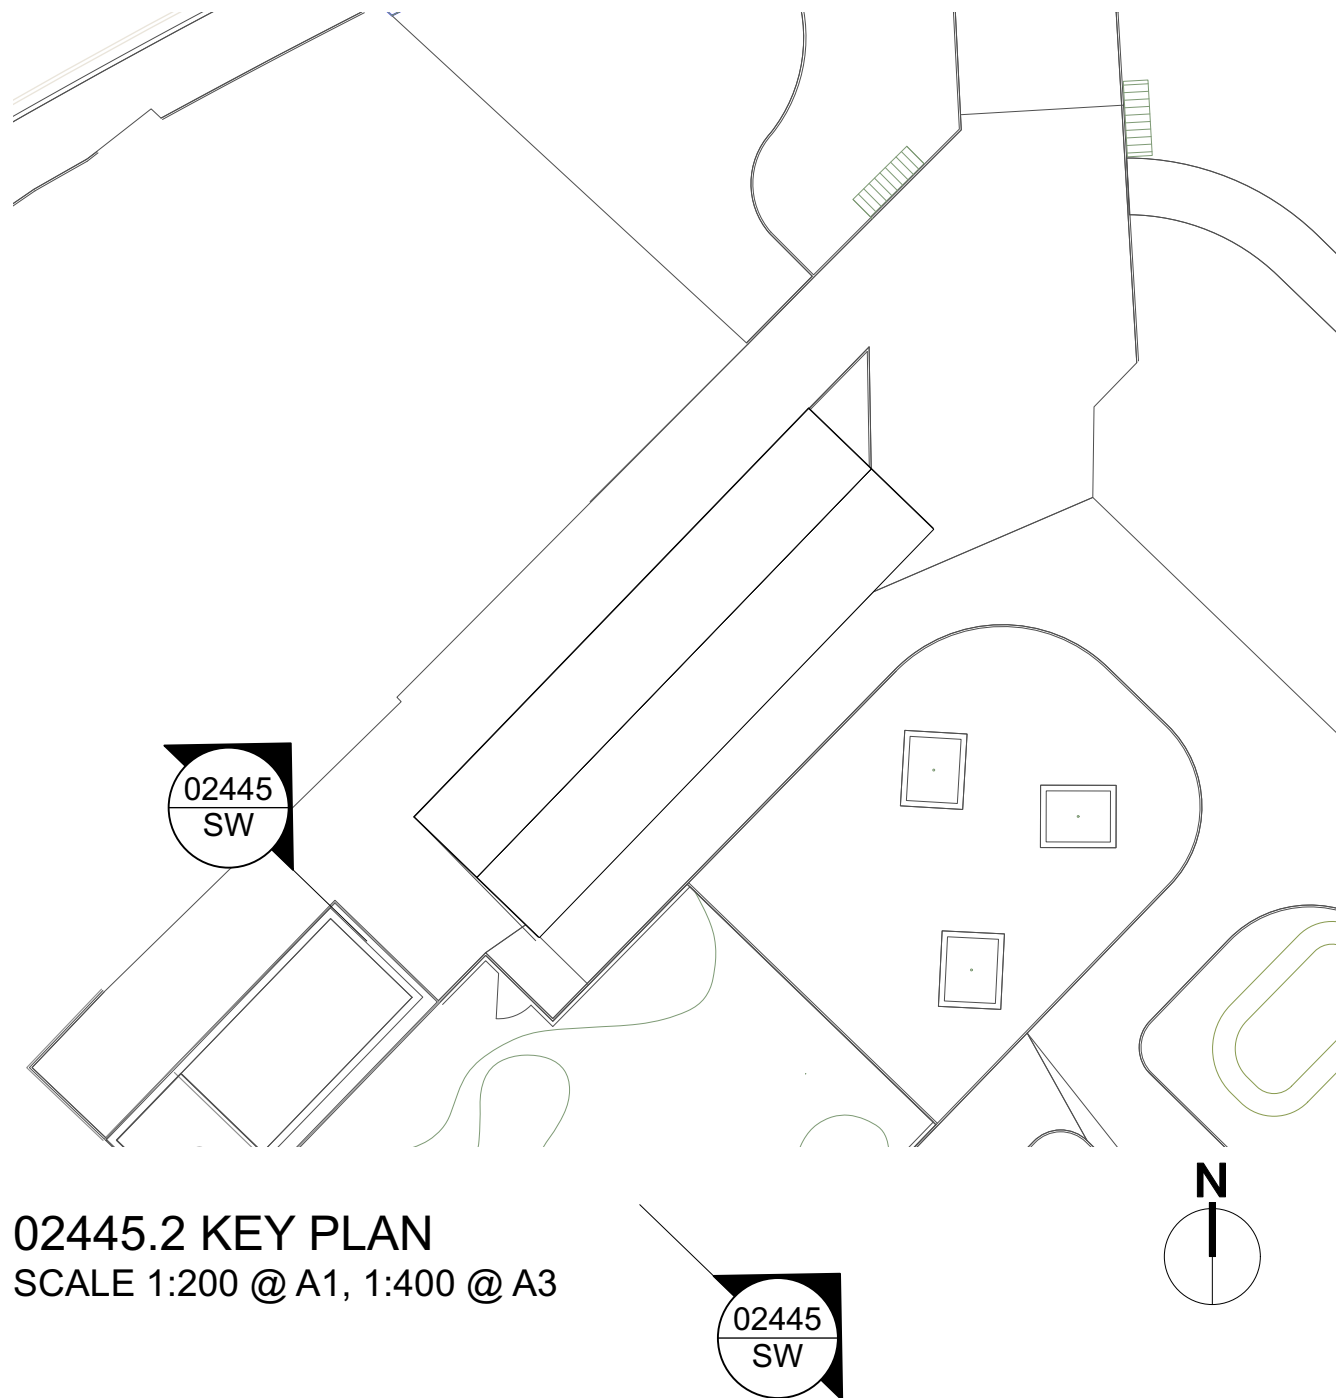

ASL 20-06-2025

SERIES		CONSTRUCTION
SUITABILITY		A - CONSTRUCTION
REV	DATE	NOTE
P2	31/10/2024	Issued for Costing
P3	21/05/2025	Issued for contract
C1	19/06/2025	Issued for construction, cavity barriers added.

Hiraeth.

job number

2326

Volume

04

NEATH PORT TALBOT CBC

LOWER PONTNEDDFECHAN

WELFARE SW

ELEVATION AS

PROPOSED

Scale

1:50 @ A1, 1:100 @ A3

Date

02/24

02920 025814 | office@hiraetharchitecture.co.uk

The Maltings | East Tyndall St | Cardiff | CF24 5EA

UFRN	Volume	Originator	Role	Type	Sheet number	S Code	Rev
2081	04	HIR	A	DR	02445	A	C1

do not scale from this drawing

all dimensions to be verified on site

notify architect of all discrepancies

copyright Hiraeth architecture

do not scale from this drawing | all dimensions to be verified on site | notify architect of all discrepancies | copyright Hiraeth architecture