





Reproduced from an Ordnance Survey map with the permission of the
Controller of Her Majesty's Stationary Office.
©Crown Copyright. All rights reserved.

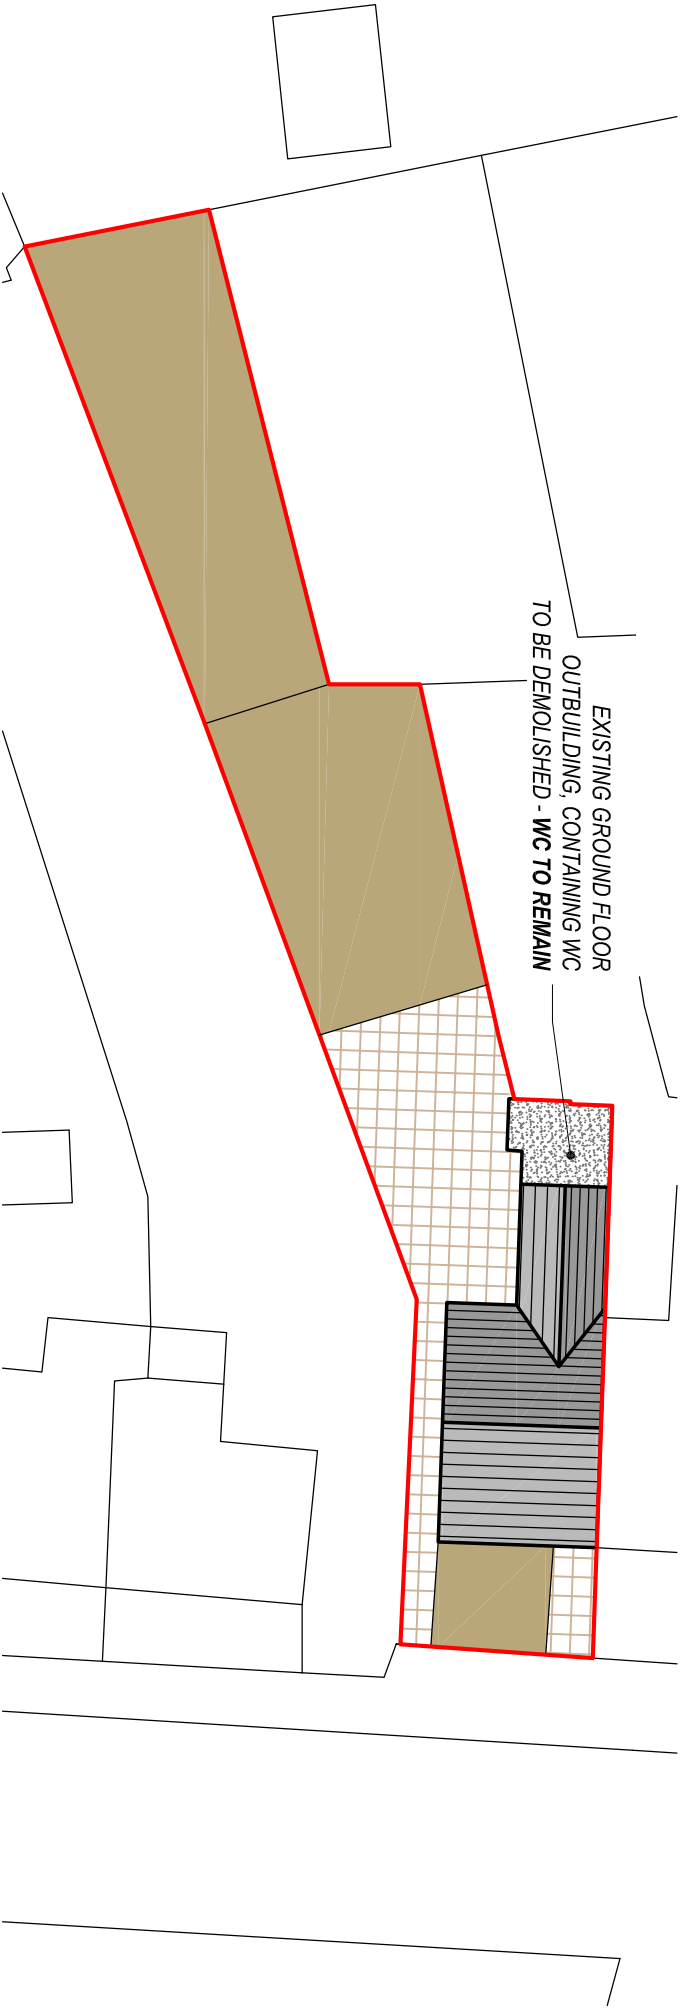

EXISTING SITE PLAN
Scale 1:250



Reproduced from an Ordnance Survey map with the permission of the
Controller of Her Majesty's Stationary Office.
©Crown Copyright. All rights reserved.

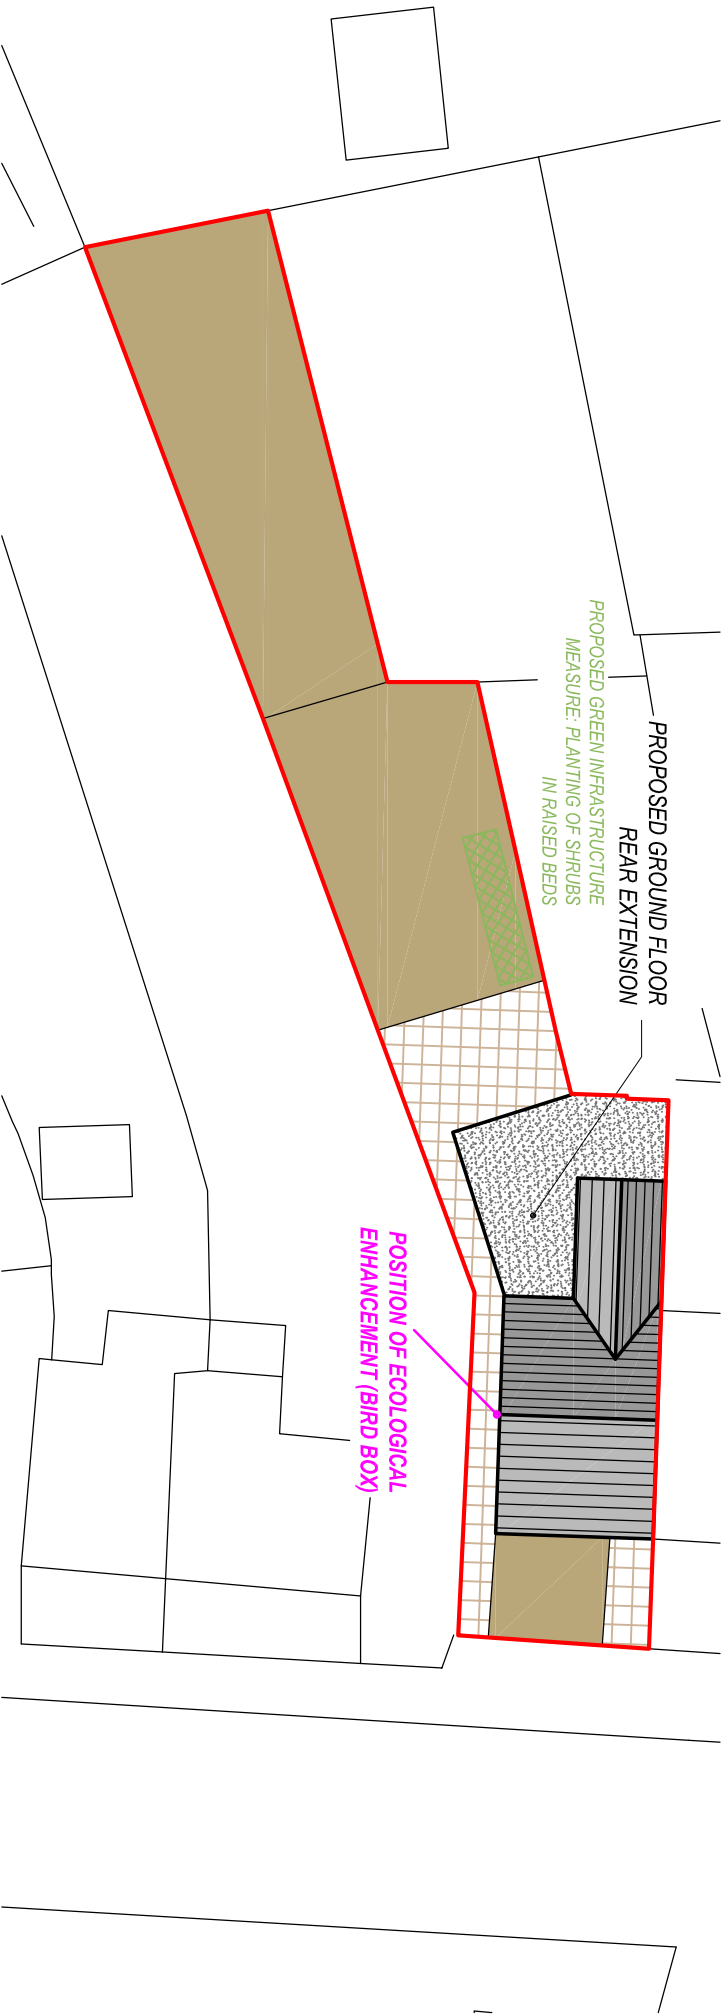

PROPOSED SITE LOCATION PLAN
Scale 1:250

Client:

Mr. C. Morgan
81 Heol Y Gors
Cwmgor
SA18 1PT

Project Title:

PROPOSED SINGLE STOREY
REAR EXTENSION

General Notes:

1. Do not scale from this drawing. Take figures from notes only.
2. Dimensions are in millimetres unless otherwise stated.

Drawing Issue:

PLANNING

Drawing Title:

EXISTING & PROPOSED SITE PLANS

Drawing No: CPD-002

Revision: C

Date: 04-08-2025

Revised: 12-11-2025

Scale(s): 1:250

Paper Size: A3



Cwm Planning & Design Ltd.
(Civil, Structural & Architectural)