



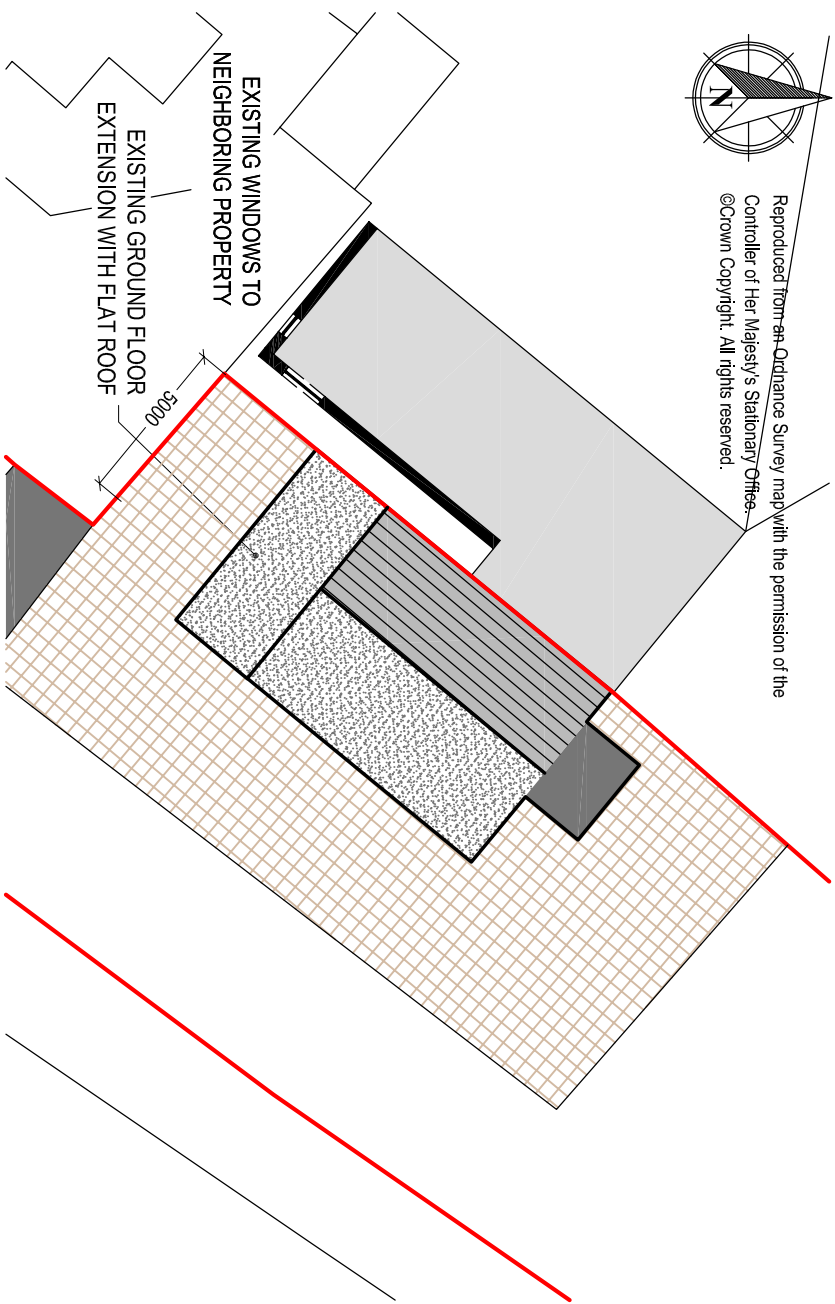

EXISTING SITE PLAN
Scale 1:250

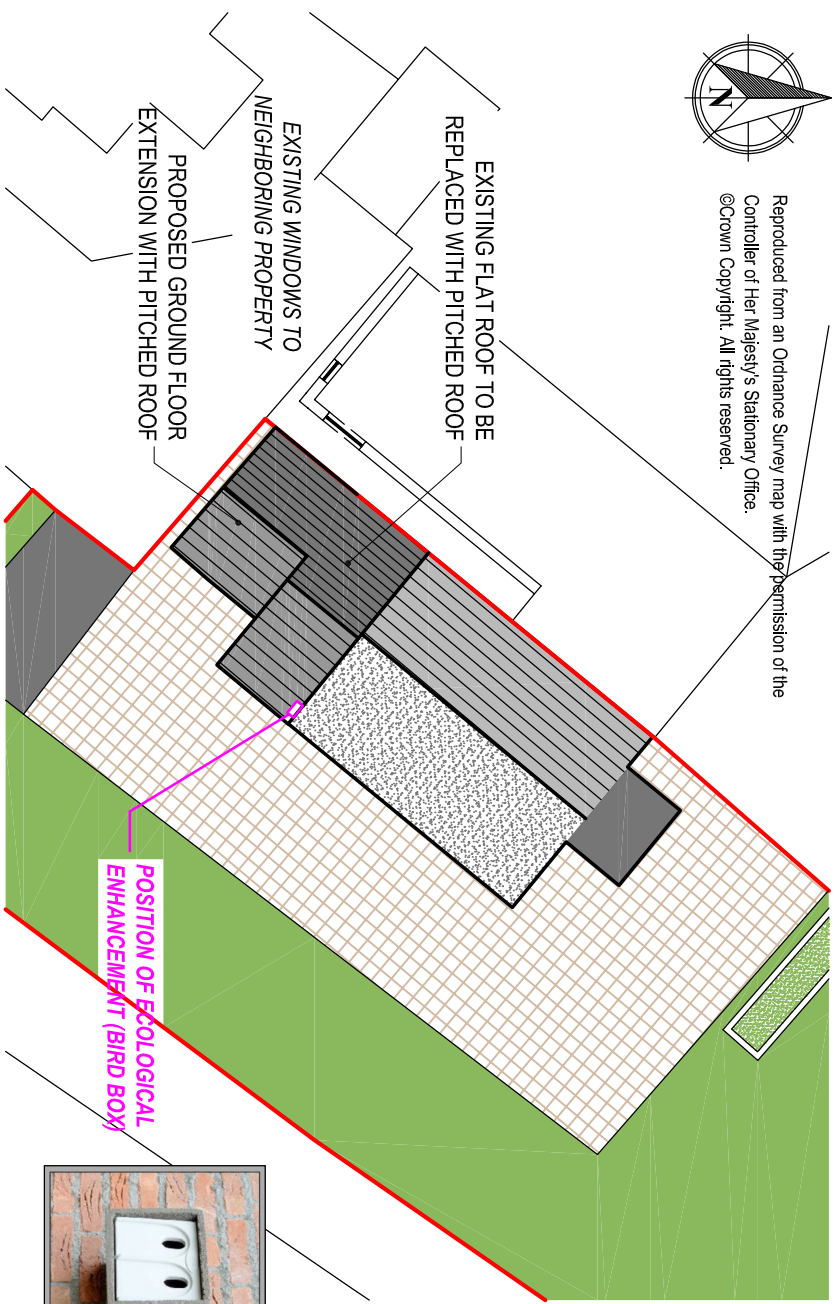

PROPOSED SITE PLAN
Scale 1:250

Client:	10 Deeley Road Ystalyfera SA9 2LW		
Project Title:	PROPOSED GROUND FLOOR SIDE EXTENSION (on elevation facing front)		
General Notes:	1. Do not scale from this drawing. Take figured dimensions only. 2. Dimensions are in millimetres unless otherwise stated.		
Drawing Issue:	PLANNING		
Drawing Title:	EXISTING & PROPOSED SITE PLANS		
Drawing No:	CPD-002	Revision:	B
Date:	19-09-2025	Revised:	11-11-2025
Scale(s):	1:250	Paper Size:	A3
Cwm Planning & Design Ltd. (Civil, Structural & Architectural)			