





WOODSTONE HOUSE
SPARROW NEST BOX


NOTE:
IMPLEMENTATION OF PROPOSED ECOLOGICAL ENHANCEMENT
(INSTALLATION OF THE BIRD BOX) WILL BE CARRIED OUT WITHIN
1 MONTH OF BENEFICIAL OCCUPATION.

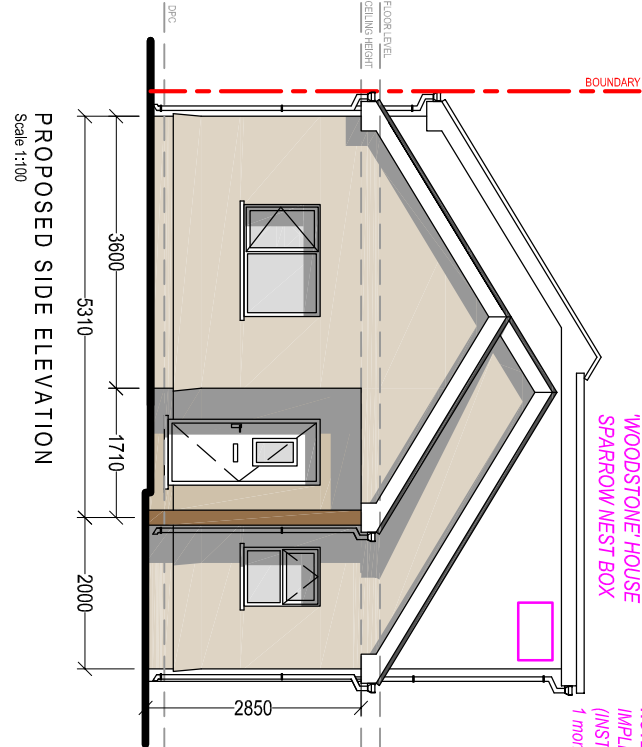


PROPOSED SIDE ELEVATION
Scale 1:100

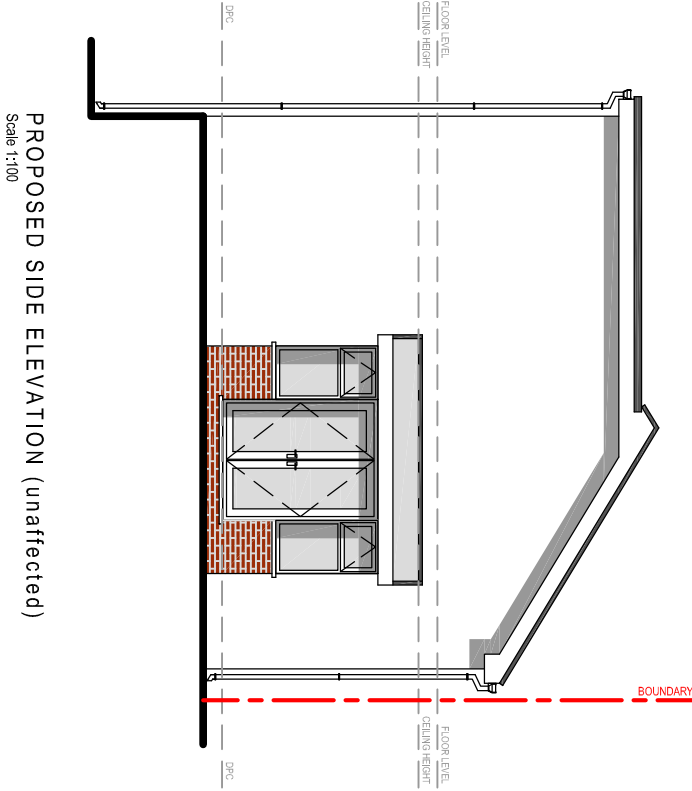


PROPOSED SIDE ELEVATION (unaffected)
Scale 1:100

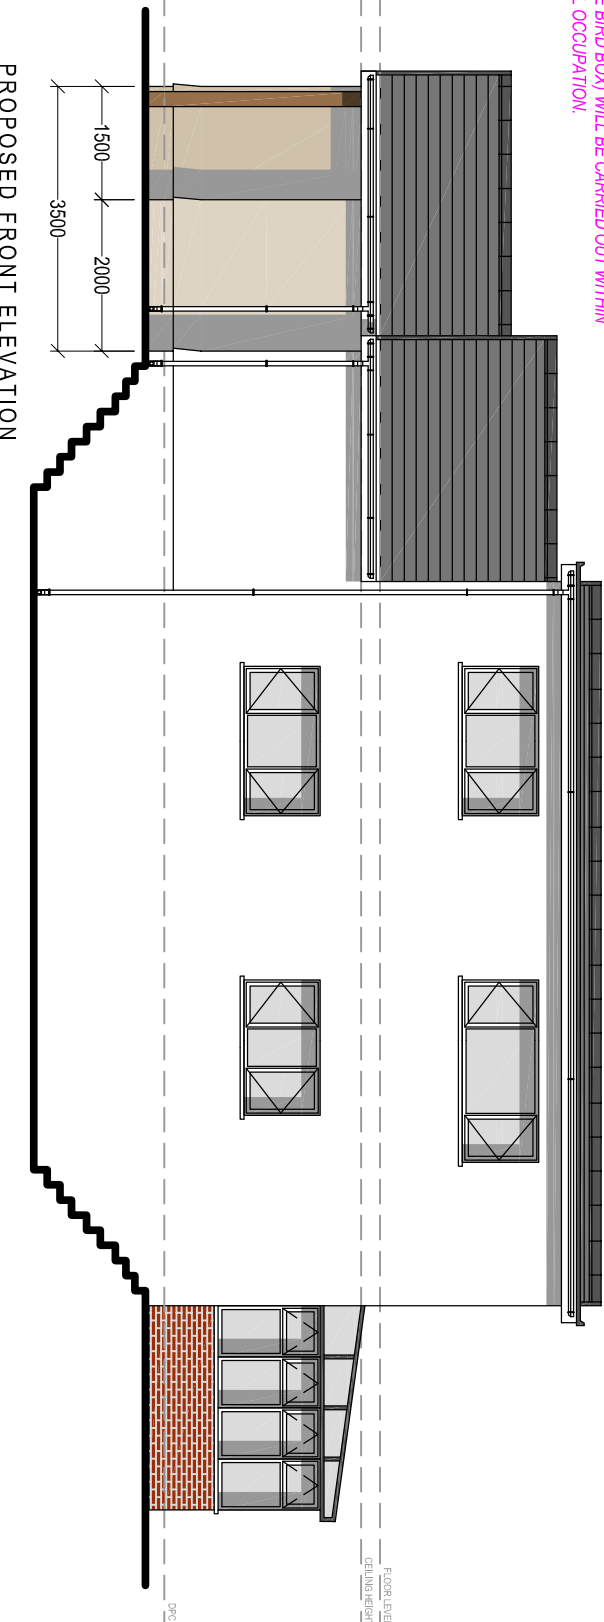

PROPOSED FRONT ELEVATION
Scale 1:100

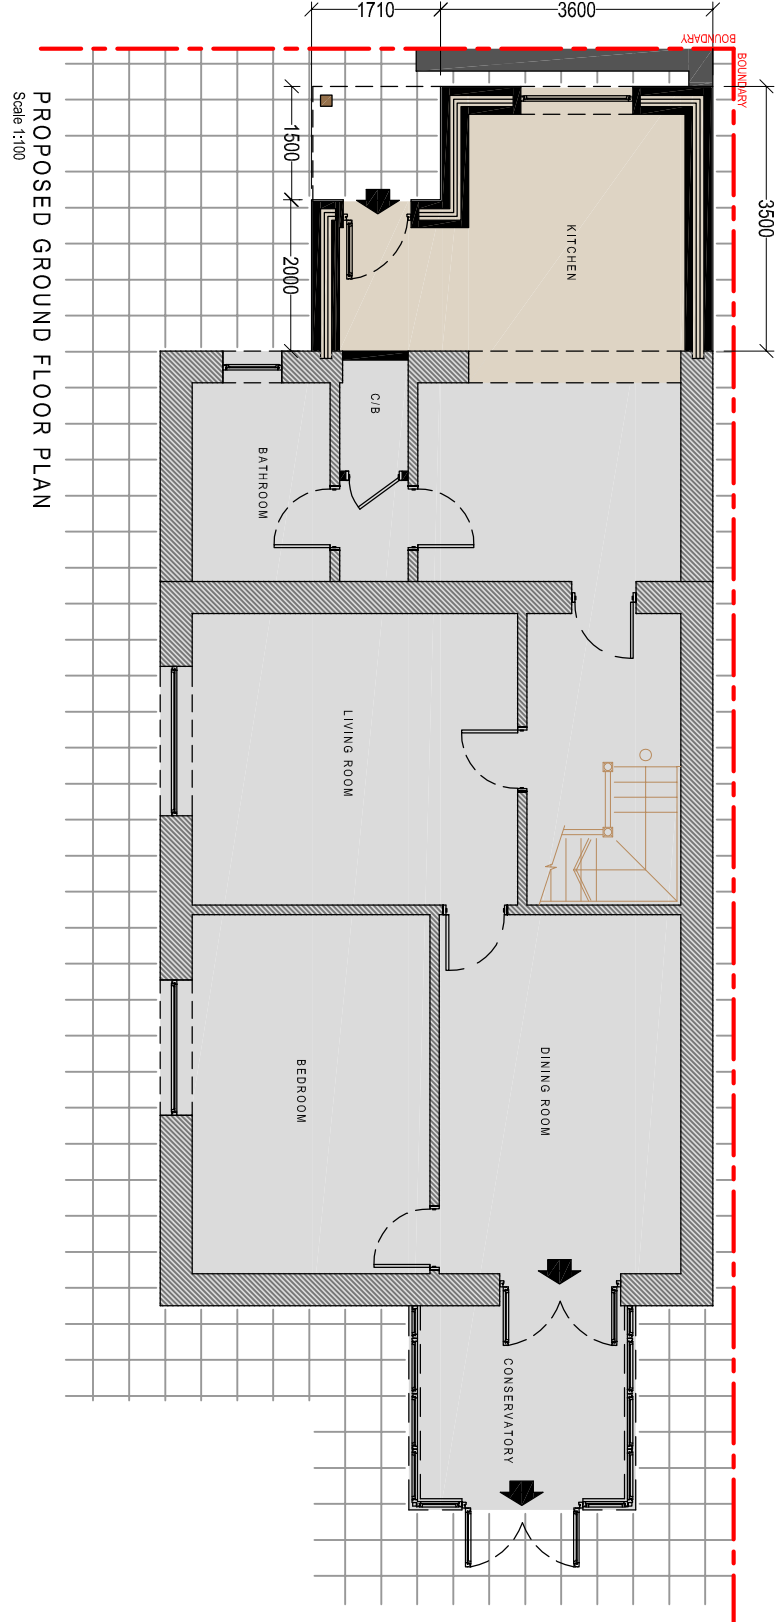

PROPOSED GROUND FLOOR PLAN
Scale 1:100

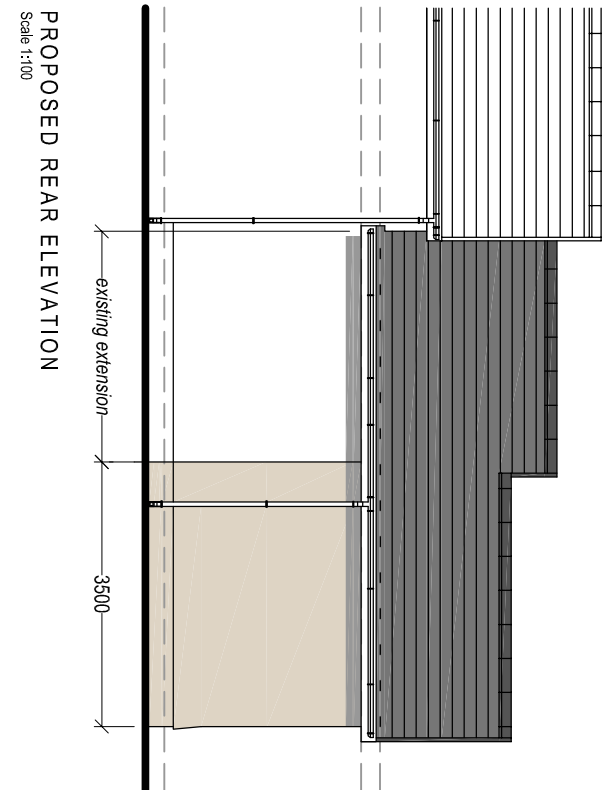

PROPOSED REAR ELEVATION
Scale 1:100

PROPOSED MATERIAL FINISHES:

Roof Covering:
Tile Pitched roof (TO MATCH EXISTING)

Wall Covering:
Rendered (TO MATCH EXISTING)

Windows & Doors:
uPVC Double Glazed.
Colour: WHITE

Weather boarding:
uPVC bullroosed
Colour: WHITE

Rainwater goods:
Plastic, universal
Colour: WHITE

PLANNING

Drawing Title:
PROPOSED ELEVATIONS & FLOOR PLAN

Drawing No: CRP-004

Revision: A

Date: 19-09-2025

Revised: 10-11-2025

Scale(s): 1:100

Paper Size: A2



Cwm Planning & Design Ltd.
(Civil, Structural & Architectural)