


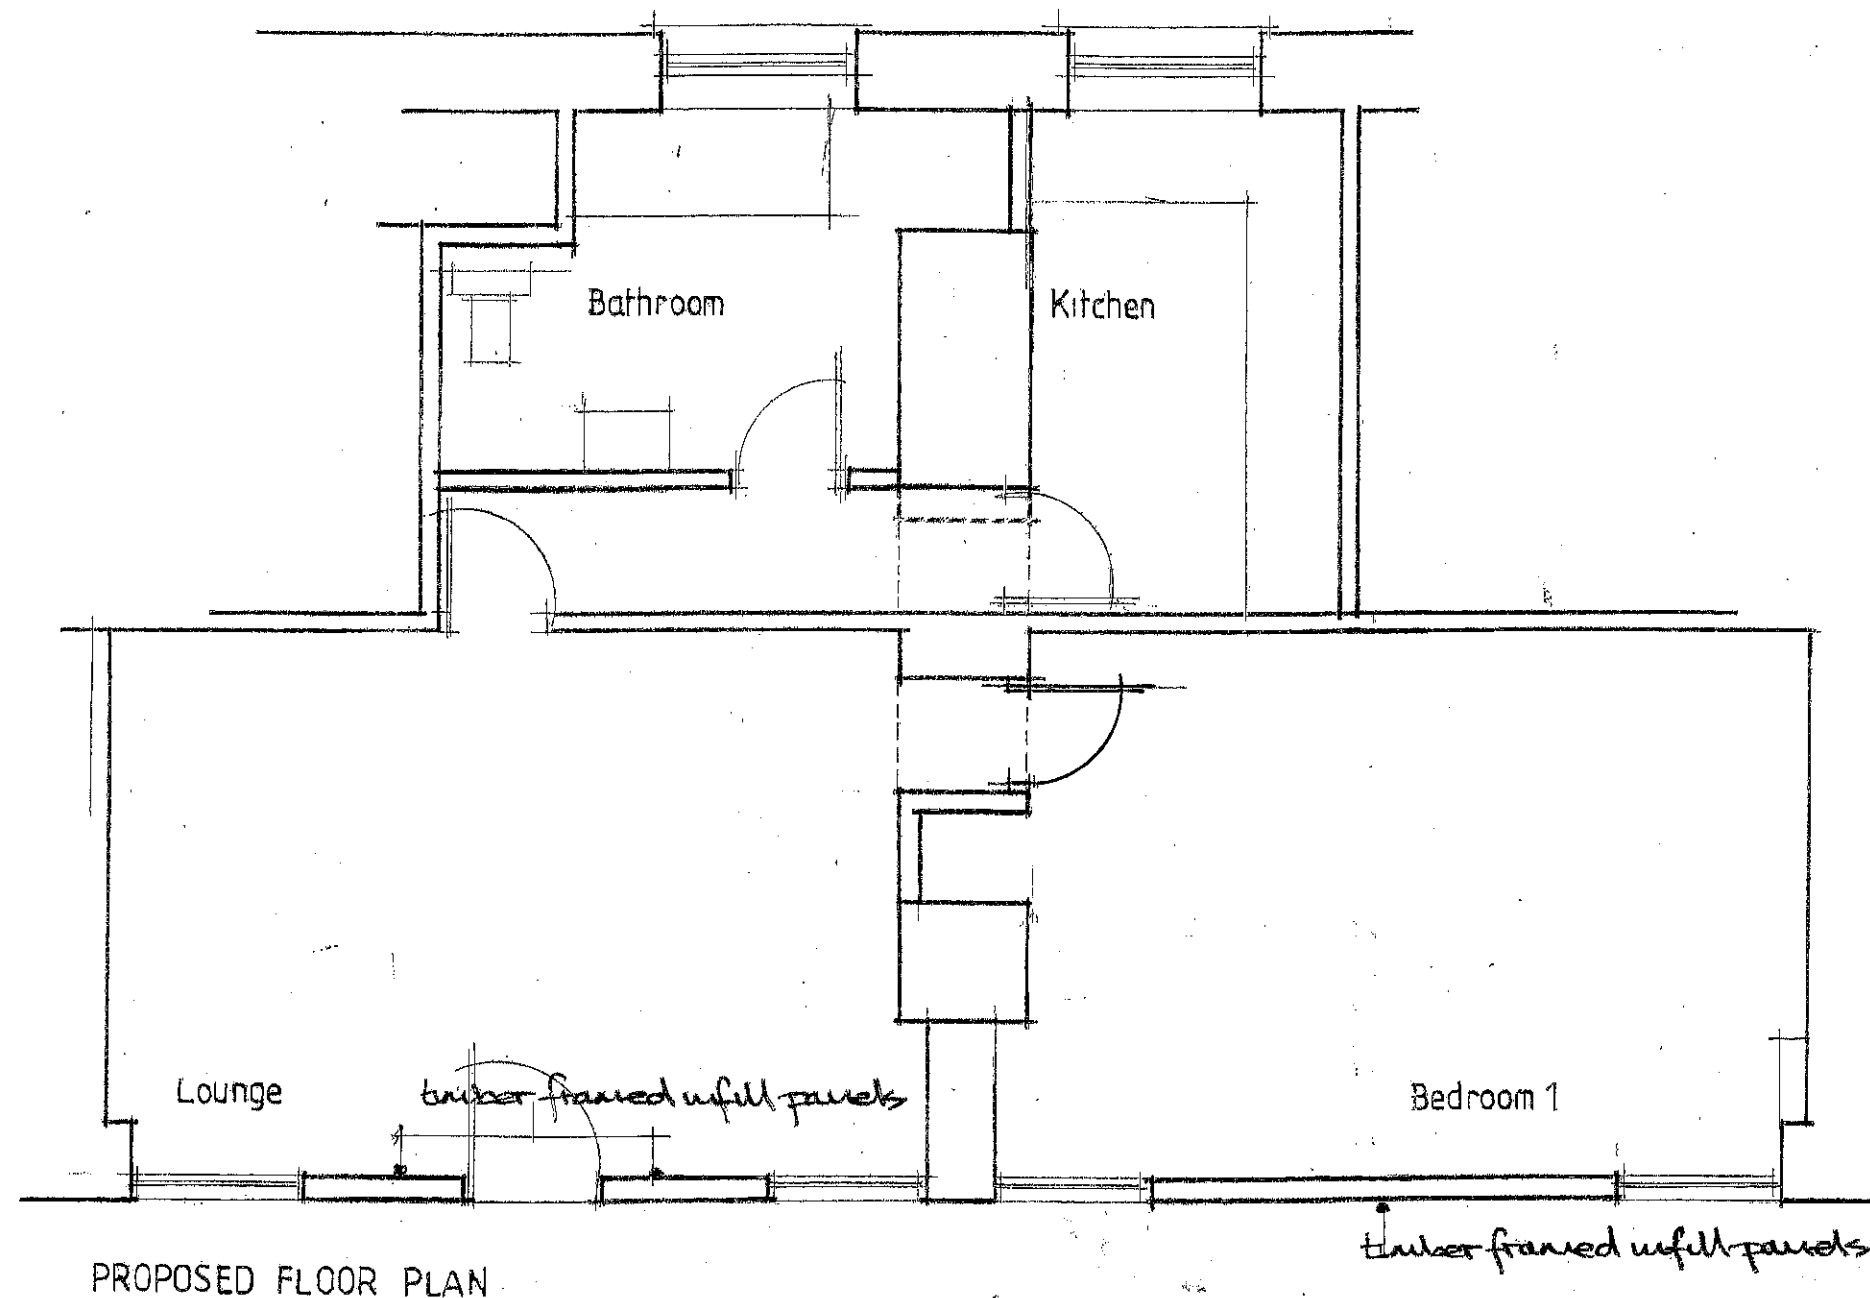

PROPOSED FLOOR PLAN

Fine Line Architectural Services Ltd. 30 Pond Mawr Garth Maesteg Bridgend CF34 0SX Tel: 01656 732042 Mob: 07353 738 619 Mob: 07349 924 898 Email: fineline248@googlmail.com			Client Afan Valley Escapes Ltd.		
			Project Change of use from shop into 1No. Holiday Let At 60-61 Afan Road, Duffryn Rhondda. P. Talbot		
			Drawing Title Proposed Floor Plan. (Rev. 1)		
Date September 2025		Scale 1:50	Drawing No. 60-61AfanRoad/WD/02		