


Appendix E. Site Layout Drawing

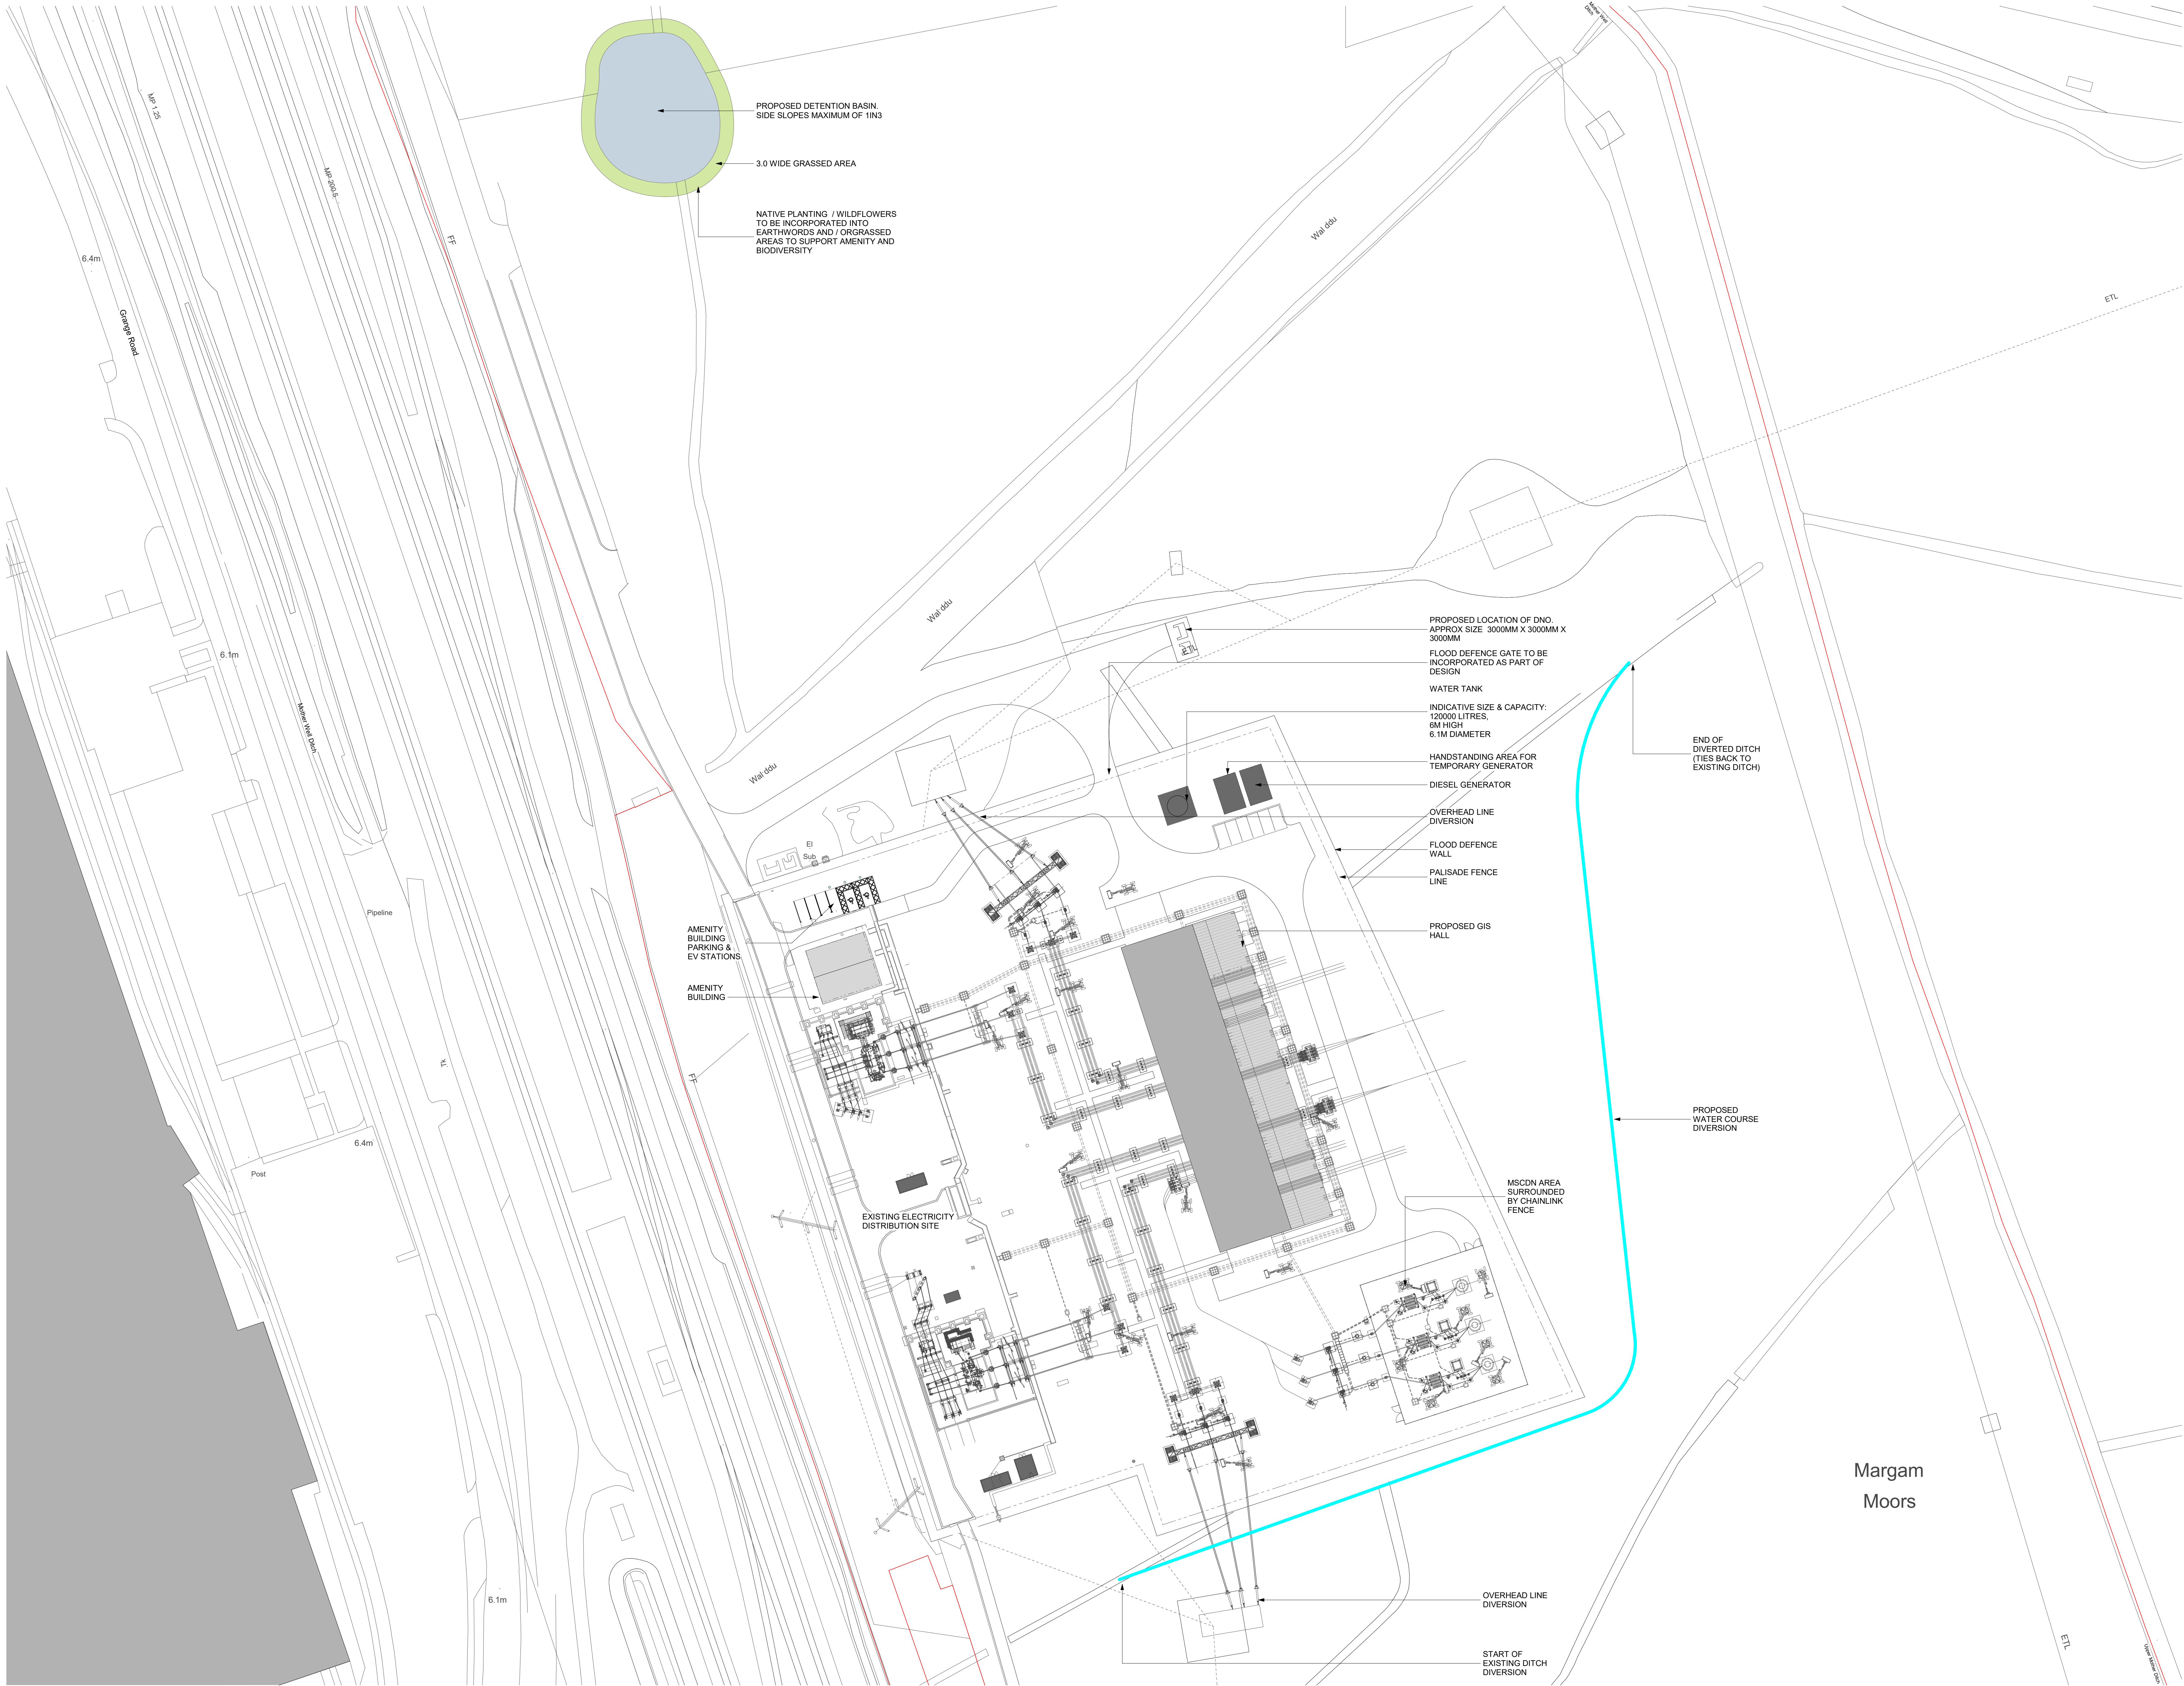

1 | Margam Site Plan - Proposed
Scale: 1 : 500

For Planning

GENERAL NOTES

ALL BAKERHICKS DRAWINGS ARE TO BE READ IN CONJUNCTION WITH THE GENERAL NOTES DRAWINGS, THE RELEVANT BAKERHICKS SPECIFICATIONS AND ALL RELEVANT ARCHITECTS AND SERVICE ENGINEERS DRAWINGS AND SPECIFICATION.

ALL LEVELS ARE IN METRES ABOVE ORDNANCE DATUM.

ALL DIMENSIONS ARE IN MILLIMETRES (UNO).

DO NOT SCALE ANY ENGINEERING DRAWINGS OR DIGITAL DATA. IF IN DOUBT, ASK WORK TO FIGURED DIMENSIONS ONLY. ANY DISCREPANCIES IN DIMENSIONS ARE TO BE REFERRED TO ENGINEER BEFORE WORK IS PUT TO HAND.

THE CONTRACTOR MUST ADVISE THE ARCHITECT AND ENGINEER OF ANY DISCREPANCIES BETWEEN THE CONTRACT DRAWINGS AND/OR SITE CONDITIONS / DIMENSIONS AT THE EARLIEST POSSIBLE OPPORTUNITY.


REVISION NOTES ARE FOR GUIDANCE ONLY. FOR SPECIFIC DETAILS, REFER TO CLOUDED AREA ON DRAWINGS FOR MOST RECENT AMENDMENTS.

ALL DIMENSIONS AND LEVELS ARE TO BE CHECKED ON SITE BY THE CONTRACTOR OR HIS SUB-CONTRACTOR PRIOR TO PREPARING ANY WORKING DRAWINGS OR COMMENCING ON SITE.

ALL WORK HAS TO BE CARRIED OUT WITH THE REQUIREMENTS OF THE RELEVANT STATUTORY AUTHORITIES AND REGULATIONS.

ALL METHOD STATEMENTS SHOULD BE SUBMITTED TO THE ARCHITECT / CDM PRINCIPAL DESIGNER AND ENGINEER FOR REVIEW AT LEAST TWO WEEKS BEFORE CARRYING OUT THE SAID WORKS.

ALL PROPRIETARY PRODUCTS TO BE AS SPECIFIED OR EQUAL APPROVED.

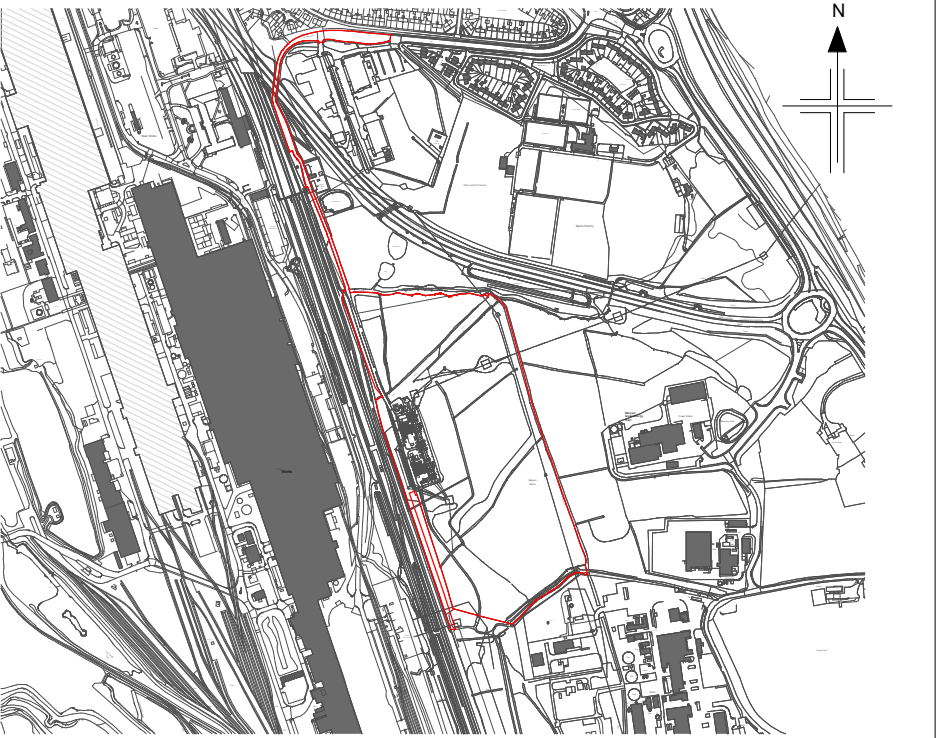

KEYPLAN

SITE KEY	
	SITE BOUNDARY
	BUILDINGS
	PROPOSED WATERCOURSE DIVERSION
SITE AREA: (154648.052 m2) (15.46 Hectares) (38.20 Acres)	

NOTE:

DRAWING TO BE PRINTED IN COLOUR

REFER TO PEAT MANAGEMENT STRATEGY FOR AREAS OF PEAT BURIAL LOCATIONS

P05	S3 For Review and Comment: Planning drawings updated following feedback with NPT on 24/07/25	MY	OTI / PC	26/07/25
P04	S3 - For Review & Comment: Updated Proposed Site Layout following Planning Consultant Feedback	OTI	OTI / RC	30/06/25
P03	Issued for planning, comments incorporated following client feedback	GP	OTI / RC	24/04/25
P02	Issued For Planning	D5B	OTI / RW	10/02/25
P01	First Issue	D5B	RW / JK	03/02/25
Rev	Description	Card	Check / Appr'd	Date

Master Scheme No:	Sub-Scheme No:	Site:			
101677		MARGAM			
Scheme Name:					
Margam Substation					
Document Title:					
Margam GIS Hall - Proposed Site Plan					
Created by:	Date:	Checked by:	Date:	Approved by:	Date:
DSB	30/01/25	RW	30/01/25	JK	30/01/25
Development Eng:	Document Type:	Scale:	Format:	Sheet(s):	Rev:
DWG	DWG	1 : 500	A0		P05
National Grid Document Number:					
13_LOR_0066					