



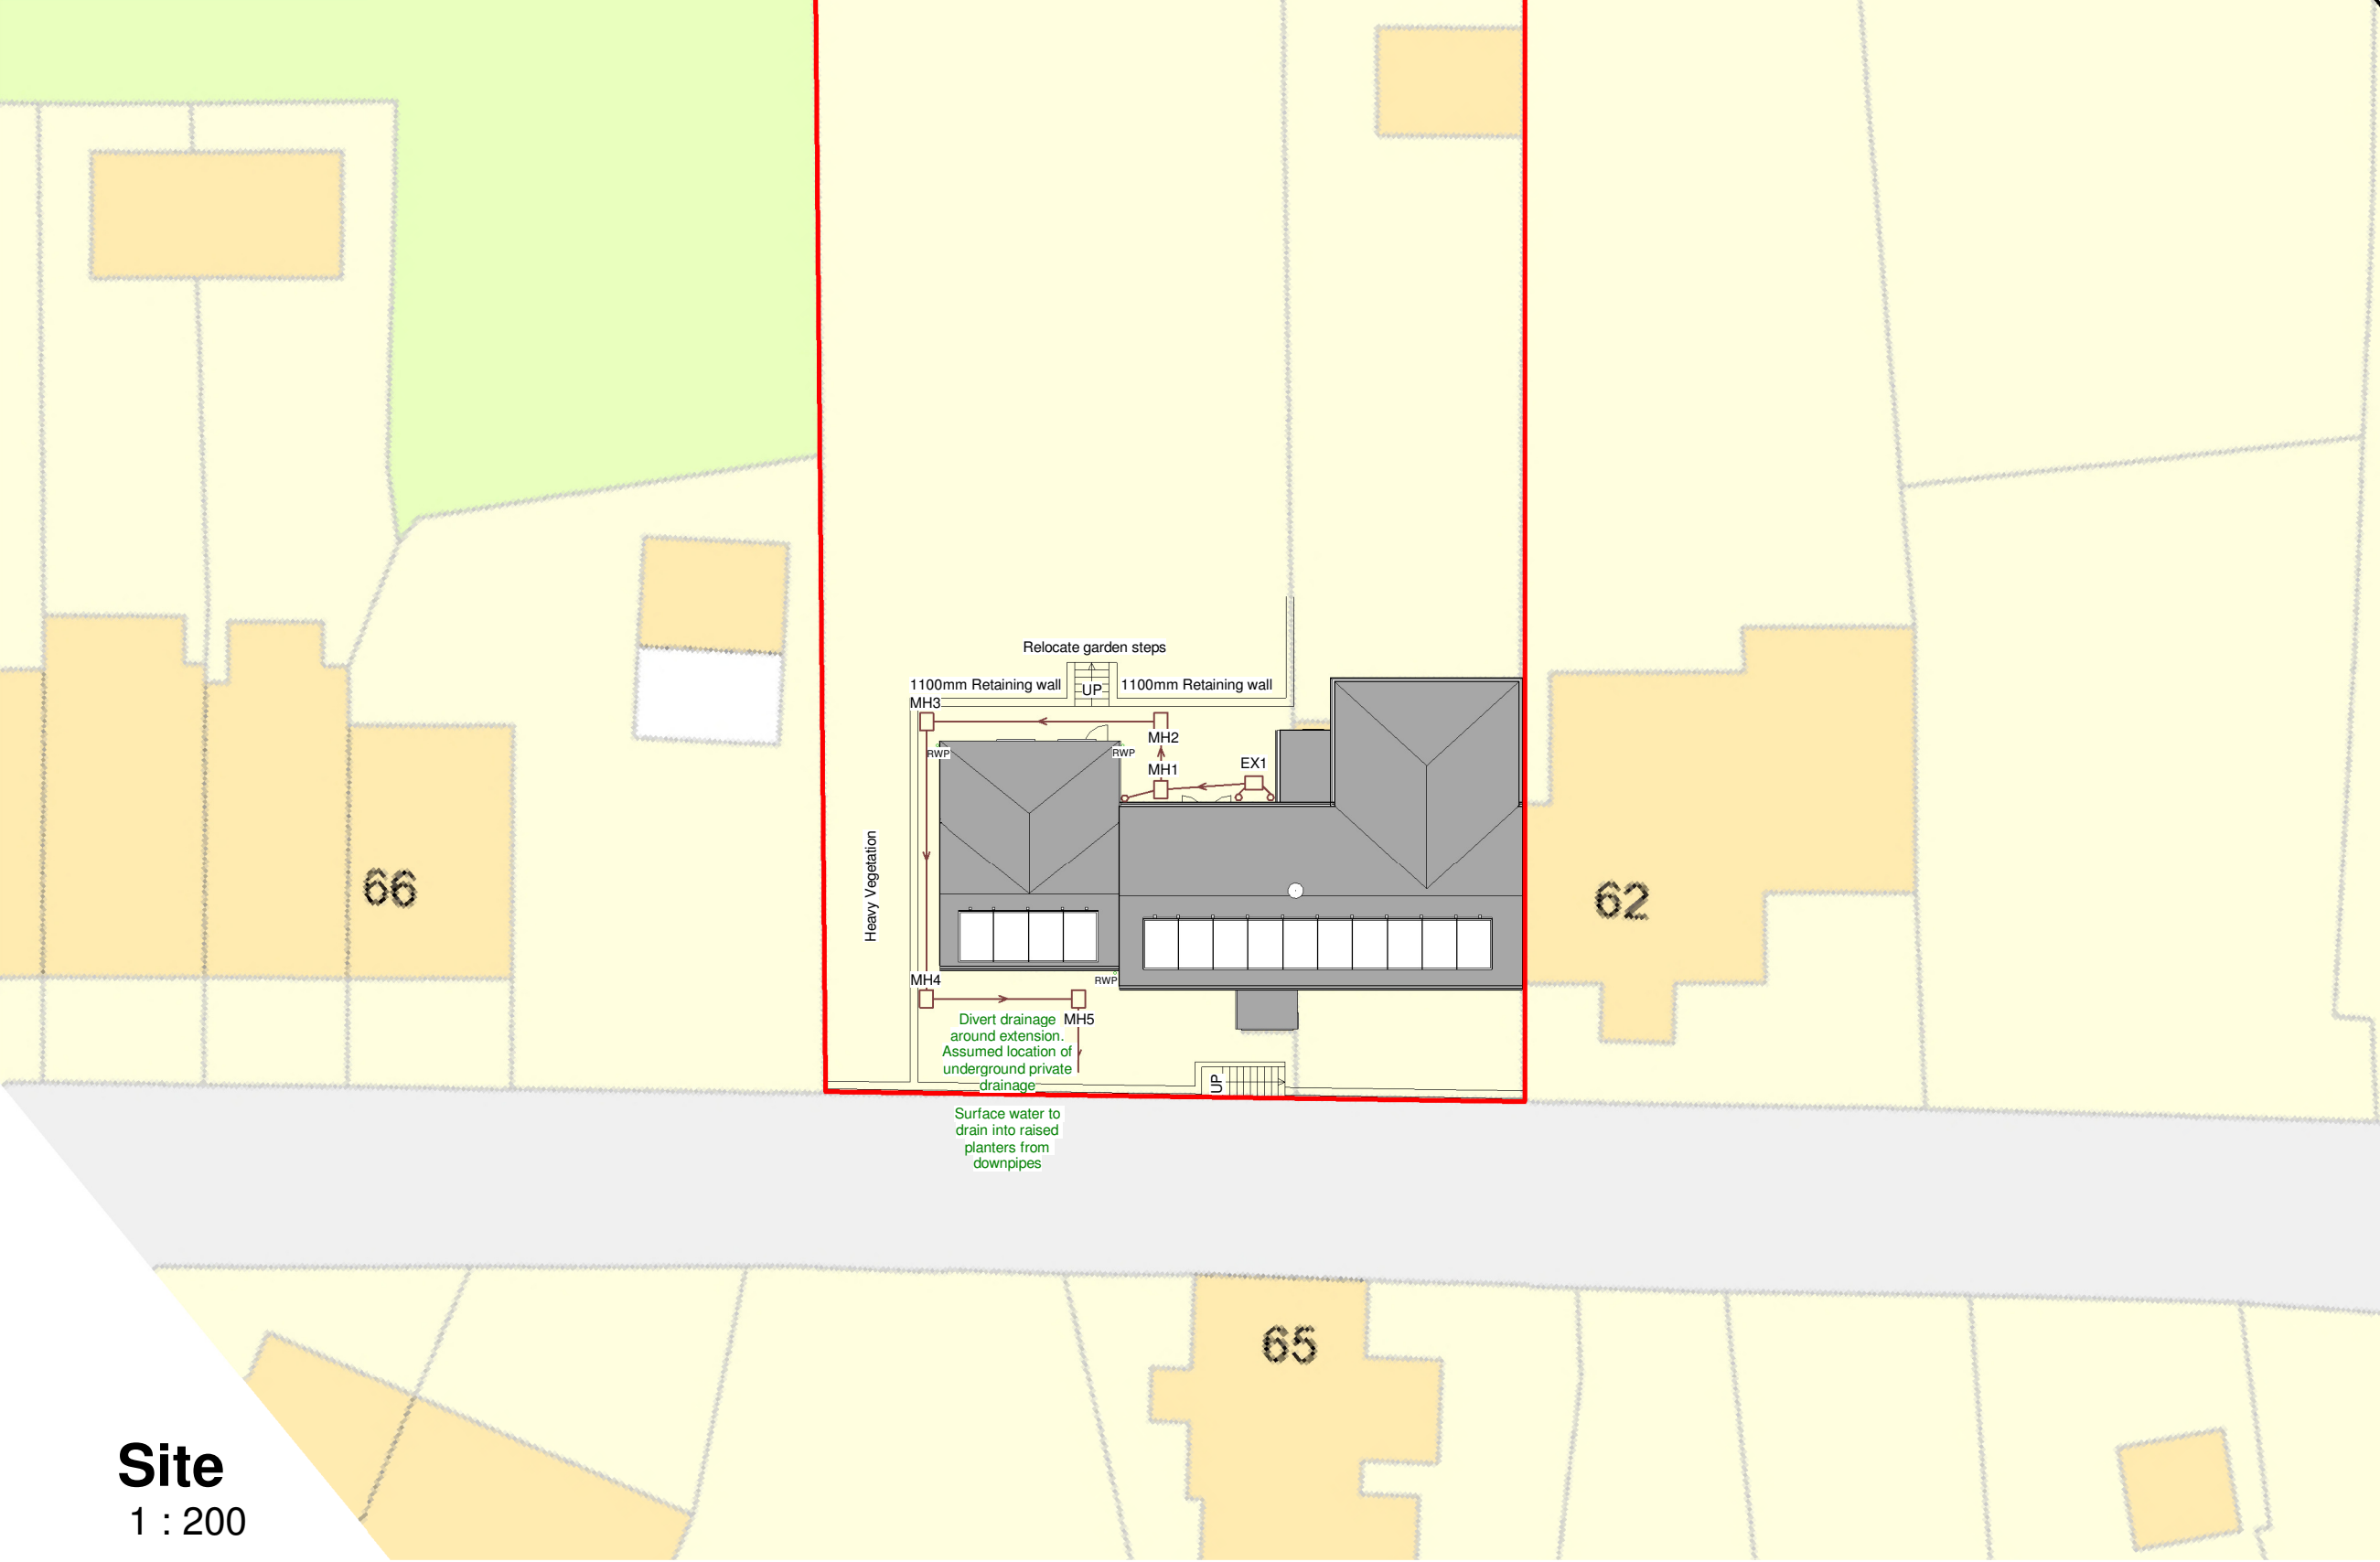

Site
1 : 200

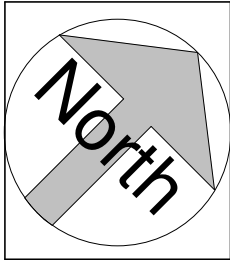

No.	Description	Date

 www.ccs-solutions.co.uk			
CODE	STATUS	SUITABILITY DESCRIPTION	PURPOSE OF ISSUE

PROJECT	63-64 Gough Rd
SHEET	Proposed Site Plan

CLIENT			Mr Mark Goodger	
Date	02/09/2025	Project number	28082025	Scale (@ A3)
Drawn by	CCS	DRAWING NUMBER		REV
Checked by	Client	A307		