
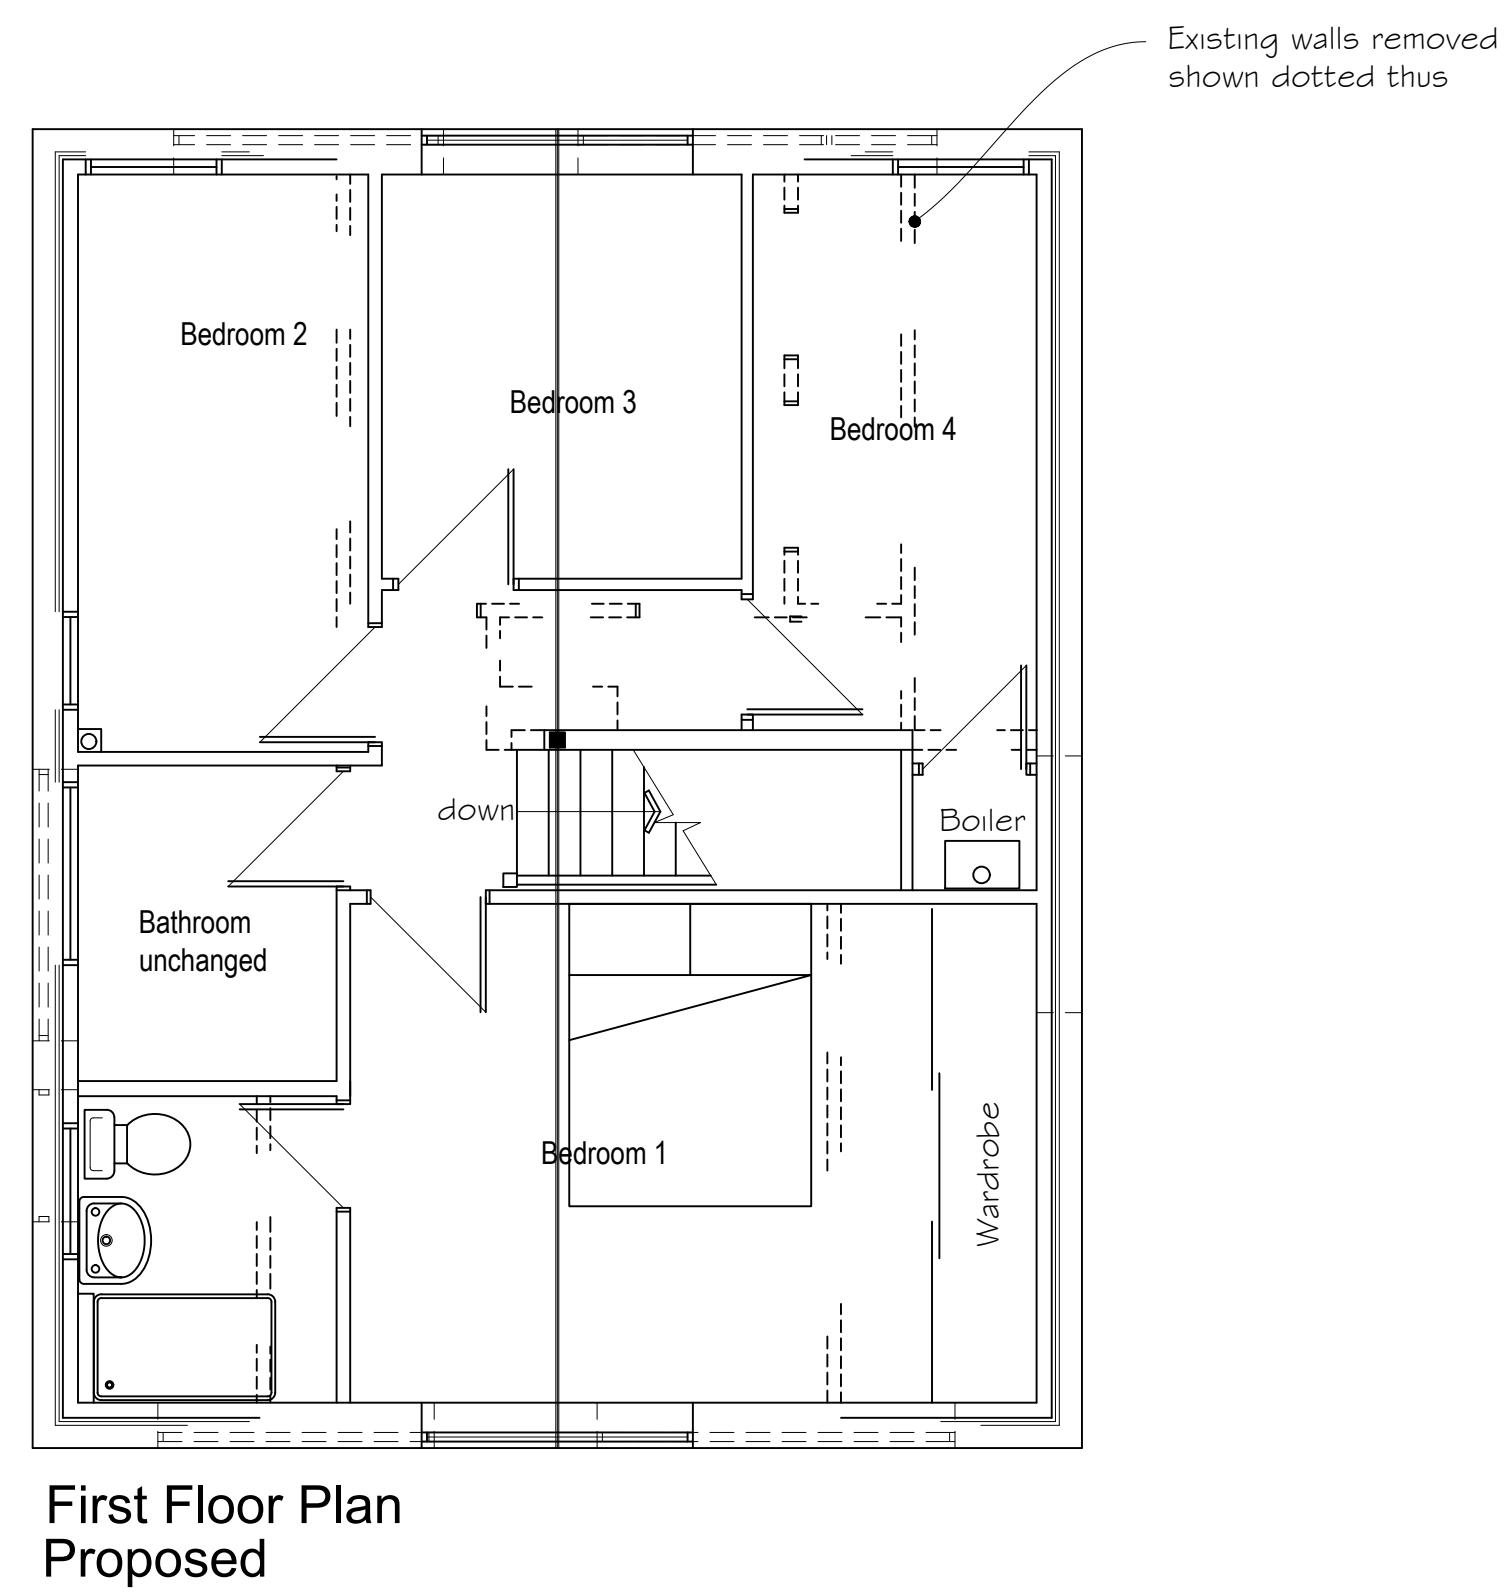
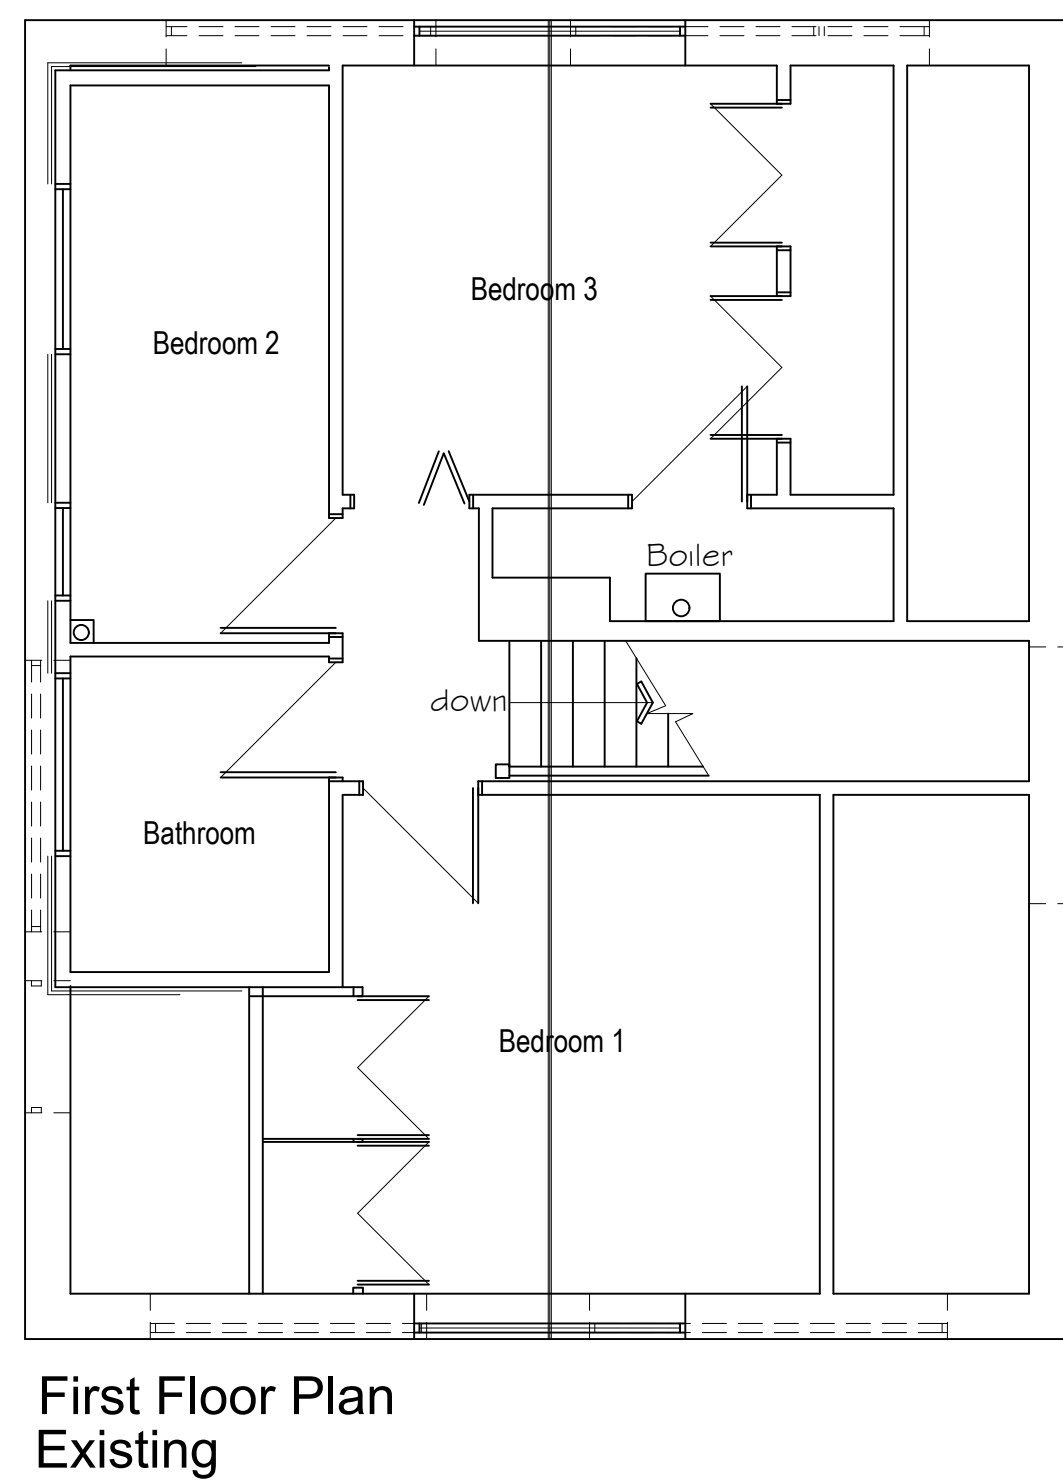
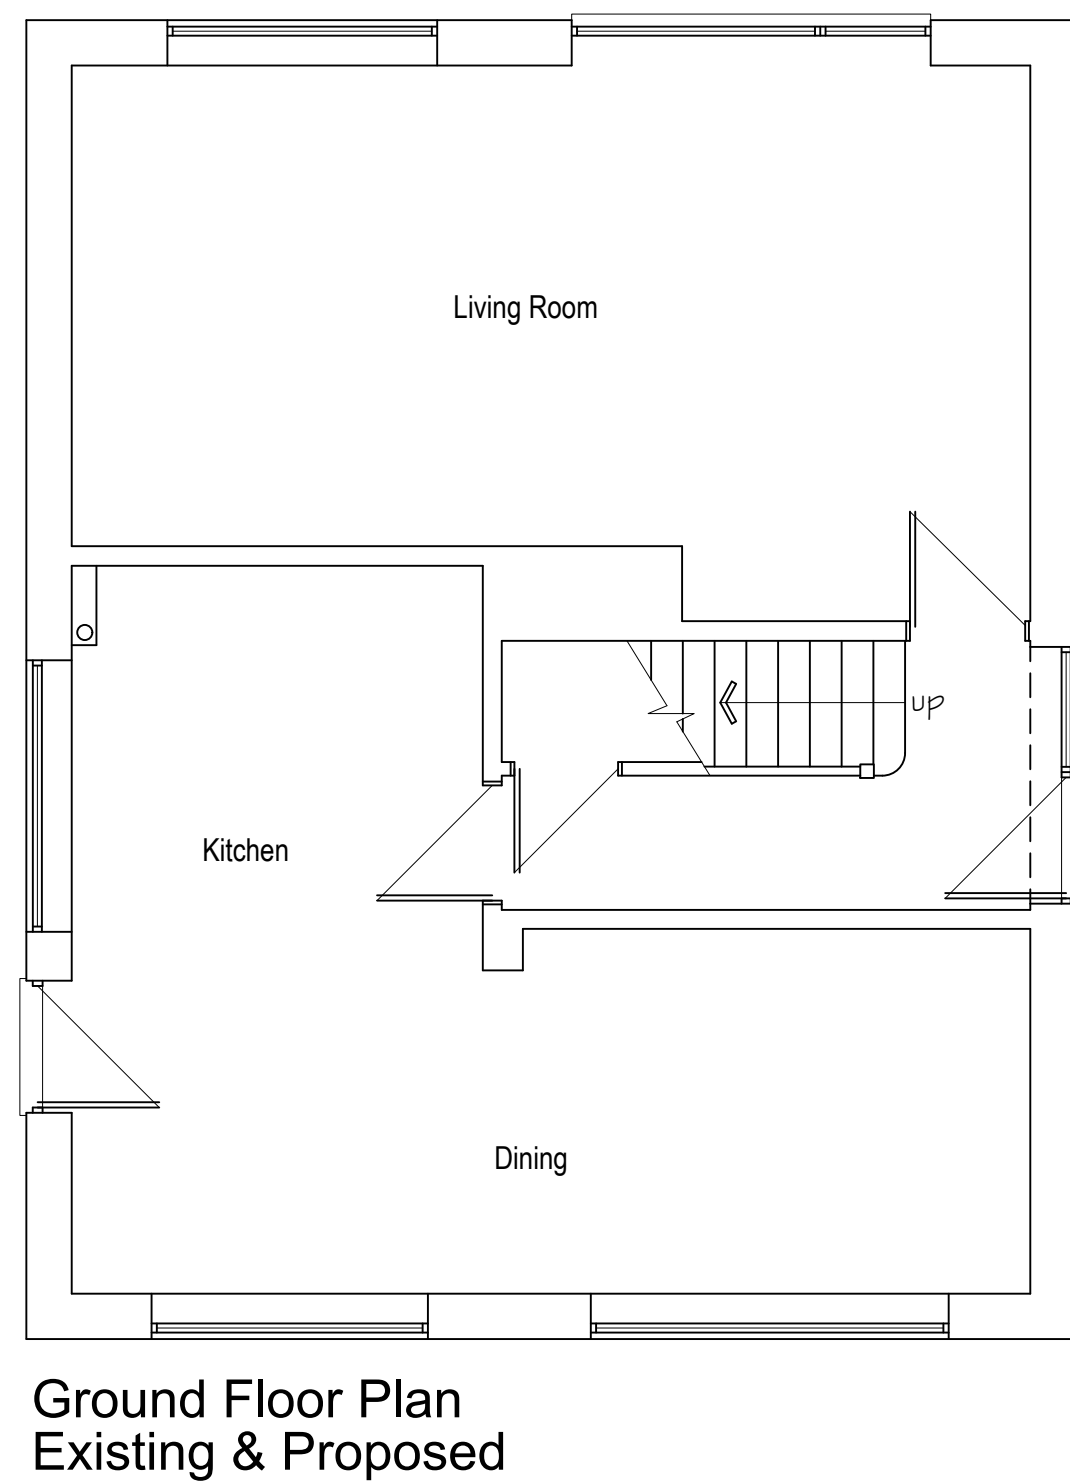
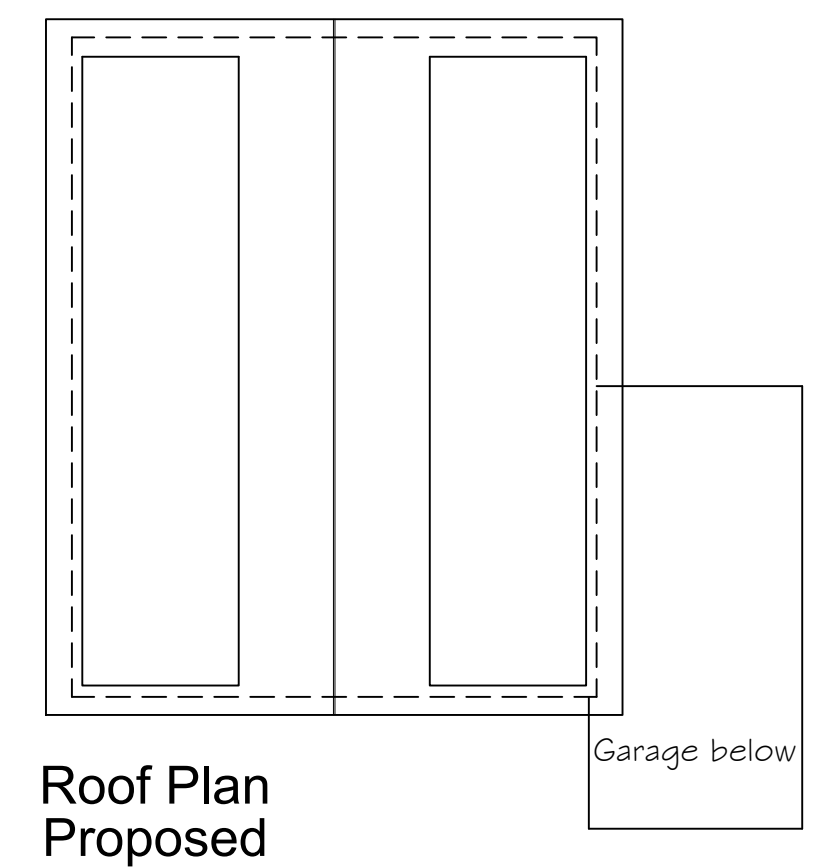
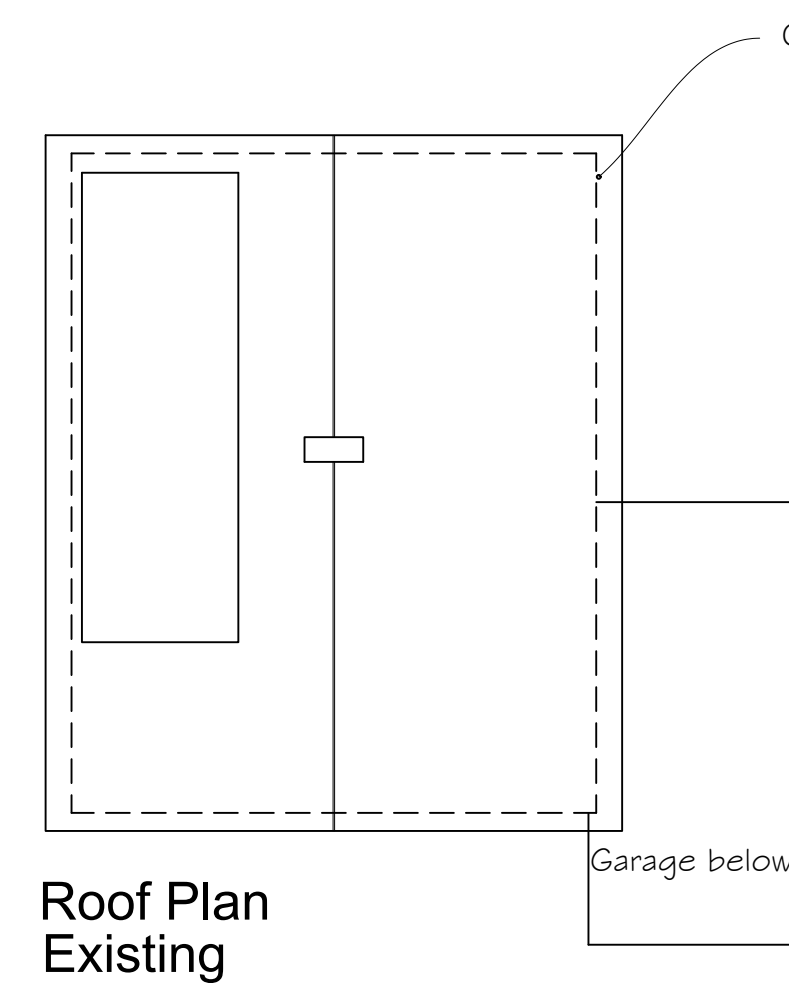
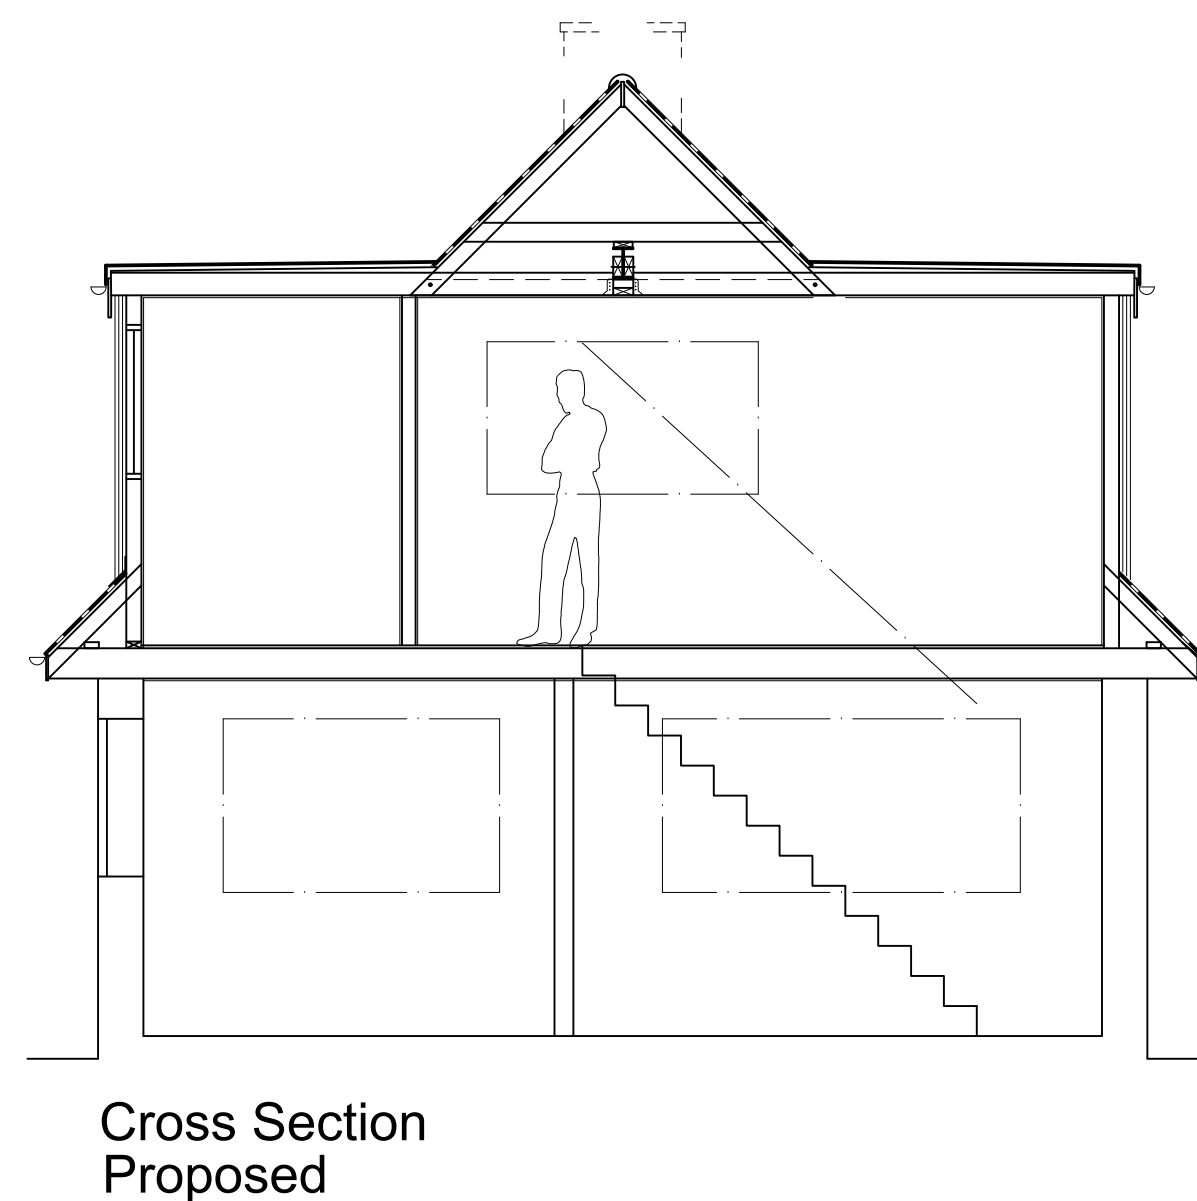
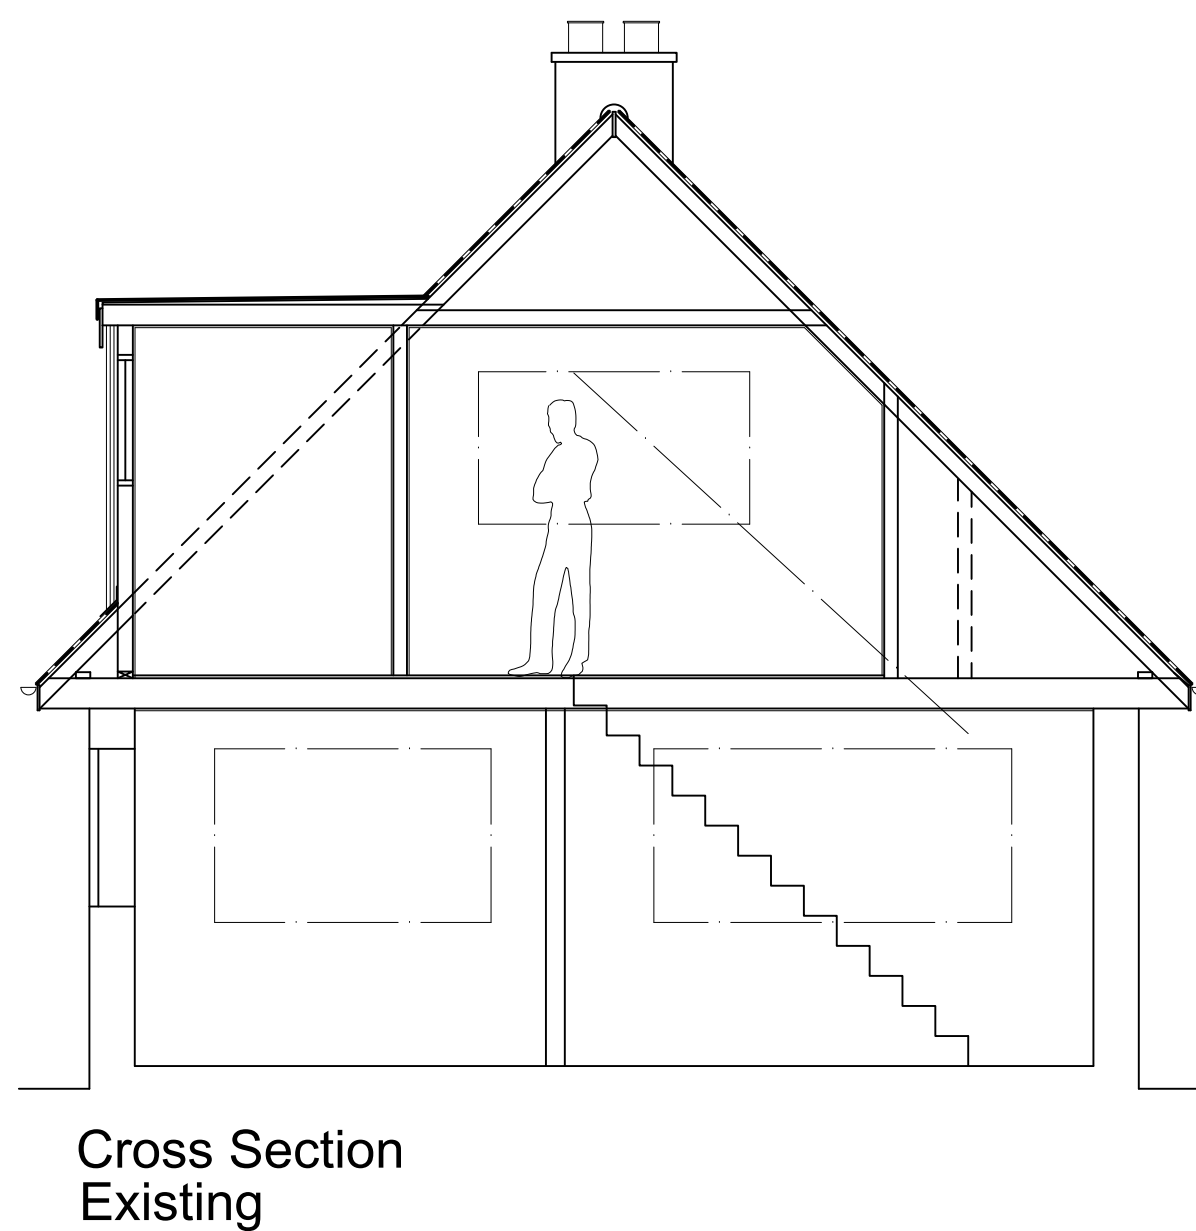
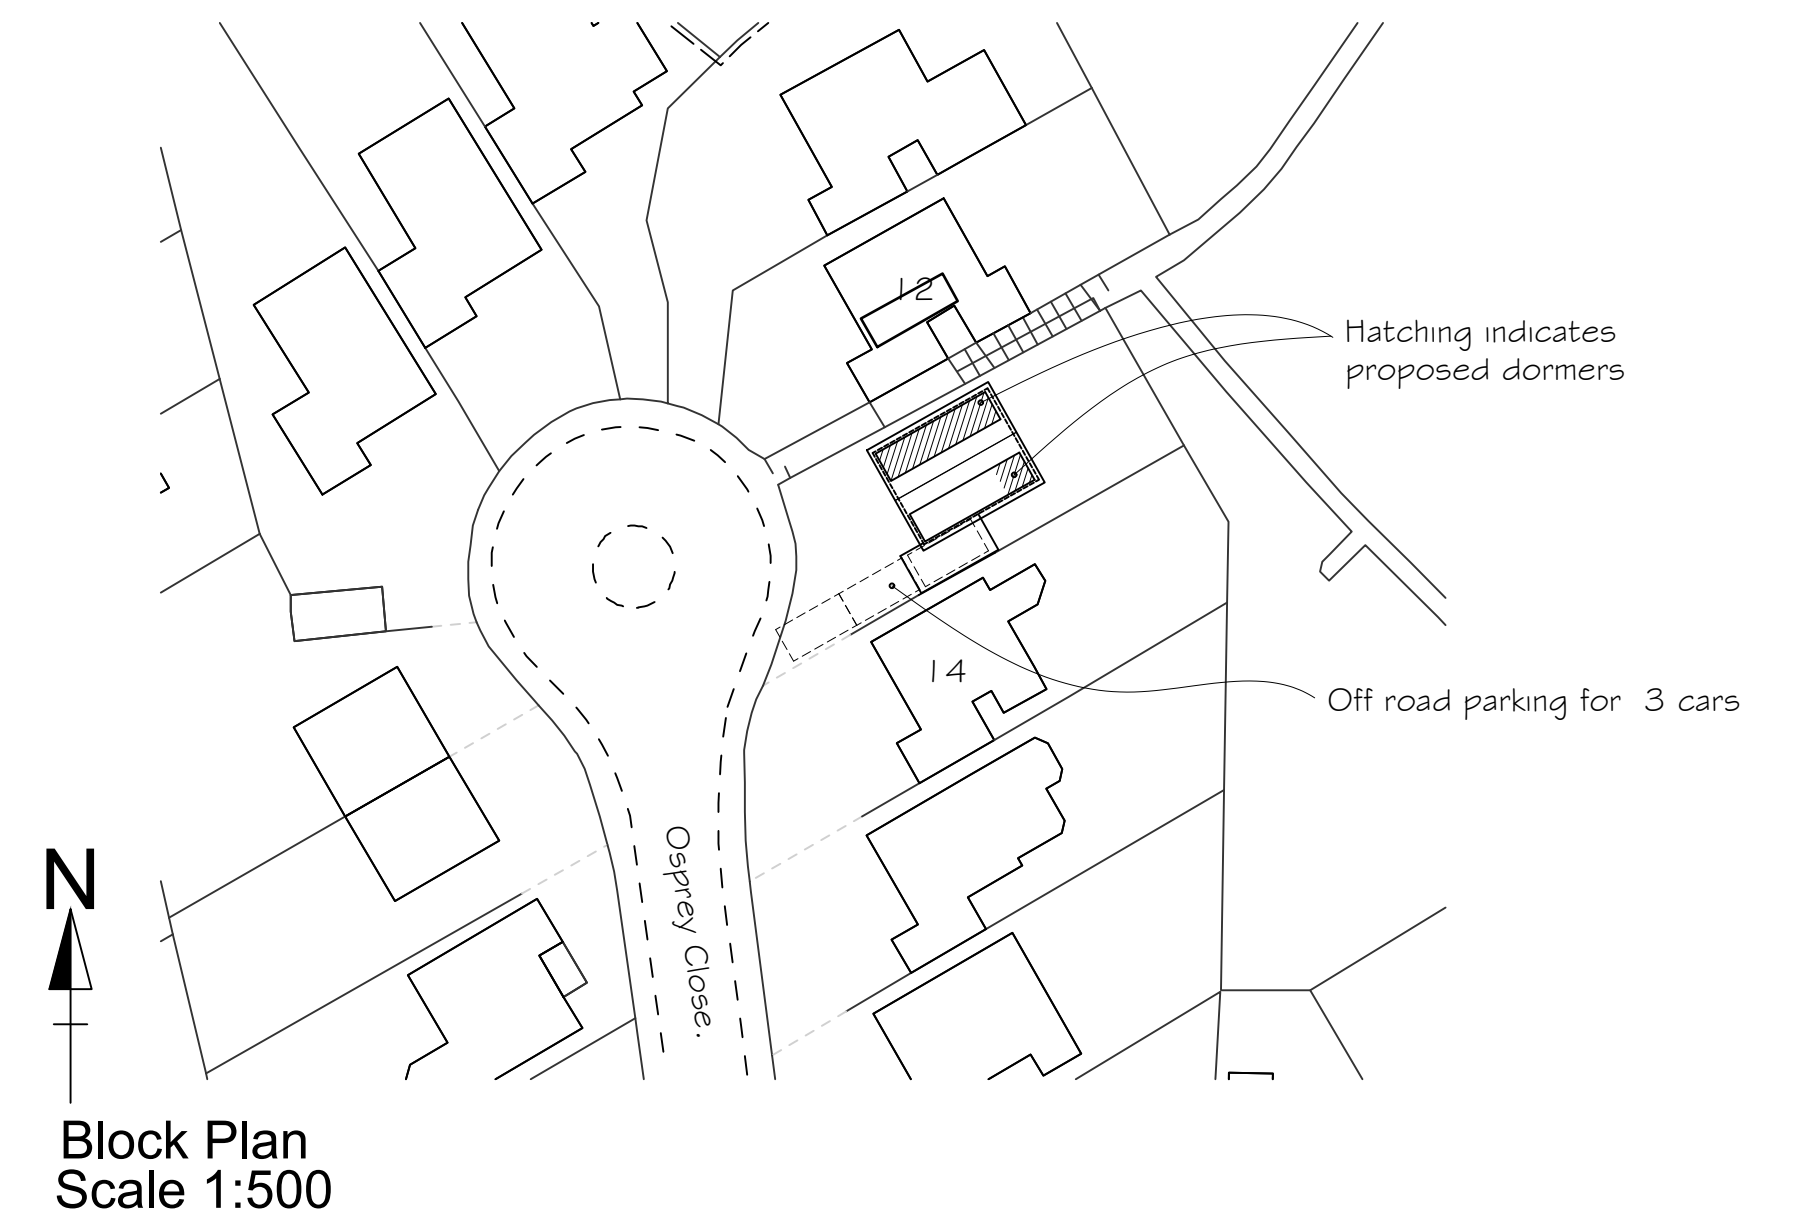
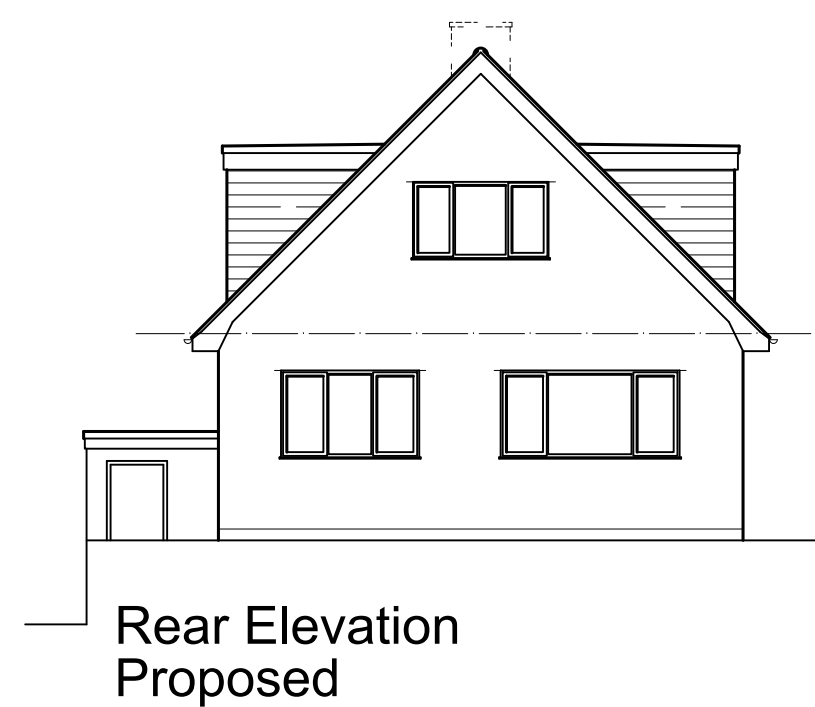
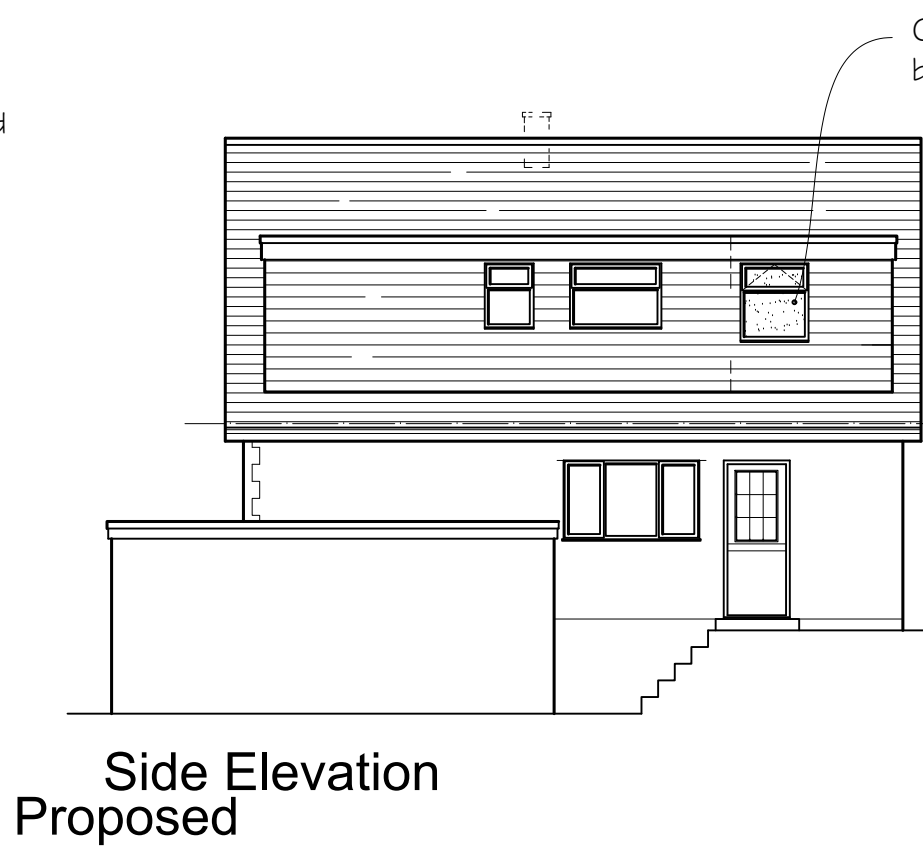


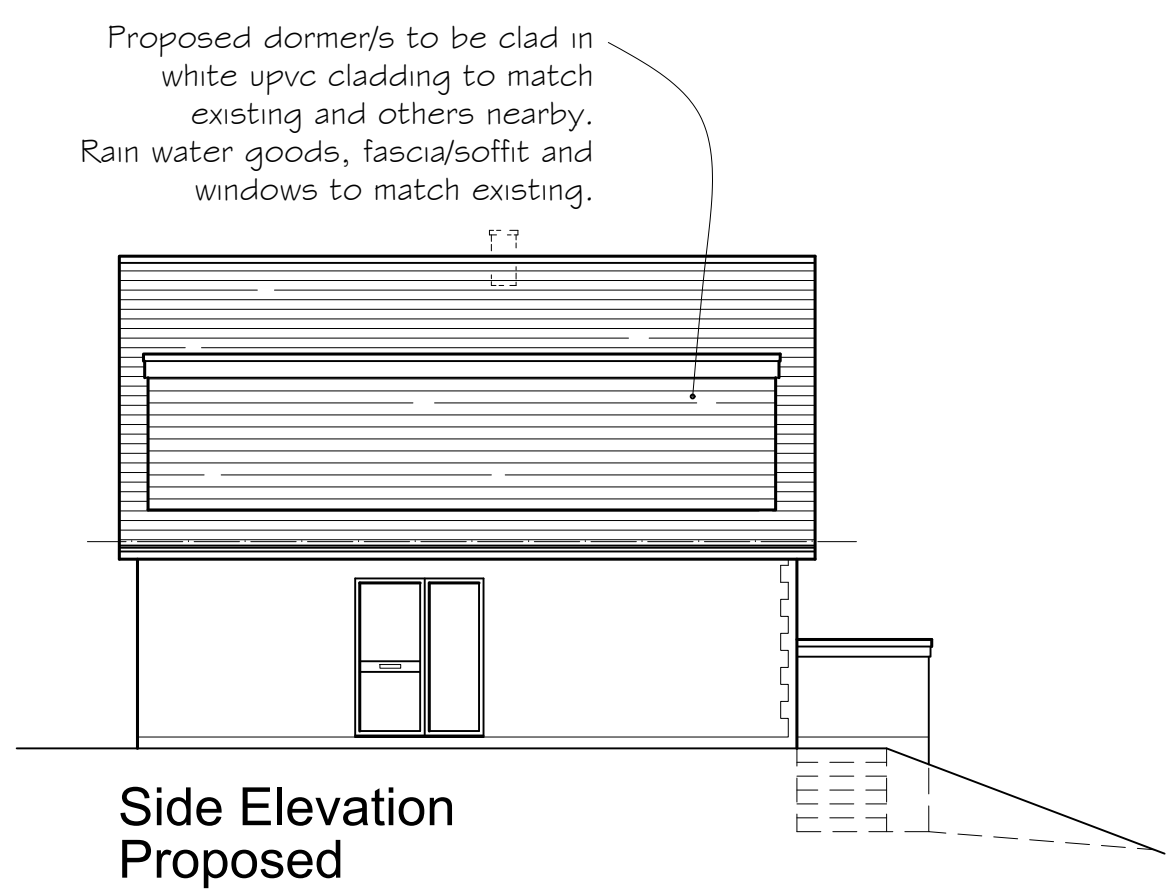

0 1m 2m 3m 4m 5m
Scale 1:100 at A1
0 1m 2m 3m
Scale 1:50 at A1

Issue 3: Study removed. Windows added to front elevation			
Proposed Loft Conversion			
DATE	Oct 25	DRAWN BY	PR
DWG No.	BAM 153/3	SCALE	1:50 & 1:100
CLIENT	Mr & Mrs Lloyd 13 Osprey Close Brynmoch, Neath SA10 7EP		
BAMBRIDGE Loft Conversions Tel: 01792 891619			