


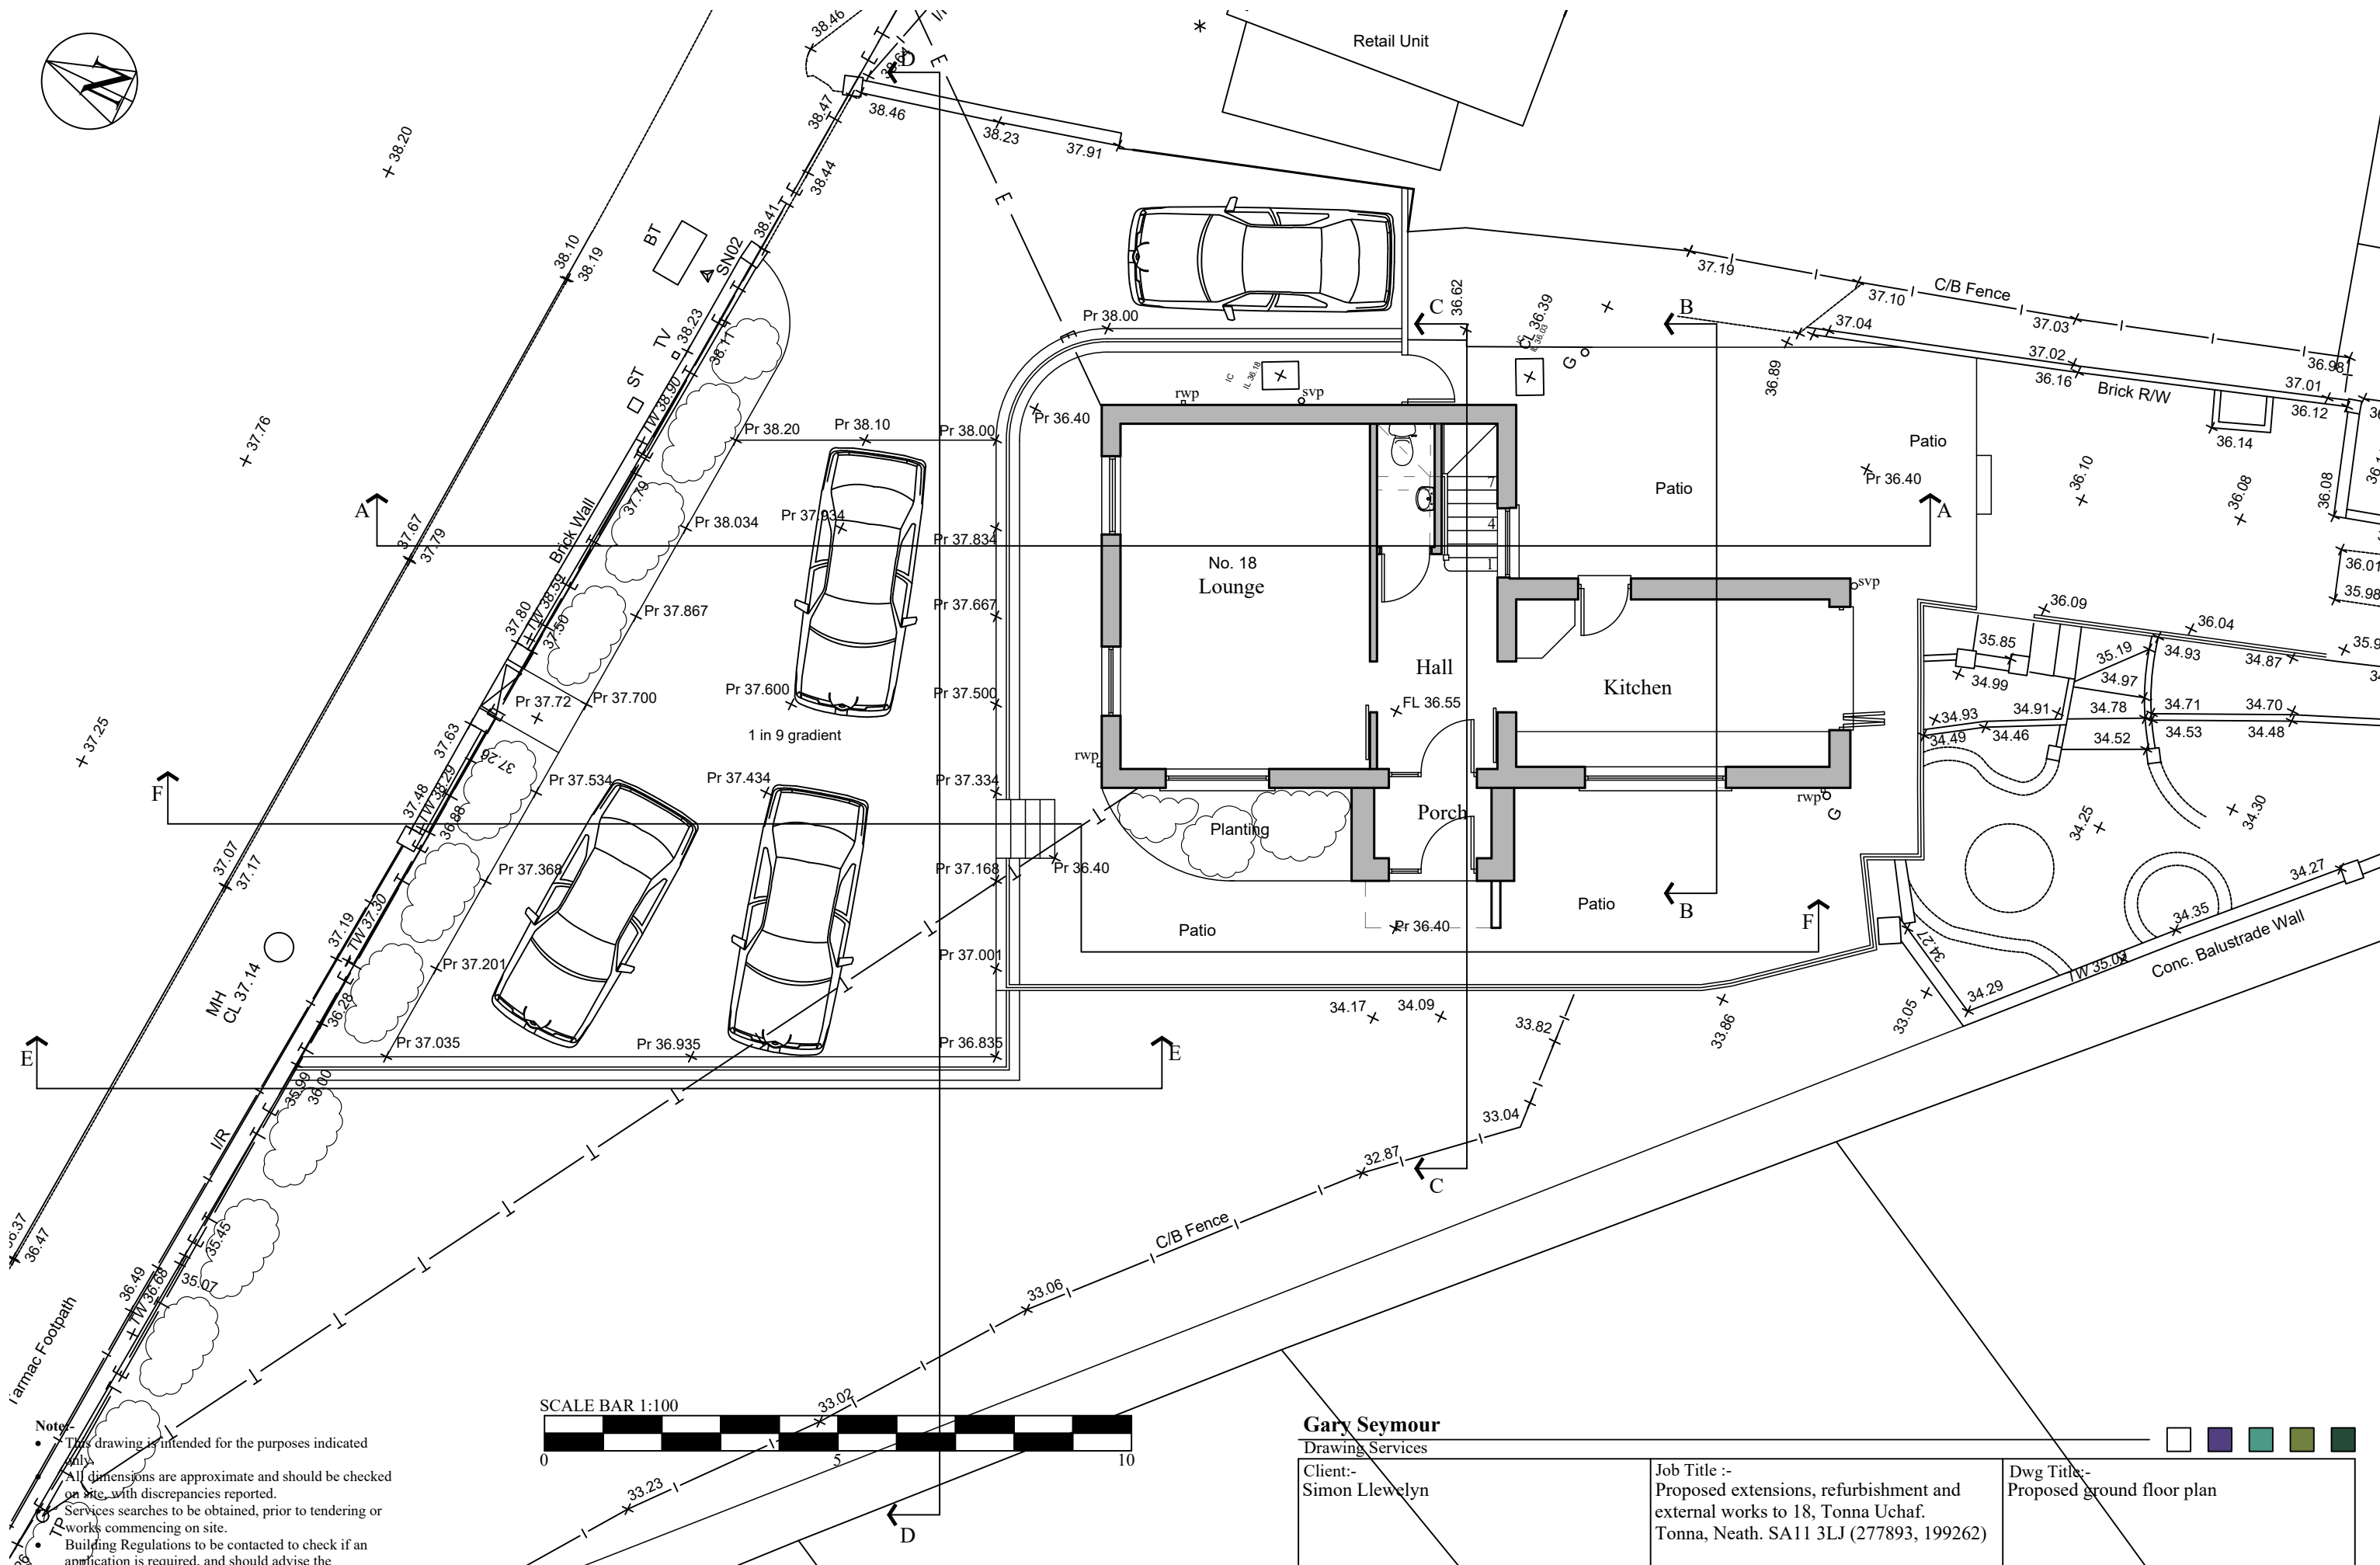

- Notes**
- This drawing is intended for the purposes indicated only.
 - All dimensions are approximate and should be checked on site, with discrepancies reported.
 - Services searches to be obtained, prior to tendering or works commencing on site.
 - Building Regulations to be contacted to check if an application is required, and should advise the contractor accordingly.
 - A Party Wall agreement may be required with adjoining neighbours, prior to starting work.
 - CDM Regulations 2015 & Health and Safety at work act 1974 apply.

Gary Seymour

Drawing Services

Client:-
Simon Llewelyn

Job Title :-
Proposed extensions, refurbishment and
external works to 18, Tonna Uchaf.
Tonna, Neath. SA11 3LJ (277893, 199262)

Dwg Title:-
Proposed ground floor plan

Scale:- 1:100

Date :- June 2025

Stage :- Planning

Dwg No.:- 1264.P13

Rev.:- B

A3

10, Wellfield, Melincourt, Neath. SA11 4AU. Mob.:- 07846 715003 Email:- garyjseymour@gmail.com