




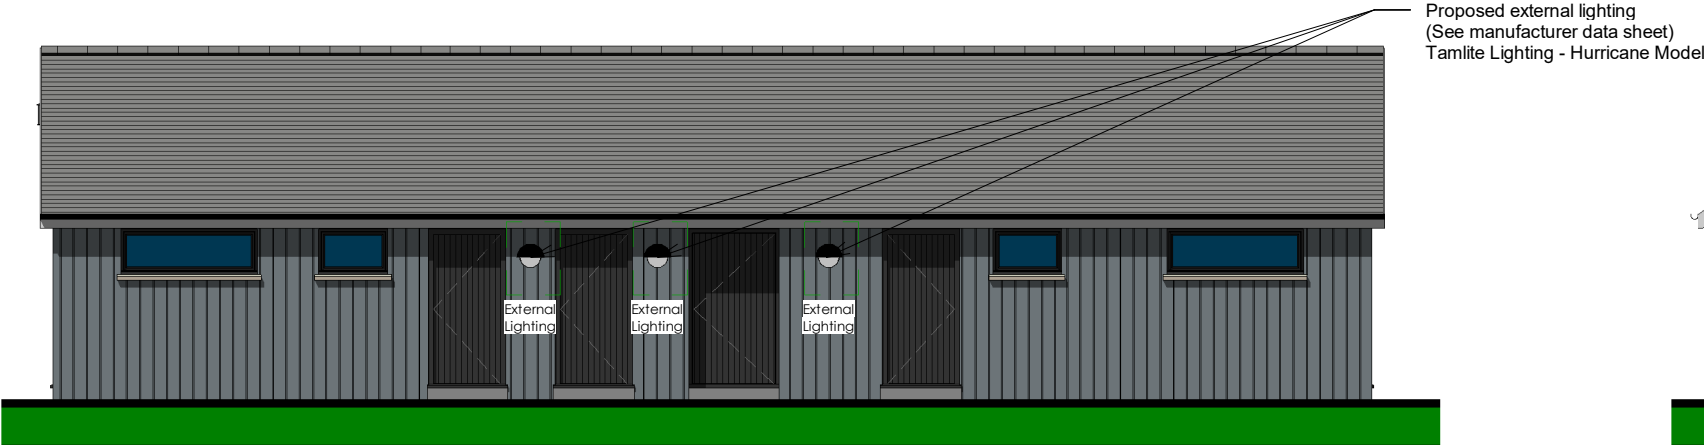


FRONT ELEVATION - NorthWest

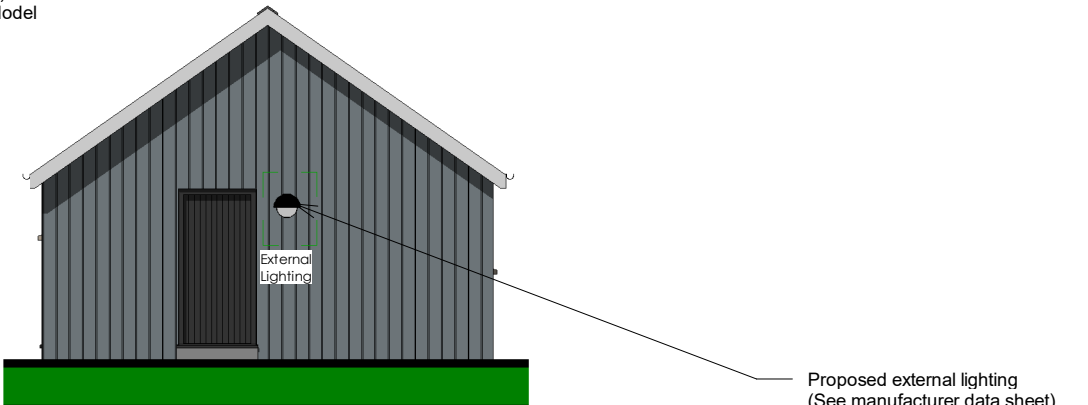

SIDE ELEVATION - SouthWest

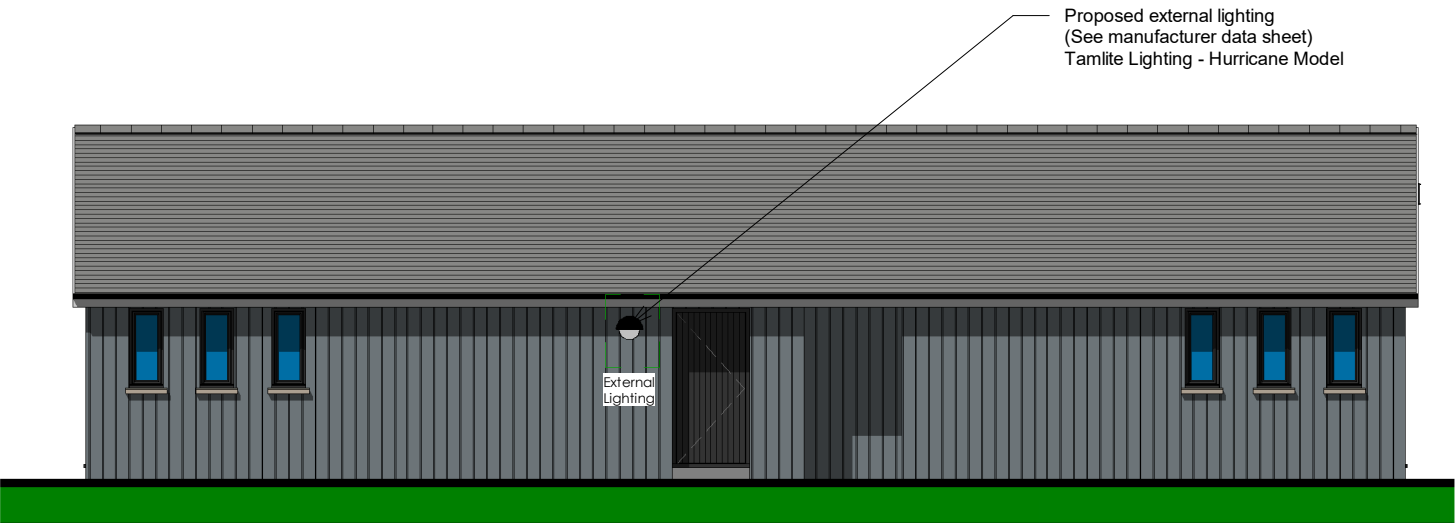

REAR ELEVATION - SouthEast

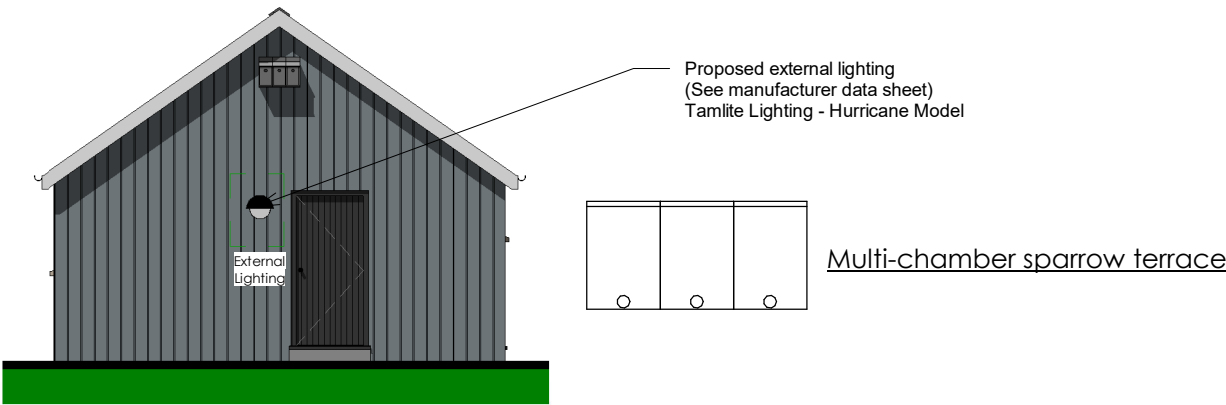

SIDE ELEVATION - NorthEast

EXTERNAL FINISHES


1.	Roof Covering	Box profile roofing sheets - grey in colour
2.	Walls	Canexel cladding - Grey in colour
3.	Rain Water Goods	Black uPVC half round guttering with circular downpipes
4.	Windows	uPVC - anthracite in colour
5.	Doors	uPVC - anthracite in colour



Detail for Wall Downlight
(See datasheet for details)

NOTES

1. Low level lighting to be used pointing towards the ground; LED bulbs to be used of 3000 Kelvin and below (Warm white light)
2. Use of light shields and hoods to direct the light downwards and prevent vertical and horizontal light spill
- 3 Use of passive infrared (PIR) motion sensors on timers to ensure lights only come on when necessary

 

The Planning Studio, Hayston Bridge
Johnston, Haverfordwest
Pembrokeshire SA62 3HJ
01437 891 817
07515 851 704
andrew@haystonplanning.co.uk
www.planningpembrokeshire.co.uk

No.	Description	Date

Conversion of Equestrian Store to Meet & Greet, Ancillary Cafe and Playroom with Bespoke Lodges and Pods For A Tourism Park, Land at Former Abergarwed Service Station, Off B4242 Neath Road, Abergarwed, Neath SA11 4EA

Proposed Elevations - Toilet Block		
Project number	AVH_1164	12c
Date	15.07.2025	
Client		
Client	Mr James Carroll	Scale 1 : 100