



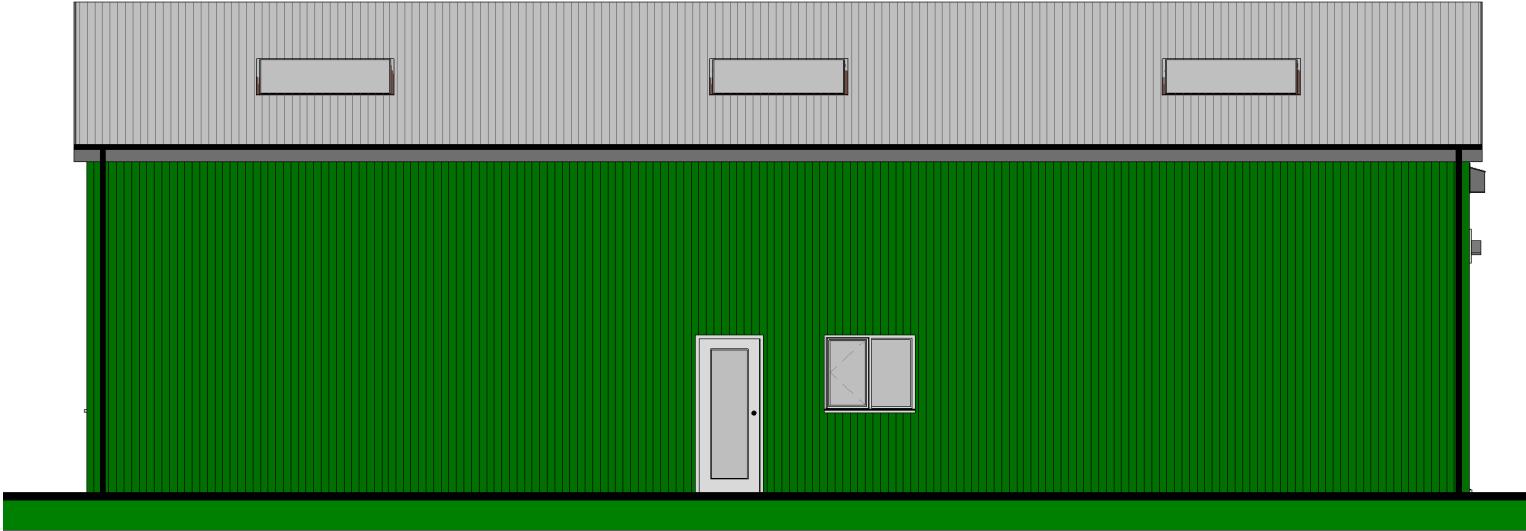


NorthWest Elevation

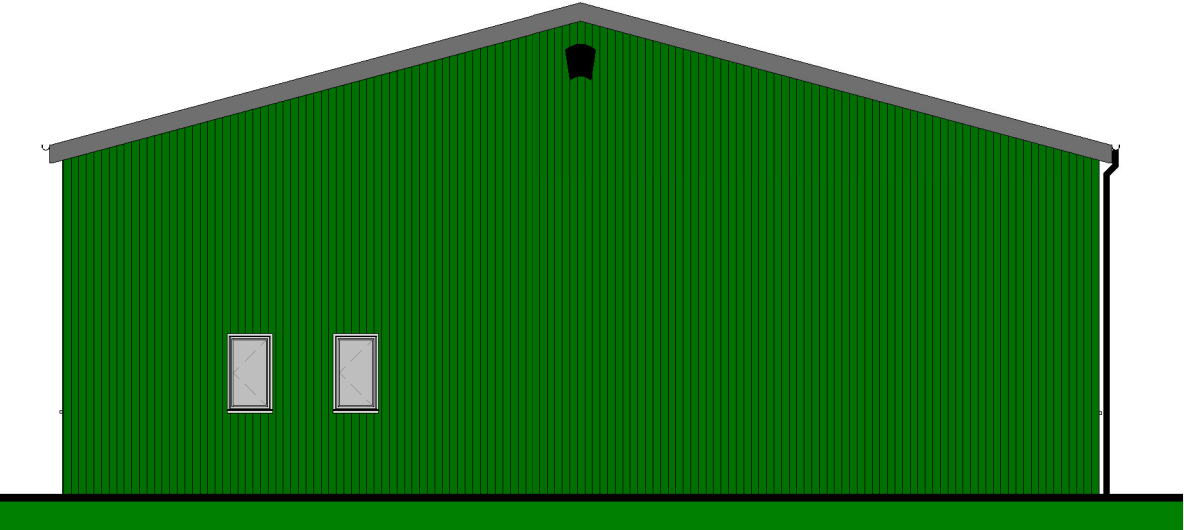

NorthEast Elevation




SouthEast Elevation

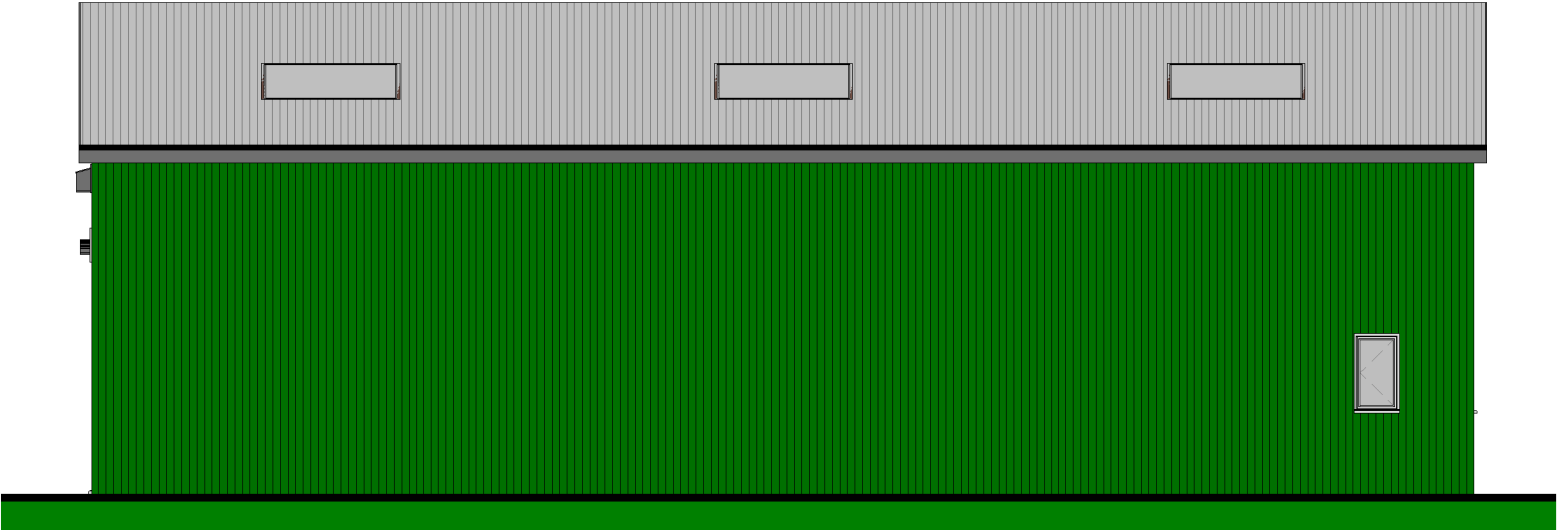

SouthWest Elevation



Note
All wall and roof finishes to remain
Proposed Doors / Windows in white uPVC

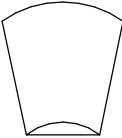

Multi-use bat box



Multi-chamber swift nest box

The Planning Studio, Hayston Bridge
Johnston, Haverfordwest
Pembrokeshire SA62 3HJ
01437 891 817
07515 851 704
andrew@haystonplanning.co.uk
www.planningpembrokeshire.co.uk

No.	Description	Date

Conversion of Equestrian Store to Meet & Greet, Ancillary Cafe and Playroom with Bespoke Lodges and Pods For A Tourism Park, Land at Former Abergarwed Service Station, Off B4242 Neath Road, Abergarwed, Neath SA11 4EA

Proposed Elevations - Meet and Greet / Coffee Bar / Games Room		
Project number	AVH_1164	17b
Date	15.07.2025	
Drawn by	'	
Checked by	'	Scale 1 : 100